



PARTIAL PLAN
3/4"=1'-0"

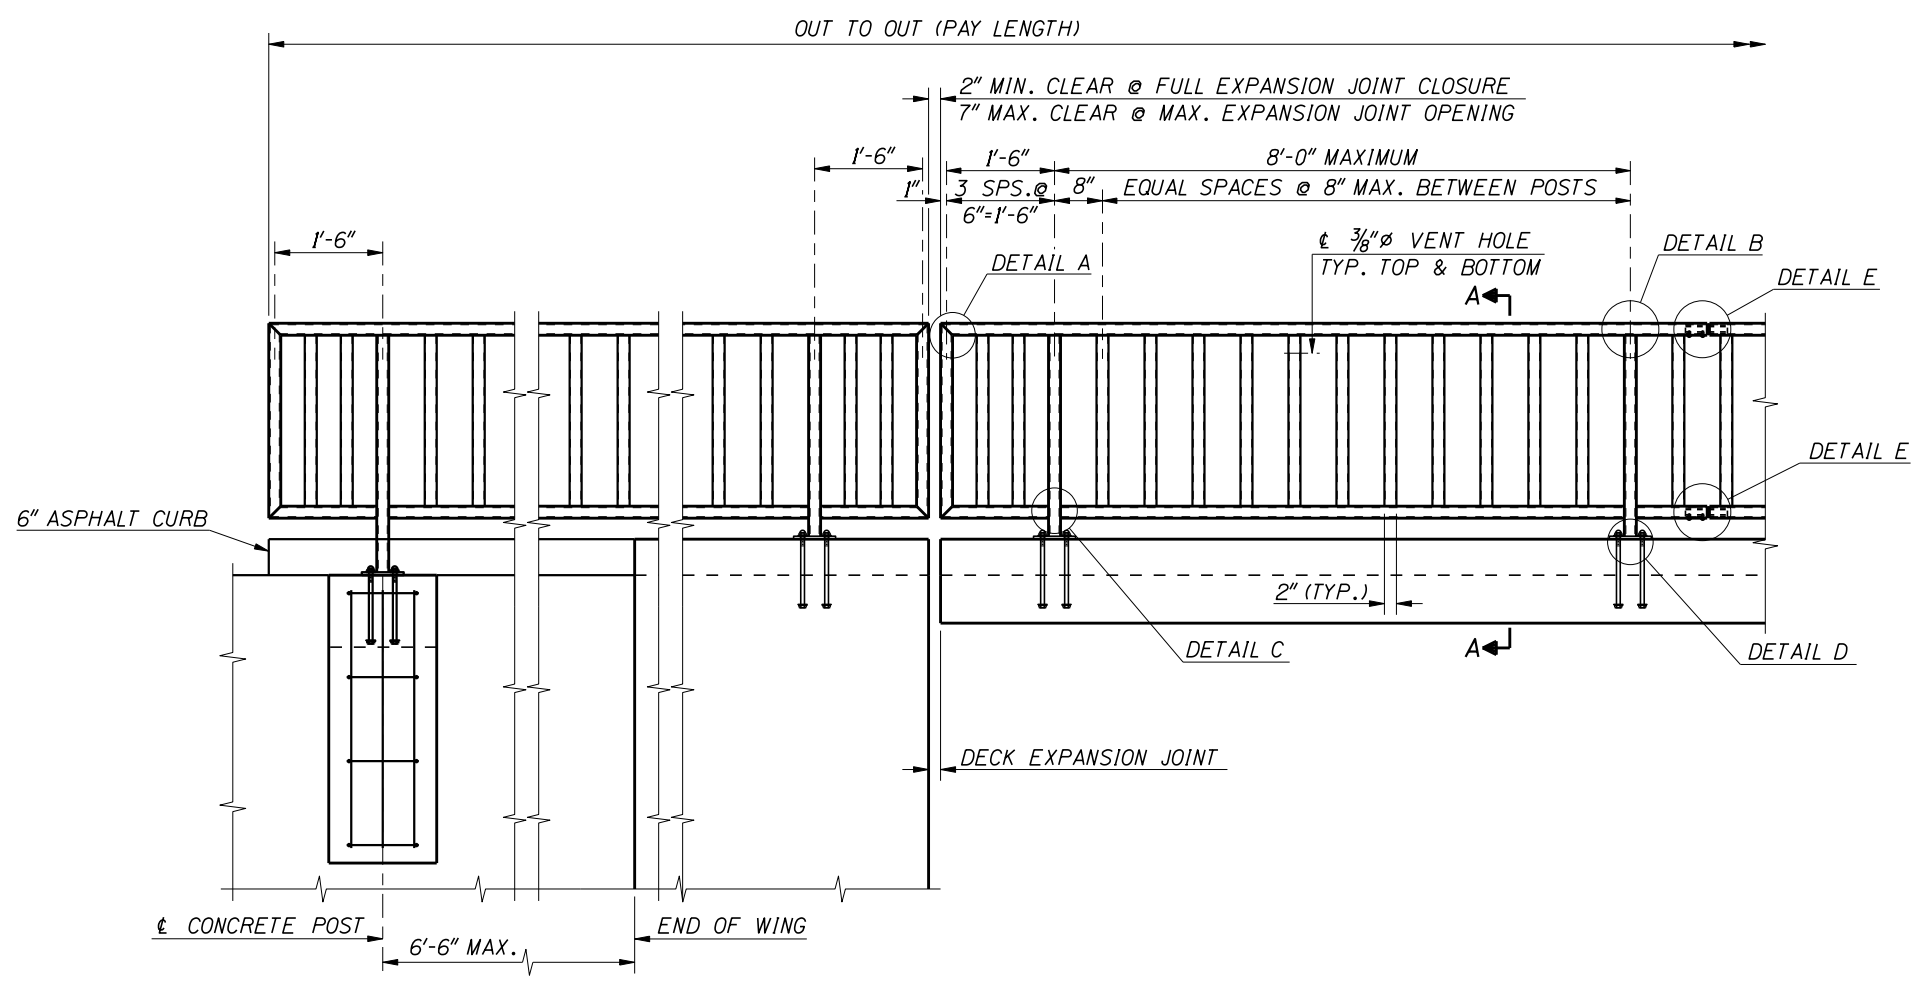


PARTIAL ELEVATION
3/4"=1'-0"

NOTE:
SEE SHEET NO. * FOR ALL DETAILS, NOTES
AND REINFORCEMENT DETAILS.

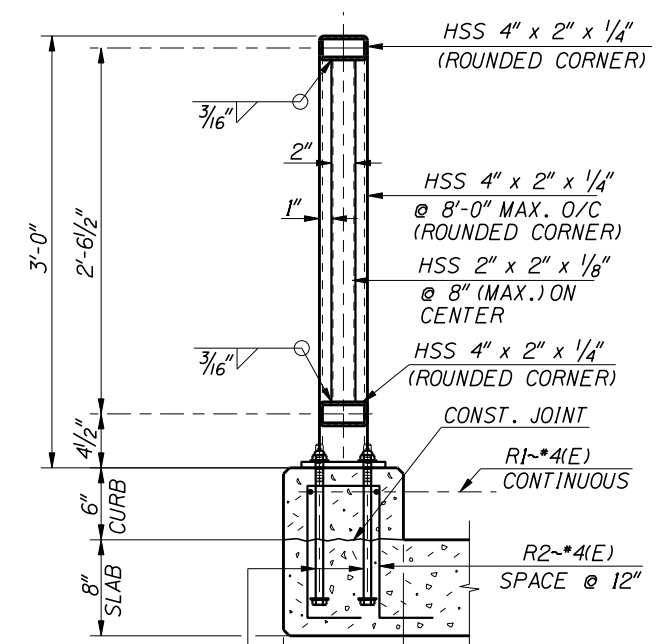


5/8" Ø X 1'-1" ANCHOR BOLTS WITH
2 WASHERS & 1 ACORN NUT EACH
2" PROJECTION, CUT BOLTS AS
REQUIRED FOR ACORN NUTS

SECTION A-A
1/2"=1'-0"

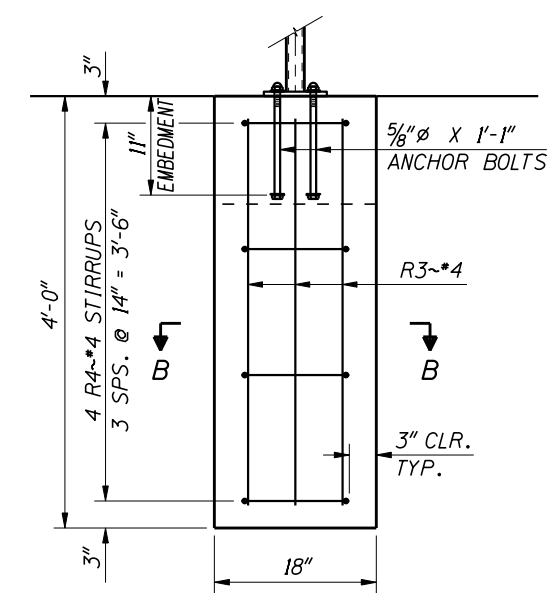

ELEVATION

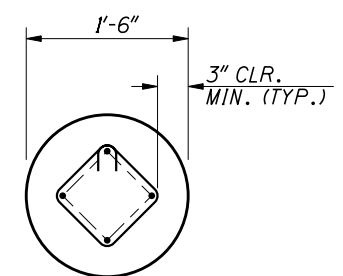

SECTION B-B

DRILLED CONCRETE POST BASE DETAIL
1"=1'-0"

REVISIONS				DESIGNED	SCALES SHOWN ARE FOR 34" X 22" PRINTS ONLY	ORIGINAL SIGNED BY:	IDaho TRANSPORTATION DEPARTMENT	English	STANDARD PEDESTRIAN/BICYCLE RAILING	BRIDGE PLANS	
NO.	DATE	BY	DESCRIPTION	DESIGN CHECKED						BRIDGE LRFD MANUAL, PAGE B13.4B	
△				DETAILED	CADD FILE NO.					COUNTY	KEY NO.
△				DWG. CHECKED	prj00000\bridge\					BRIDGE DRAWING NO.	SHEET
△				CORRECTIONS	b13_4b.dgn						OF
△					DRAWING DATE:	DATE SIGNED: DATE					
△					JUNE 2006	INTERNAL-STORED-AT-ITD-BRIDGE SECTION					