
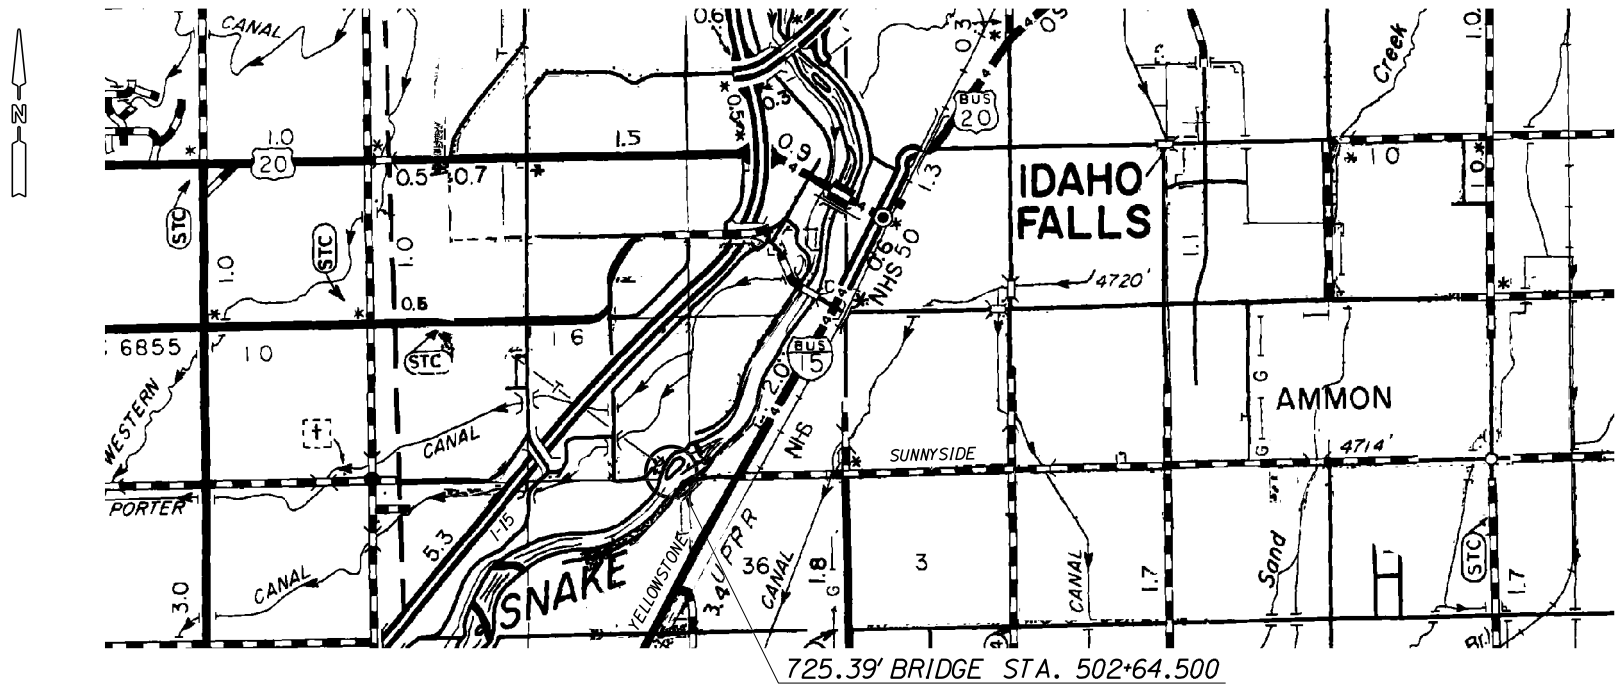


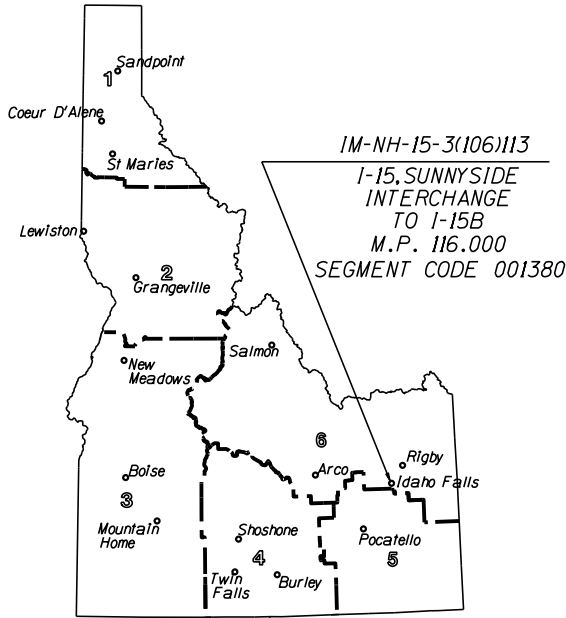

SHEET INDEX

SITUATION AND LAYOUT.....	WEB CAMBER, GIRDER 9
SHEET INDEX, QUANTITIES, & VICINITY MAP.....	GIRDER FABRICATION DETAILS
DESIGN AND GENERAL NOTES	FIELD SPLICE DETAILS
FOUNDATION INVESTIGATION.....	END CROSS FRAME DETAILS
FOUNDATION INVESTIGATION.....	INTERMEDIATE CROSS FRAME DETAILS
FOOTING AND PILE LAYOUT.....	PIER CROSS FRAME DETAILS
PILE NOTES & DETAILS	WATER LINE SUPPORT DETAILS
DRILLED SHAFT DETAILS	UTILITIES LAYOUT.....
ABUTMENT 1 DETAILS, SHEET 1 OF 2	UTILITIES DETAILS
ABUTMENT 1 DETAILS, SHEET 2 OF 2	WATER LINE DETAILS
WING 1 DETAILS.....	BRIDGE DRAIN DETAILS - TYPE 1
WING 2 DETAILS.....	BRIDGE DRAIN DETAILS - TYPE 2
ABUTMENT 2 DETAILS, SHEET 1 OF 2	DECK REINFORCEMENT, SHEET 1 OF 2
ABUTMENT 2 DETAILS, SHEET 2 OF 2	DECK REINFORCEMENT, SHEET 2 OF 2
WING 3 DETAILS.....	DECK CROSS SECTION AND DETAILS
WING 4 DETAILS.....	DECK PLACEMENT SEQUENCE AND DETAILS
PIER DETAILS, SHEET 1 OF 3	DECK CONTOURS, SHEET 1 OF 4.....
PIER DETAILS, SHEET 2 OF 3	DECK CONTOURS, SHEET 2 OF 4
PIER DETAILS, SHEET 3 OF 3	DECK CONTOURS, SHEET 3 OF 4
LIGHT POLE SUPPORT DETAILS	DECK CONTOURS, SHEET 4 OF 4
ABUTMENT BEARING DETAILS	STRIP SEAL EXPANSION JOINT, SHEET 1 OF 2
PIER 1 & 3 BEARING DETAILS	STRIP SEAL EXPANSION JOINT, SHEET 2 OF 2
PIER 2 BEARING DETAILS	CONCRETE PARAPET WITH METAL BRIDGE RAIL
SOLE PLATE DETAILS	PARAPET TRANSITION DETAILS
FRAMING PLAN, SPANS 1 & 2.....	EXPANSION PLATES FOR PARAPET
FRAMING PLAN, SPANS 3 & 4	PARAPET RAILING DETAILS
STEEL GIRDER DETAILS, SPAN 1 & 4	4'-6" STANDARD BICYCLE RAIL.....
STEEL GIRDER DETAILS, SPAN 2 & 3	BICYCLE OR PEDESTRIAN RAILING DETAILS
WEB CAMBER, GIRDERS 1 & 2	APPROACH SLAB DETAILS, ABUTMENT 1
WEB CAMBER, GIRDERS 3 & 4	APPROACH SLAB DETAILS, ABUTMENT 2
WEB CAMBER, GIRDERS 5 & 6	METAL REINFORCEMENT, SHEET 1 OF 2
WEB CAMBER, GIRDERS 7 & 8	METAL REINFORCEMENT, SHEET 2 OF 2

QUANTITIES

205-040A	GRANULAR BORROW
210-005A	STRUCTURE EXCAVATION SCH. NO. 1
210-015A	COMPACTING BACKFILL.....
502-165A	CONCRETE CLASS 27.5BF SCH. NO. 1
502-310A	CONCRETE CLASS 27.5AF SCH. NO. 2
502-430A	CONCRETE PARAPET
502-435A	APPROACH SLAB
503-010A	METAL REINFORCEMENT SCH. NO. 1
503-015A	METAL REINFORCEMENT SCH. NO. 2
503-020A	EPOXY COATED METAL REINFORCEMENT
504-005A	STEEL BRIDGE (APPROX. WEIGHT ----- kg).....
504-025A	STRUCTURAL STEEL HANDRAIL
504-035A	BICYCLE RAIL
505-045A	FURNISH AND DRIVE PILE (HP 360 X 174)
505-200A	FURNISH AND DRIVE TEST PILE (HP 360 X 174)
505-205A	FURNISH AND INSTALL PILE POINT
511-005A	CONCRETE WATERPROOFING SYSTEM
S501-06A	EXPANSION JOINT STRIP SEAL
S501-20A	DRILLED SHAFT - PLACE PERMANENT CASING
S501-20B	DRILLED SHAFT - CROSSHOLE SONIC LOG (CSL) TEST.....
S501-20C	ABUTMENT BEARING
S501-20D	PIER 1 & 3 BEARING
S501-20E	PIER 2 BEARING
S501-25D	DECK DRAIN SYSTEM
S501-25E	FUTURE UTILITY CONDUIT.....
S501-30A	DRILLED SHAFT - FURNISH PERMANENT CASING
S501-30B	DRILLED SHAFT - CROSSHOLE SONIC LOG (CSL) ACCESS TUBES.....
S501-30C	WATER LINE
S501-30D	ELECTRICAL POWER CONDUIT.....
S501-40A	DRILLED SHAFT - SOIL EXCAVATION INCLUDING HAUL
S501-40B	DRILLED SHAFT - ROCK EXCAVATION INCLUDING HAUL
S501-40C	DRILLED SHAFT - CONCRETE CLASS 27.5F
S501-45A	DRILLED SHAFT - METAL REINFORCEMENT
S900-50A	CONTINGENCY AMOUNT-DRILLED SHAFT-REMOVAL OF OBSTRUCTIONS.....
S900-50B	CONTINGENCY AMOUNT-PRE DRILLING HP PILE.....

R E V I S I O N S				DESIGNED	SCALES SHOWN ARE FOR 34" X 22" PRINTS ONLY	ORIGINAL SIGNED BY:	IDAHO TRANSPORTATION DEPARTMENT		English	SHEET INDEX, QUANTITIES, & VICINITY MAP	BRIDGE PLANS	
NO.	DATE	BY	DESCRIPTION	DESIGN CHECKED							BRIDGE LRFD MANUAL, PAGE B17.3	
△				DETAILED							COUNTY	KEY NO.
△				DWG. CHECKED							BRIDGE DRAWING NO. SHEET	
△				CORRECTIONS							OF	
△					CADD FILE NO. \\prj00000\bridge\ b17_3.dgn	DATE SIGNED: DECEMBER 30, 2003	INTERNAL-STORED-AT-ITD-BRIDGE SECTION					
					DRAWING DATE: APR 2008							