



PRESTRESSED GIRDER SCHEDULE																	
GIRDERS		PRESTRESS FORCE ~ KIPS		CONCRETE STRENGTH ~ PSI		GIRDER DIMENSIONS								END DETAIL		C.G. OF STRAND	
NO.	LOCATION	FINAL AFTER LOSSES	INITIAL BEFORE LOSSES	AT RELEASE f'ci	AT 28 DAYS f'c	(A)	(B)	(C)		(D)		(E)	(F)	LEFT	RIGHT	(b) ¢ BRG.	(a) MID SPAN
								LEFT	RIGHT	LEFT	RIGHT						

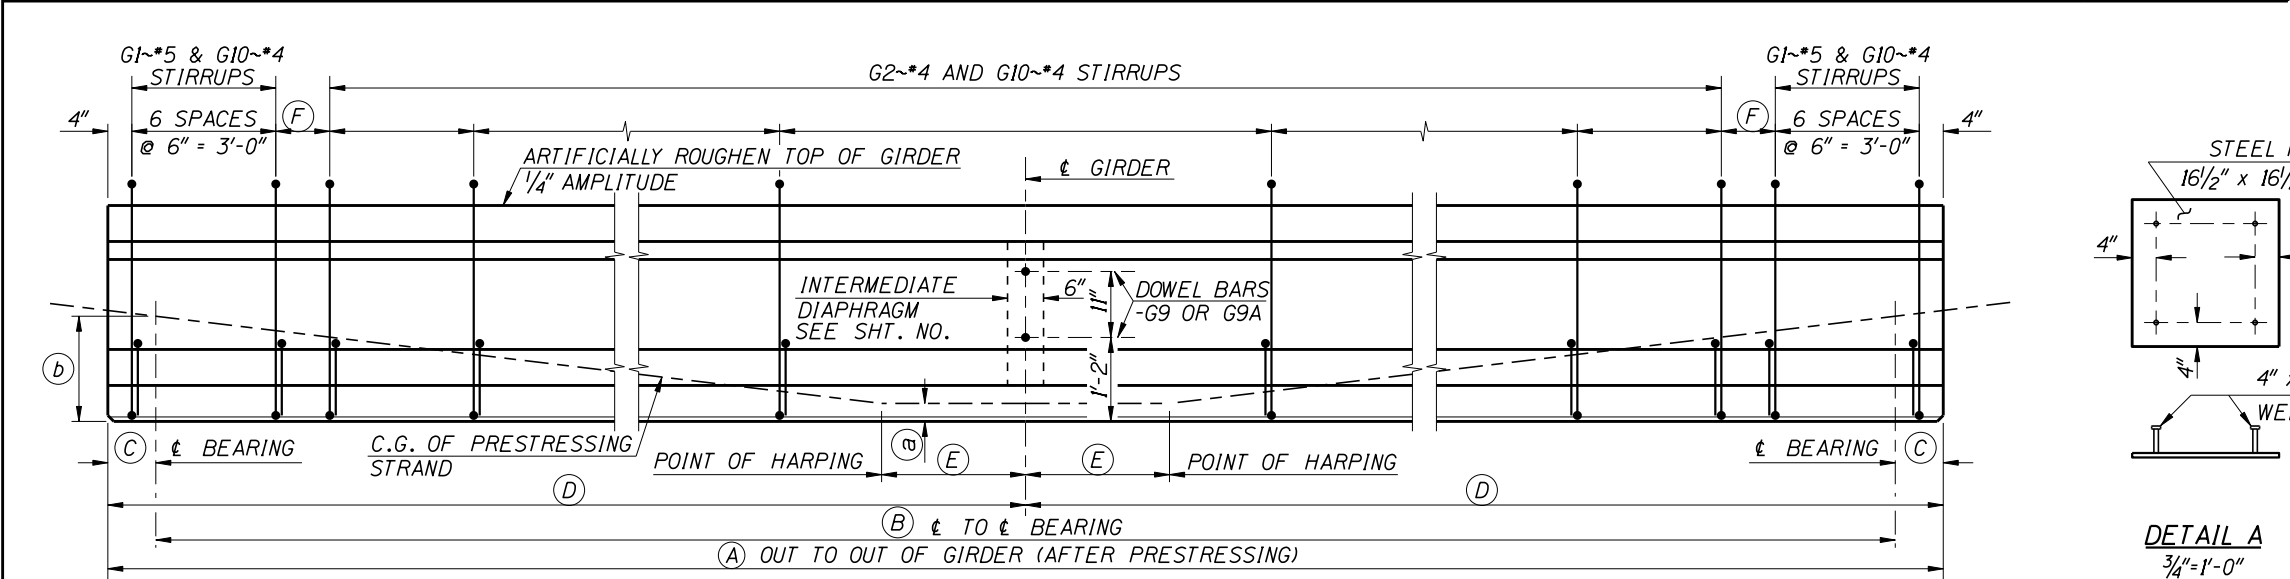


GIRDER ELEVATION AND STIRRUP LAYOUT
NOT TO SCALE

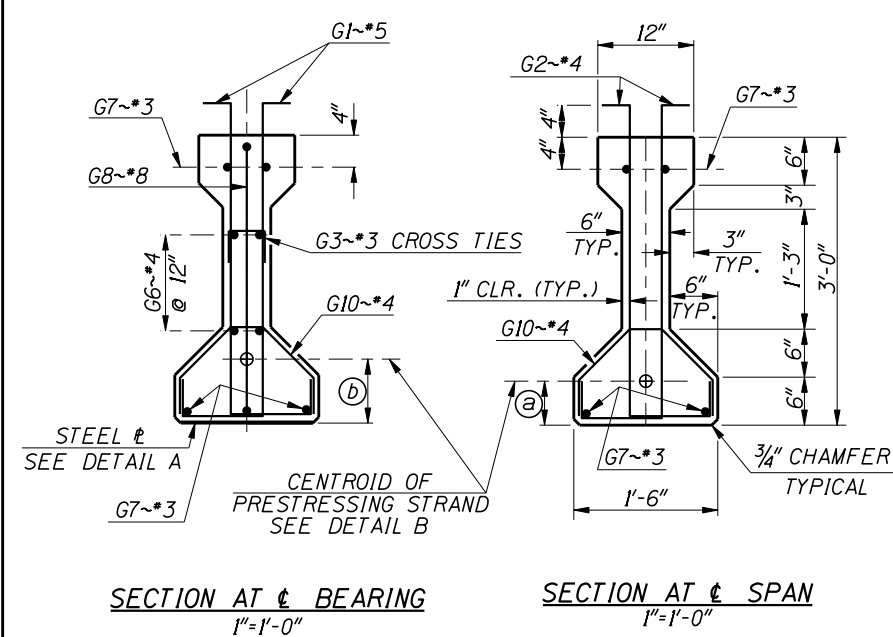


SECTION AT BEARING
1"=1'-0"


SECTION AT SPAN
1"=1'-0"

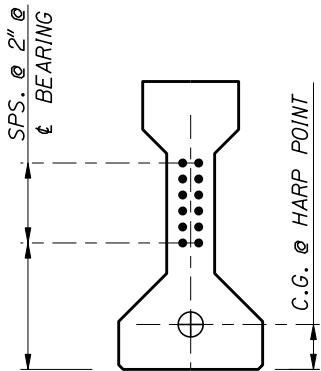

HARP STRAND

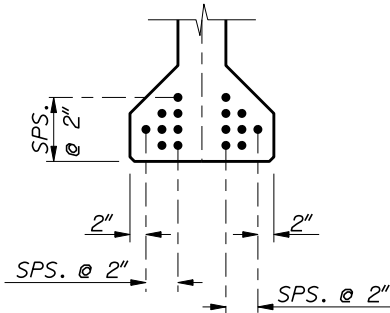

DETAIL B
N.T.S.

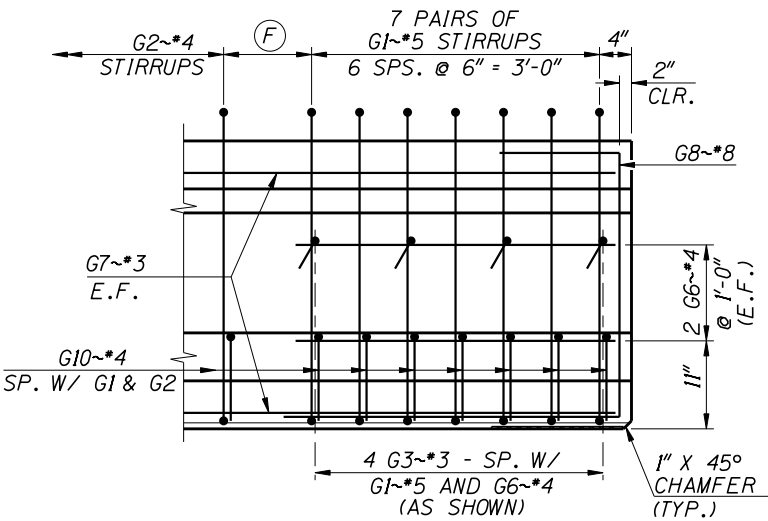

END REINFORCEMENT DETAIL
1"=1'-0"

REINFORCEMENT DIAGRAM				
MARK	SIZE	GRADE	SKETCH	
* G1	*5	60		
* G2	*4	60		
* G3	*3	60		
G4	*5	60		
G4A	*5	60		
G5	*6	60		
G5A	*6	60		
G6	*4	60		
G7	*3	60		
G8	*8	60		
G9	*4	60		
G9A	*4	60		
* G10	*4	60		

NOTES

ALL DIMENSIONS TO STIRRUPS AND DOWEL BARS ARE GIVEN AT $\frac{1}{2}$ OF GIRDER.

SEE PRESTRESSED AASHTO GIRDER DETAILS SHEET FOR NOTES, DIAPHRAGM DOWEL DETAILS, END DETAILS AND DEFLECTION DATA.

ALL BEND DETAILS TO BE ACCORDING TO LATEST ACI STANDARD PRACTICE.

* STIRRUP AND TIE HOOK BEND DIMENSIONS. STIRRUPS AND TIES SHALL HAVE A MINIMUM 1" COVER OUTSIDE OF BARS.

GIRDER WEIGHT _____ 384 LBS. PER FOOT

REVISIONS			
NO.	DATE	BY	DESCRIPTION

DESIGNED
DESIGN CHECKED
DETAILED
DWG. CHECKED
CORRECTIONS

SCALES SHOWN ARE FOR 34" X 22" PRINTS ONLY CADD FILE NO. \prj00000\bridge\ b05_2a.dgn DRAWING DATE: DEC 2003	ORIGINAL SIGNED BY: DATE SIGNED: <u>DATE</u> ORIGINAL STORED AT: <u>ITD-BRIDGE SECTION</u>
---	---

IDAHO TRANSPORTATION DEPARTMENT	
---------------------------------------	--

English PROJECT NO.	AASHTO TYPE II PRESTRESSED GIRDER
-----------------------------------	-----------------------------------

BRIDGE PLANS BRIDGE LRFD MANUAL, PAGE B5.2A	COUNTY KEY NO.
BRIDGE DRAWING NO. SHEET	OF