

PRESTRESSED GIRDER SCHEDULE											
GIRDERS		PRESTRESS FORCE ~ KIPS		CONCRETE STRENGTH ~ PSI		GIRDERS DIMENSIONS				C.G. OF STRAND	
NO.	LOCATION	FINAL AFTER LOSSES	INITIAL BEFORE LOSSES	AT RELEASE f'_{ci}	AT 28 DAYS f'_c	Ⓐ	Ⓑ	Ⓒ	Ⓓ	ⓑ	
								LEFT	RIGHT	LEFT	RIGHT


ALL BEND DETAILS TO BE ACCORDING TO LATEST ACI STANDARD PRACTICE.

* STIRRUP AND TIE HOOK BEND DIMENSIONS.

APPROXIMATE GIRDER SHIPPING WEIGHT IS 673 LBS. PER LINEAL FOOT.


ALL REBAR SHALL BE EPOXY COATED.

REINFORCEMENT DIAGRAM				
MARK	SIZE	GRADE	SKETCH	
* G1A	*4	60	12"	3'-5" 12"
* G1B	*4	60	12"	3'-5" 12"
G2	*4	60	Ⓐ - 4"	
* G3	*4	60	1"	2'-0"
* G4	*4	60	2'-0"	3'-4" 2'-0"
G5	*4	60	2 1/2" RAD. 2'-0" 6"	

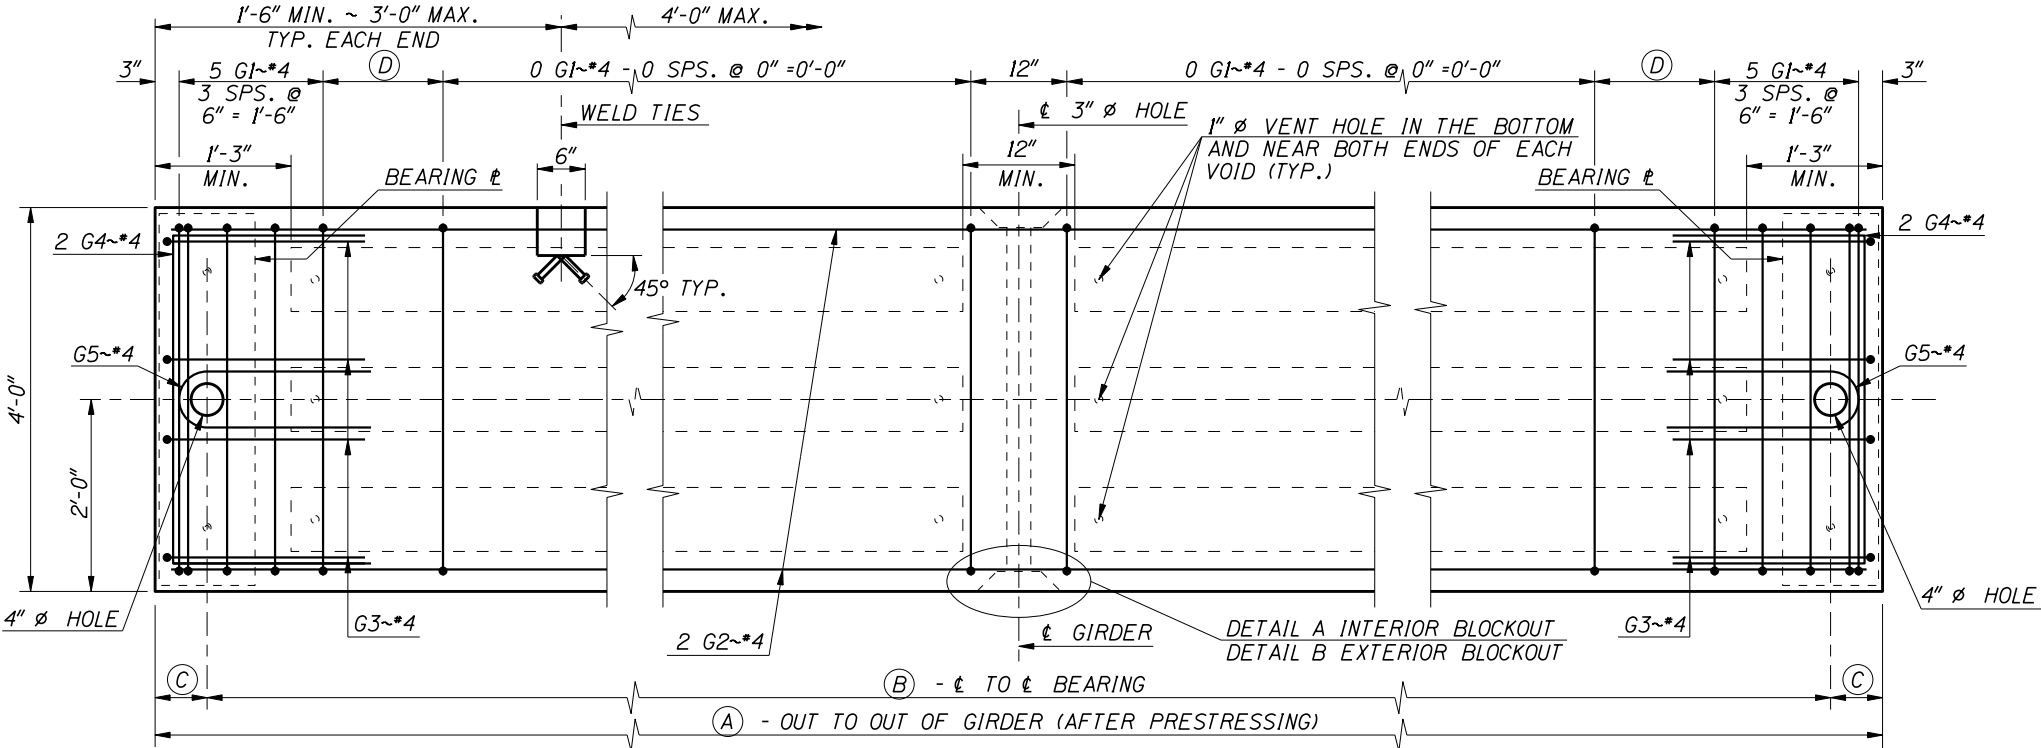


NOTE:
ALL DIMENSIONS TO STIRRUPS AND DOWELS ARE GIVEN AT ℓ GIRDER.
FOR NOTES, BLOCKOUT, BEARING PLATE AND MISCELLANEOUS DETAILS,
SEE PRESTRESSED SLAB DETAILS, SHEET NO. 00.
FOR TIE ROD LAYOUT, SEE FRAMING PLAN, SHEET NO. 00.


PLAN
1"=1'-0"

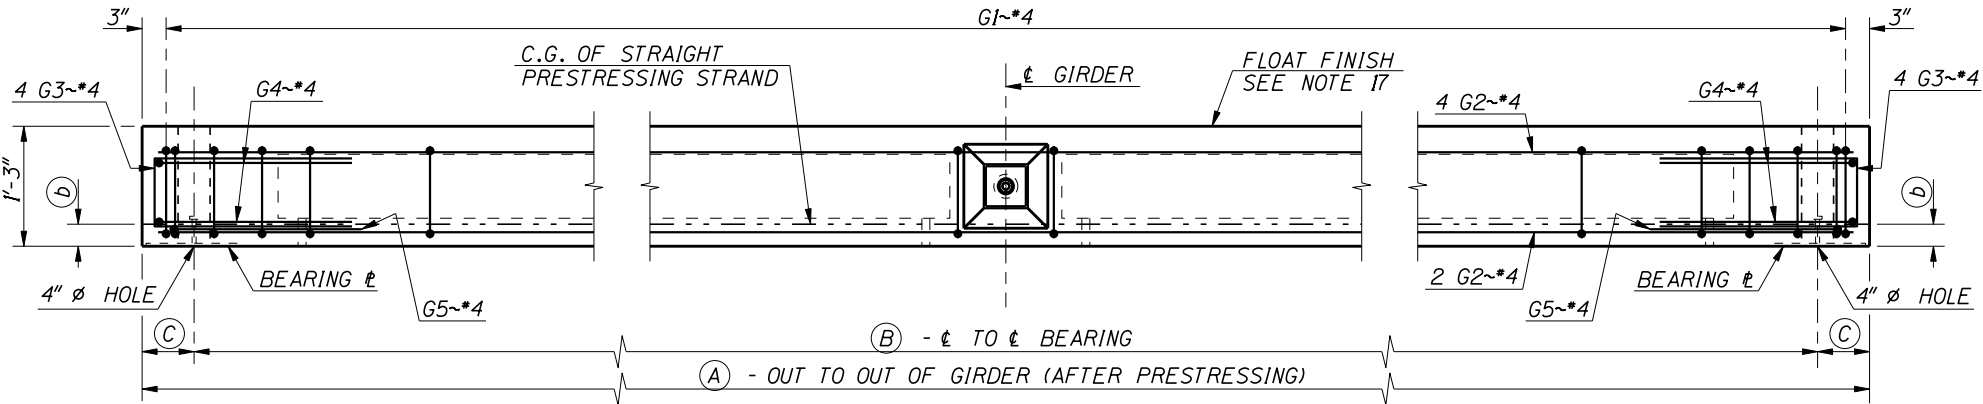


ELEVATION
1"=1'-0"

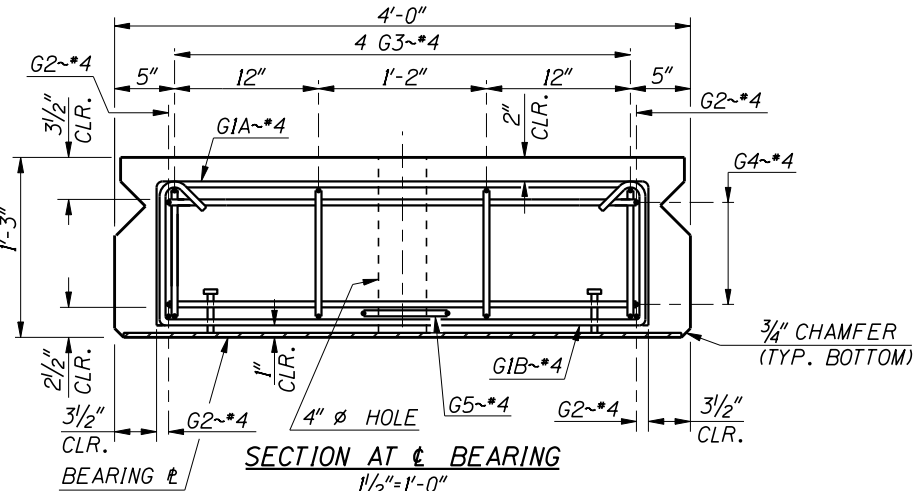

SECTION AT ℓ BEARING
1 1/2"=1'-0"

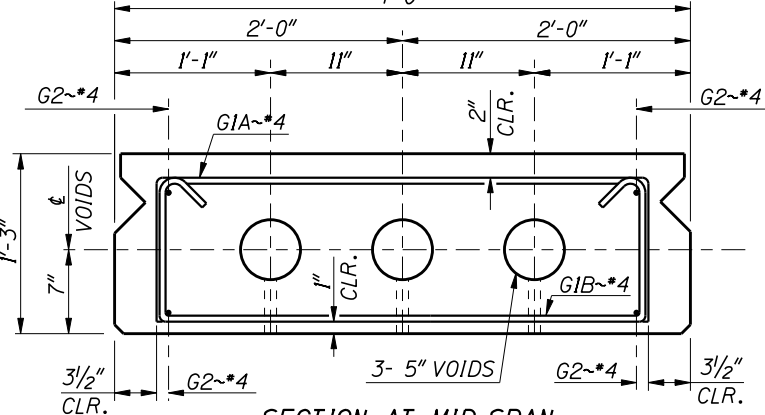

SECTION AT MID-SPAN
1 1/2"=1'-0"

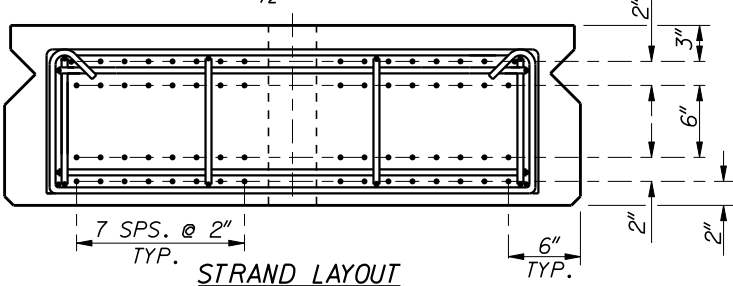

STRAND LAYOUT
1 1/2"=1'-0"

REVISIONS			
NO.	DATE	BY	DESCRIPTION

DESIGNED
DESIGN CHECKED
DETAILED
DWG. CHECKED
CORRECTIONS

SCALES SHOWN ARE FOR 34" X 22" PRINTS ONLY
CADD FILE NO. prj00000\bridge\ b05_5b.dgn
DRAWING DATE: MAY 2002

ORIGINAL SIGNED BY:
DATE SIGNED: DATE
ORIGINAL STORED AT: ITO-BRIDGE SECTION

IDAHO
TRANSPORTATION
DEPARTMENT



English

PROJECT NO.

1'-3" PRESTRESSED VOIDED SLAB

BRIDGE PLANS

BRIDGE LRFD MANUAL,
PAGE B5.5B

COUNTY KEY NO.

BRIDGE DRAWING NO. SHEET

OF