

PRESTRESSED GIRDER SCHEDULE											
GIRDERS		PRESTRESS FORCE ~ KIPS		CONCRETE STRENGTH ~ PSI		GIRDERS DIMENSIONS				C.G. OF STRAND	
NO.	LOCATION	FINAL AFTER LOSSES	INITIAL BEFORE LOSSES	AT RELEASE f'_{ci}	AT 28 DAYS f'_c	(A)	(B)	(C) LEFT	(C) RIGHT	(D) LEFT	(D) RIGHT


ALL BEND DETAILS TO BE ACCORDING TO LATEST ACI STANDARD PRACTICE.

* STIRRUP AND TIE HOOK BEND DIMENSIONS.





APPROXIMATE GIRDER SHIPPING WEIGHT IS 789 LBS. PER LINEAL FOOT.

ALL REBAR SHALL BE EPOXY COATED.

REINFORCEMENT DIAGRAM				
MARK	SIZE	GRADE	SKETCH	
* G1A	*4	60	18"	3'-5"
* G1B	*4	60	18"	3'-5"
G2	*4	60	(A) - 4"	
* G3	*4	60	1'-5"	2'-0"
* G4	*4	60	2'-0"	3'-4"
G5	*4	60	2 1/2" RAD.	2'-0"

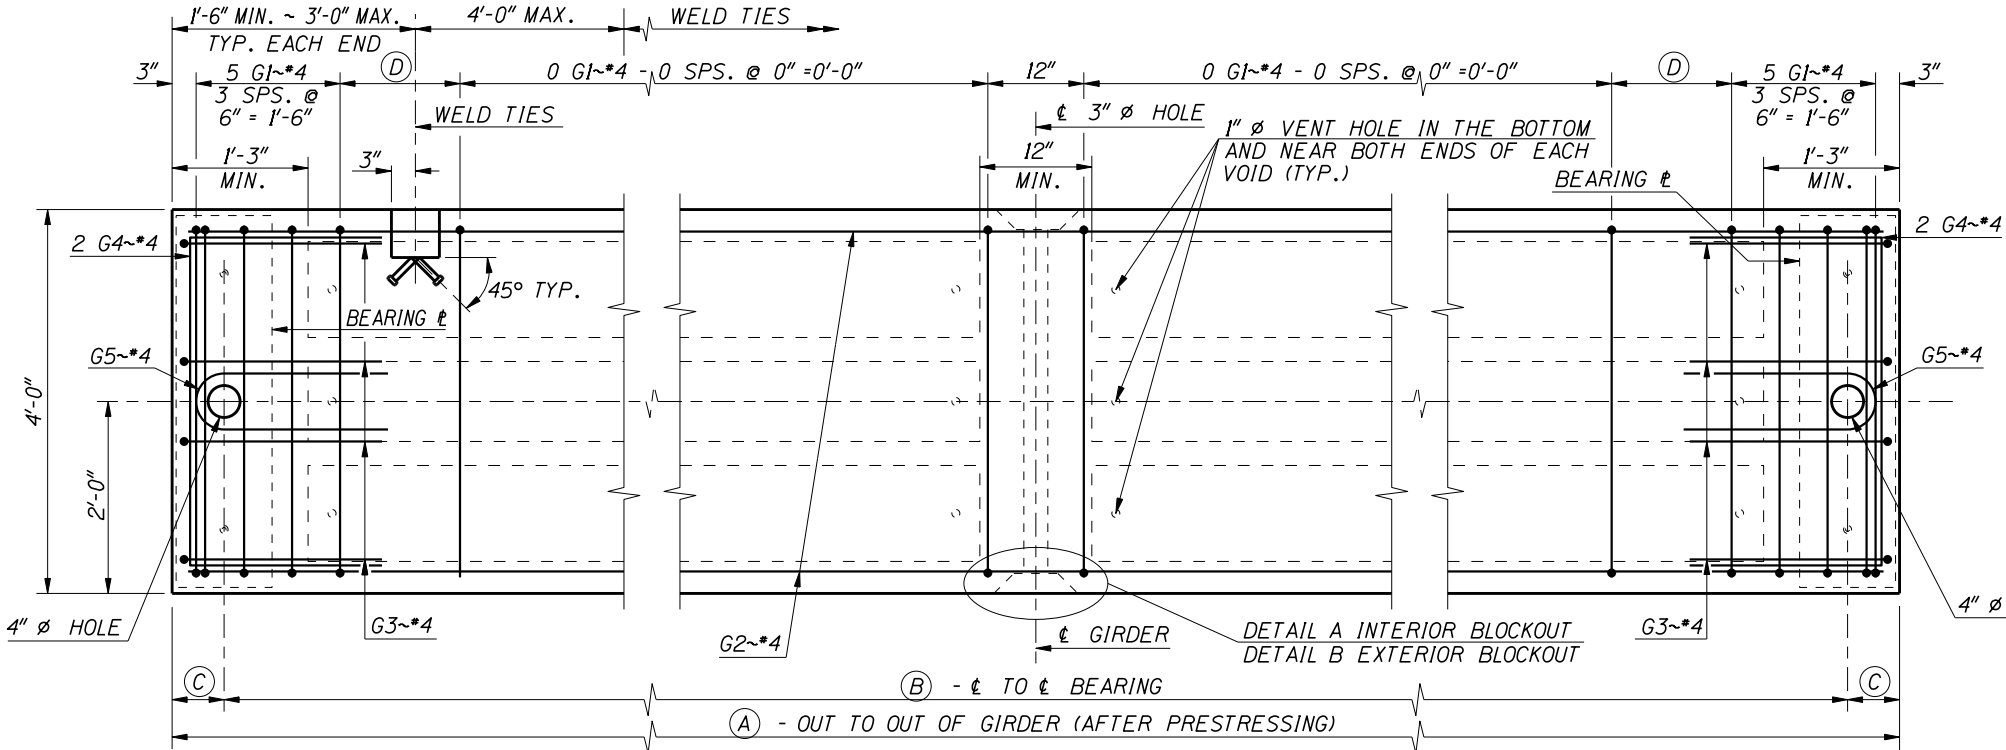

NOTE:
ALL DIMENSIONS TO STIRRUPS AND DOWELS ARE GIVEN AT ℓ GIRDER.
FOR NOTES, BLOCKOUT, BEARING PLATE AND MISCELLANEOUS DETAILS,
SEE PRESTRESSED SLAB DETAILS, SHEET NO. 00.
FOR TIE ROD LAYOUT, SEE FRAMING PLAN, SHEET NO. 00.

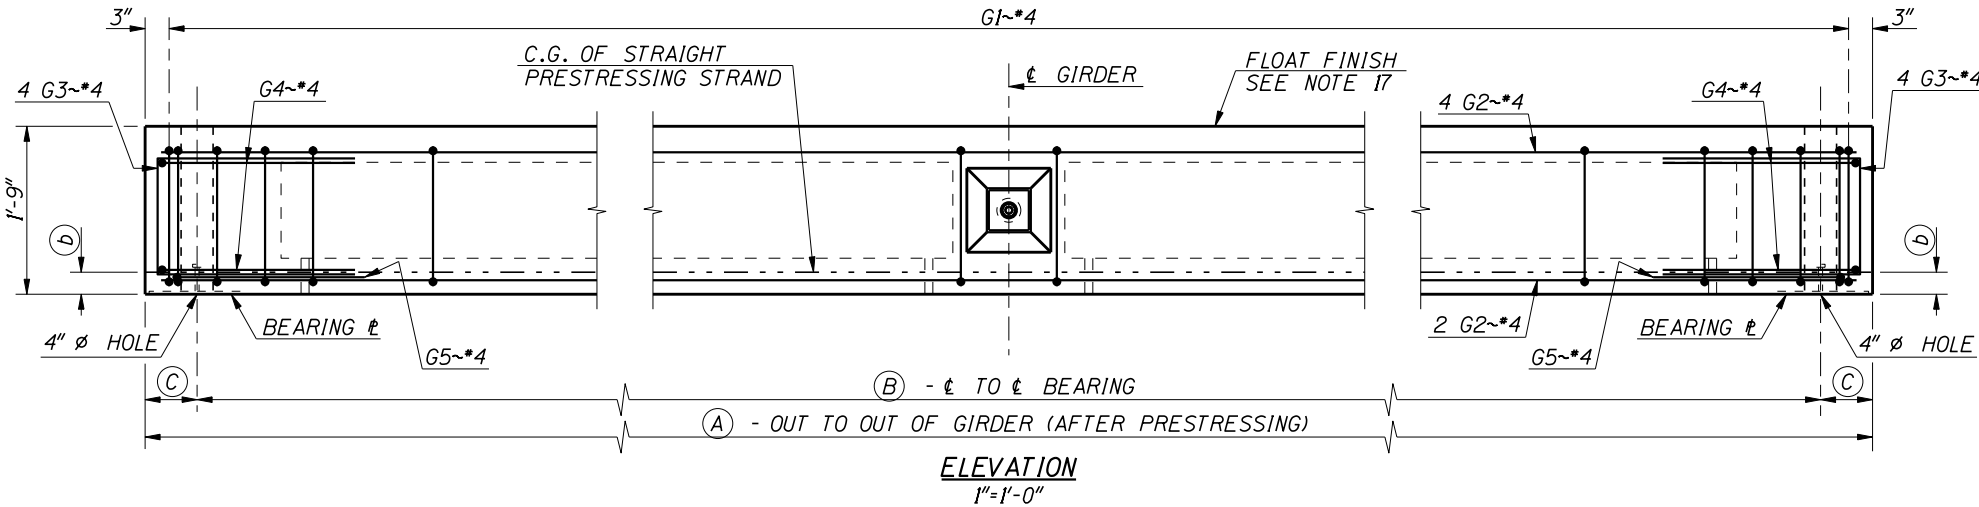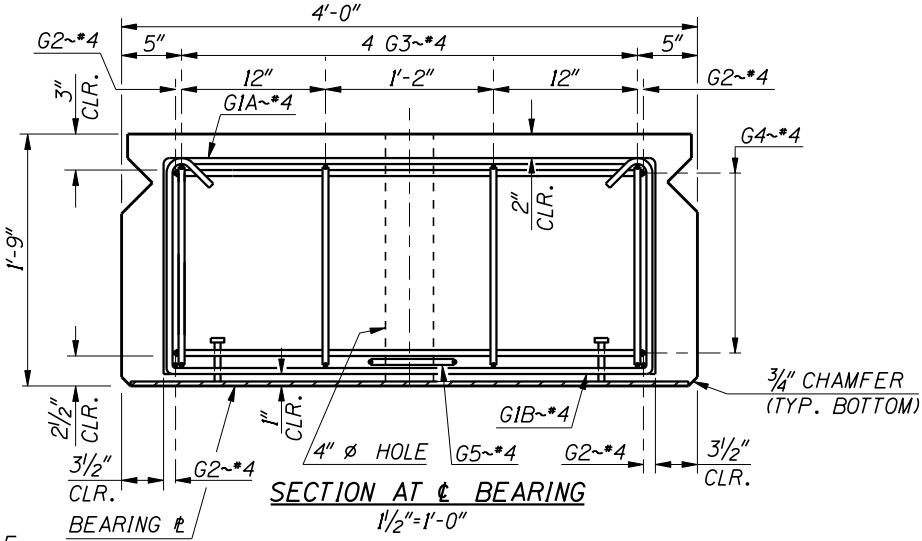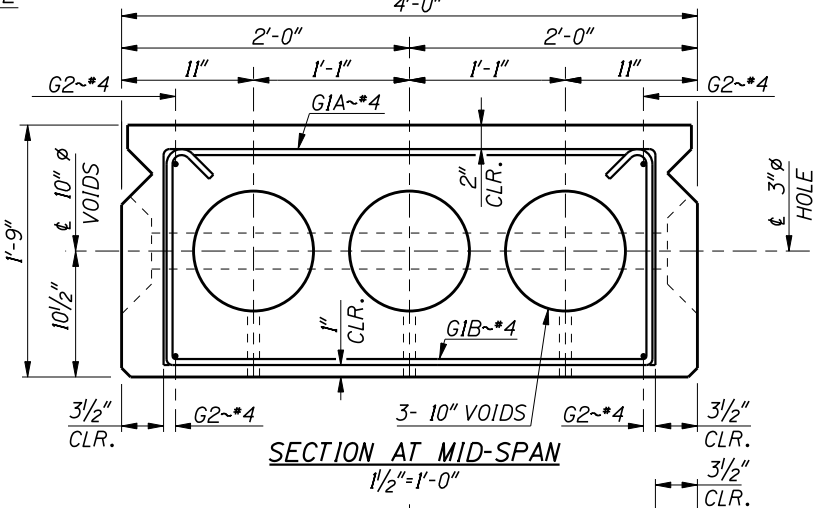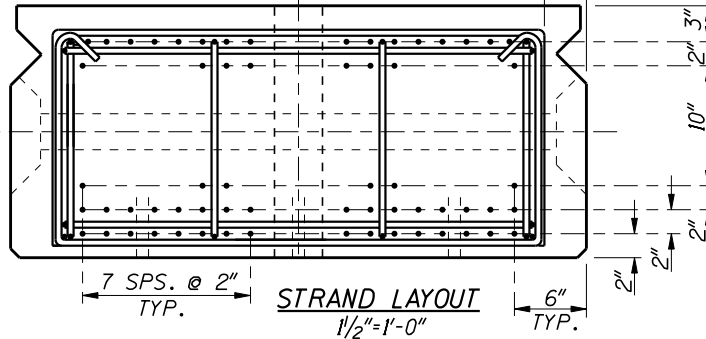

REVISIONS			
NO.	DATE	BY	DESCRIPTION

DESIGNED
DESIGN CHECKED
DETAILED
DWG. CHECKED
CORRECTIONS

SCALES SHOWN ARE FOR 34" X 22" PRINTS ONLY
CADD FILE NO. \prj00000\bridge\b05_5e.dgn
DRAWING DATE: MAY 2002

ORIGINAL SIGNED BY:
DATE SIGNED: DATE
ORIGINAL STORED AT: ITO-BRIDGE SECTION

IDAHO

TRANSPORTATION

DEPARTMENT

English
PROJECT NO.

1'-9" PRESTRESSED VOIDED SLAB
COUNTY
BRIDGE DRAWING NO. SHEET
OF

BRIDGE PLANS
BRIDGE LRFD MANUAL, PAGE B5.5E
KEY NO.
BRIDGE DRAWING NO. SHEET
OF