ITD D5 CHERRY CREEK RESIDENCE DEMO

MALAD, IDAHO

ABBREVIATIONS

ACPS	ACOUSTIC CEILING PANEL SYSTEM
AC	AIR CONDITIONING
ADJ	ADJUSTABLE
AFF	ABOVE FINISH FLOOR
ALT	ALTERNATE
ALUM	ALUMINUM
AV	AUDIO/ VISUAL
BRD	BOARD
BLDG	BUILDING
BTM	BOTTOM
CAB	CABINET
CG	CORNER GUARD
CJ	CONTROL JOINT
CLG	CEILING
CLR	CLEAR
CMU	CONCRETE MASONRY UNIT
COL	COLUMN
CONC	CONCRETE
CONN	CONNECTION
CONT	CONTINUOUS
DEMO	DEMOLITION
DTL	DETAIL
DF	DRINKING FOUNTAIN
DIA	DIAMETER
DIM	DIMENSION
DISP	DISPENSER
DR	DOOR
DWG	DRAWING
DWR	DRAWER
EA	EACH
EF	EXHAUST FAN
EIFS	EXT. INSUL. & FIN. SYSTEM
EJ	EXPANSION JOINT
ELEC	ELECTRICAL
EMER	EMERGENCY
EQ	EQUAL
EQUIP	EQUIPMENT
ETR	EXISTING TO REMAIN
EXP	EXPOSED
EXPAN	EXPANSION
EXT	EXTERIOR
FD	FLOOR DRAIN
FE	FIRE EXTINGUISHER
FEC	FIRE EXTINGUISHER CABINET
FF	FINISH FLOOR
FG	FINISH GRADE
FLR	FLOOR (ING)
FTG	FOOTING
GA	GAUGE
GALV	GALVANIZED
GL	GLASS
HC	HOLLOW
HC	HOLLOW CORE
HM	HOLLOW METAL
HDWD	HARDWOOD
HORIZ	HORIZONTAL
HR	OUR
HVAC	HEATING, VENTING & AIR CONDITIONING
INSUL	INSULATION
INT	INTERIOR
LAM	LAMINATED
LOC	LOCATION
LRG	LARGE
LTG	LIGHT(ING)
LVT	LUXURY VINYL TILE
MAS	MASONRY
MAX	MAXIMUM
MECH	MECHANICAL
MTL	METAL
MANUF	MANUFACTURER
MIN	MINIMUM
MISC	MISCELLANEOUS
NA	NOT APPLICABLE
NO	NUMBER
NOM	NOMINAL
NTS	NOT TO SCALE
OC or ℄	ON CENTER OR CENTER LINE
OFCI	OWNER FURNISHED - CONTRACTOR INSTALLED
PT	PRESSURE TREATED
PART BRD	PARTICLE BOARD
PLAM	PLASTIC LAMINATE
PEJ	PETROLEUM EXPANSION JOINT
PEMB	PRE ENGINEERED METAL BUILDING
PLBG	PLUMBING
PLY	PLYWOOD
PRE-FIN	PRE-FINISHED
PWR	POWER
RCP	REFLECTED CEILING PLAN
RD	ROOF DRAIN
REF	REFERENCE
REINF	REINFORCEMENT
REQ	REQUIRED
RM	ROOM
SHT	SHEET
SHTG	SHEATHING
SIM	SIMILAR
SPEC	SPECIFICATIONS
SQ	SQUARE
SAN	SANITARY SEWER
SS	SOLID SURFACE
SST	STAINLESS STEEL
STL	STEEL
STOR	STORAGE
STRUCT	STRUCTURAL
SUSP	SUSPENDED
T&G	TONGUE & GROOVE
TEMP	TEMPERATURE
TERM	TERMINATION
TF	TOP OF FOOTING
TOB	TOP OF BEARING
TYP	TYPICAL
VCT	VINYL COMPOSITION TILE
VERT	VERTICAL
VT	VINYL TILE
w/	WITH
w/o	WITHOUT
WD	WOOD
W/D	WASHER/ DRYER
WP	WATER PROOF

LOCATION MAP

KEY SITE PLAN

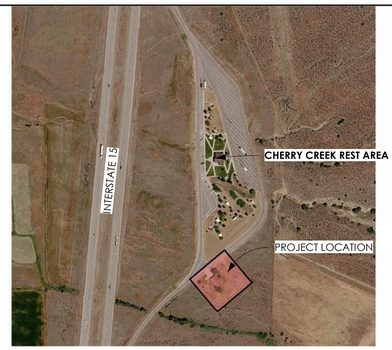

DRAWING INDEX

SHEET NUMBER	SHEET TITLE
01 - GENERAL SHEETS	
G100	COVERSHEET
02 - SITE PLANS	
SP100	SITE DEMO PLAN
SP101	SITE PLAN

CONTACTS

OWNER

IDAHO TRANSPORTATION DEPARTMENT (ITD)
11331 WEST CHINDEN BLVD.
BOISE, IDAHO 83714

MYERS ANDERSON ARCHITECTS

122 S. MAIN STREET SUITE 1
POCATELLO, ID 83204
PHONE: (208) 232-3741
CONTACT: RICHARD CREASON
EMAIL: richard@myersanderson.com

BUILDING DESCRIPTION

DEMOLISH THE EXISTING RESIDENCE AT THE CHERRY CREEK REST AREA IN MALAD, IDAHO, AND REMOVE DESIGNATED PAVEMENT, CONCRETE, FENCING, TREES, SHRUBS, AND UTILITY SEGMENTS. DISCONNECT AND CAP SERVICES TO THE RESIDENCE WHILE MAINTAINING AND PROTECTING UTILITIES AND SITE FEATURES DESIGNATED TO REMAIN, INCLUDING THE SEPTIC SYSTEM. BACKFILL AND COMPACT EXCAVATIONS, THEN RESTORE DISTURBED AREAS WITH SOD, GRAVEL, AND REPAIRS TO EXISTING GRASS AND IRRIGATION.

MA ARCHITECTS

Architecture ▪ Interiors
Landscape ▪ Preservation

Myers Anderson Architects
122 South Main Street
Pocatello, Idaho 83204
Tel. (208) 232 - 3741

REGISTERED PROFESSIONAL ARCHITECT
AR-985241
11/03/2026
STATE OF IDAHO
RICHARD CHARLES CREASON

PROJECT NAME:

ITD D5 CHERRY CREEK RESIDENCE DEMO

MALAD, IDAHO

DRAWING SCALE APPLIES TO 22" X 34" SHEET SIZE

CONTRACTOR SHALL VERIFY ALL DIMENSIONS & CONDITIONS SHOWN OR IMPLIED

DO NOT DISTRIBUTE PARTIAL SETS OF DRAWINGS or SPECIFICATIONS

REVISION	DATE

CLIENT PROJ. NUMBER: ####

ARCH JOB NUMBER: 26720

SHEET ISSUED DATE: 06/15/26

SHEET TITLE:

COVERSHEET

SHEET #: **G100**

FILE LOCATION: W:\Projects\26720 ITD D5 Cherry Creek Residence Demo (Malad ID)\Drawings\CDs\RVTs\26720 ITD D5 Cherry Creek Residence Demo.rvt

PUBLISH DATE: 10/27/26 1:54:10 PM

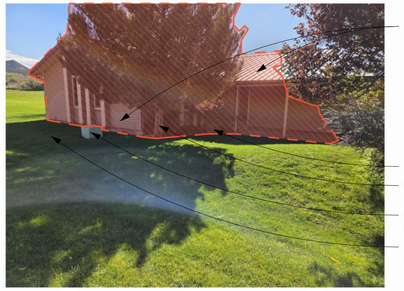

EXISTING RESIDENTIAL BUILDING TO BE DEMOLISHED IN ITS ENTIRETY. ALL UTILITIES TO TERMINATE SERVICE AND CAP/END ALL LINES PRIOR TO DEMO WORK.

SHRUBS TO BE REMOVED

EVERGREEN TREES TO BE REMOVED

EXISTING WATER LINE VALVE AND BACKFLOW, TO REMAIN PRESERVE AND PROTECT.

GRASS TO REMAIN PRESERVE AND PROTECT, PATCH BACK ANY GRASS, AND REPAIR IRRIGATION LINES.

EXISTING RESIDENTIAL BUILDING TO BE DEMOLISHED IN ITS ENTIRETY. ALL UTILITIES TO TERMINATE SERVICE AND CAP/END ALL LINES PRIOR TO DEMO WORK.

TREE TO REMAIN, PRESERVE AND PROTECT ROOTS WITHIN DRIP LINE OF TREE.

(2) EVERGREEN TREES TO BE REMOVED

HEAT PUMP GEOTHERMAL PIPING TO BE REMOVED PATCH BACK GRASS AND IRRIGATION IN THIS AREA

TRANSFORMER TO REMAIN PRESERVE AND PROTECT

FIBER PEDESTAL TO REMAIN PRESERVE AND PROTECT

EXISTING RESIDENTIAL BUILDING TO BE DEMOLISHED IN ITS ENTIRETY. ALL UTILITIES TO TERMINATE SERVICE AND CAP/END ALL LINES PRIOR TO DEMO WORK.

FENCE TO REMAIN PRESERVE AND PROTECT

REMOVE EXISTING BUSH

GRASS TO REMAIN PRESERVE AND PROTECT, PATCH BACK ANY GRASS, AND REPAIR IRRIGATION LINES.

TREE TO REMAIN, PRESERVE AND PROTECT ROOTS WITHIN DRIP LINE OF TREE.

DEAD TREE TO BE REMOVED

EVERGREEN TREES TO BE REMOVED

FENCE TO BE REMOVED

ASPHALT TO BE REMOVED

SHRUBS TO BE REMOVED

GRASS TO REMAIN PRESERVE AND PROTECT, PATCH BACK ANY GRASS, AND REPAIR IRRIGATION LINES.

EVERGREEN TREES TO REMAIN PRESERVE AND PROTECT

TREE AND SHRUBS TO BE REMOVED

TREE AND SHRUBS TO REMAIN, PRESERVE AND PROTECT

FENCE TO BE REMOVED

EXISTING WATER LINE VALVE AND BACKFLOW, TO REMAIN PRESERVE AND PROTECT.

EXISTING RESIDENTIAL BUILDING TO BE DEMOLISHED IN ITS ENTIRETY. ALL UTILITIES TO TERMINATE SERVICE AND CAP/END ALL LINES PRIOR TO DEMO WORK.

SHRUBS TO BE REMOVED

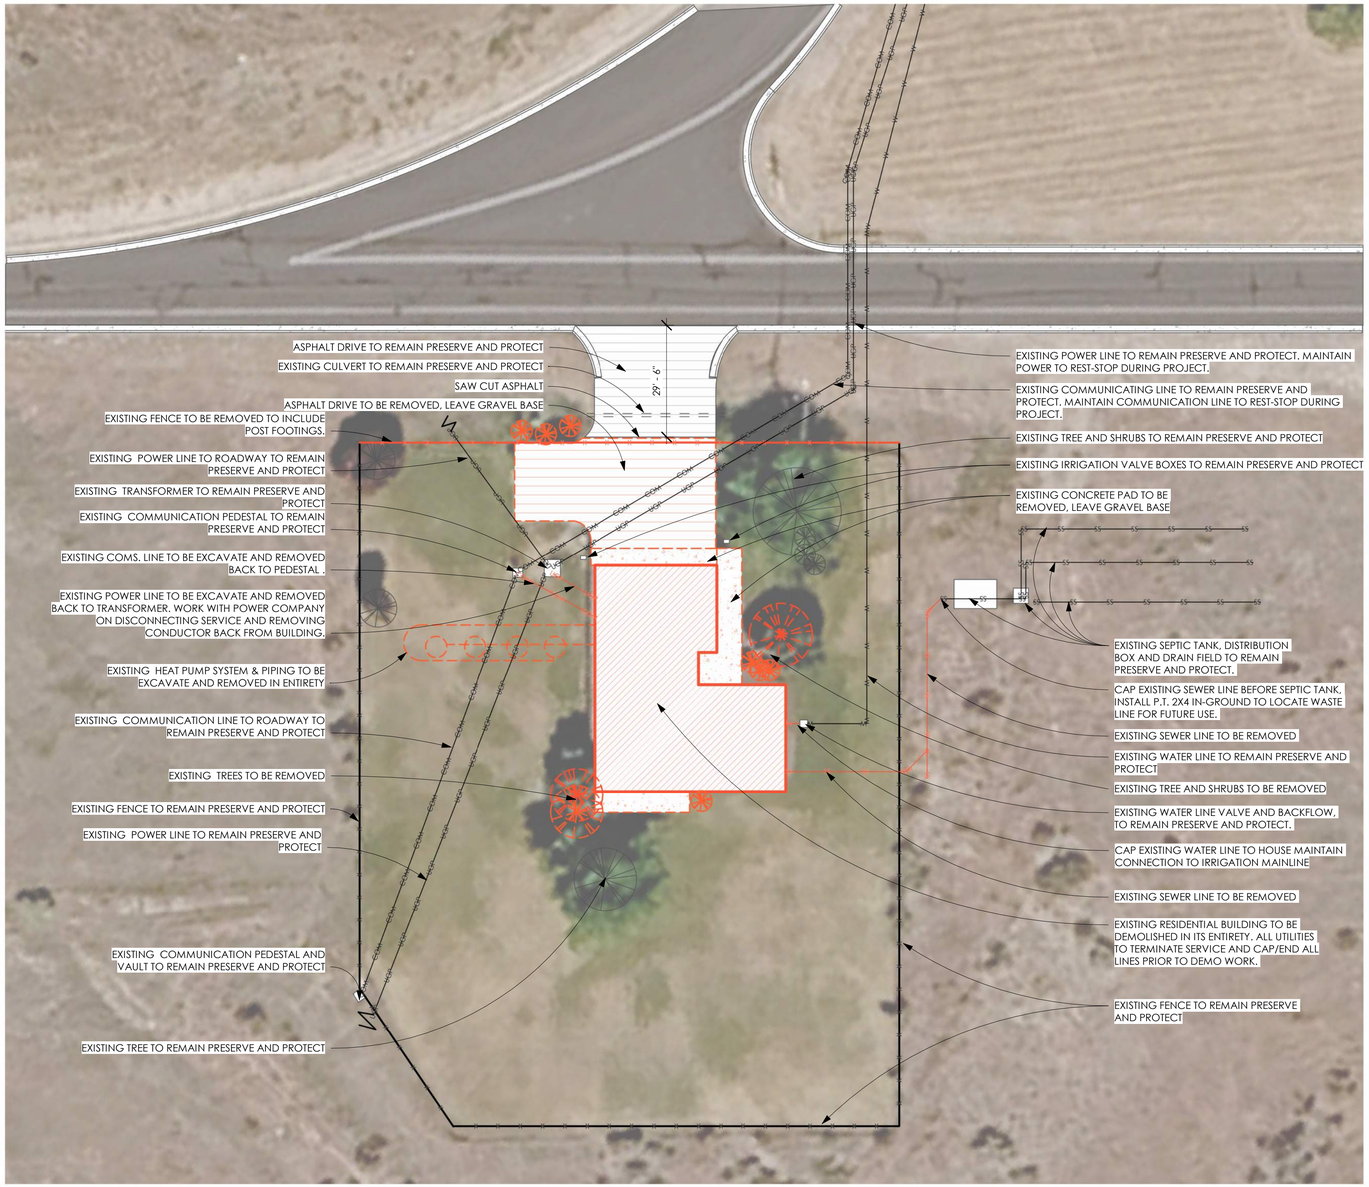

SITE DEMO PLAN
1" = 20'-0"

1
SP100

DEMOLITION NOTES

1. CONTRACTOR SHALL OBTAIN ALL NECESSARY PERMITS, AT CONTRACTORS EXPENSE, TO COMPLETE ALL WORK SHOWN.
2. ALL BACKFILL FOR REMOVAL OF STRUCTURE , TREES & ROOT BALLS, AND OTHER SPECIFIC ITEMS TO BE STRUCTURAL FILL COMPACTED IN 12" MAX LIFTS TO 95% MAX DRY DENSITY PER ASTM D1557.
3. ITEMS TO BE REMOVED SHALL BE EXCAVATED TO NATIVE SUBGRADE.
4. CONTRACTOR SHALL COORDINATE COMPACTION TESTING AT A FREQUENCY TO BE ESTABLISHED BY THE OWNER'S GEOTECHNICAL REPRESENTATIVE.
5. SAWCUT EDGES AT PAVEMENT SHALL BE SHARP, CLEAN, UNDAMAGED EDGES. DAMAGED ASPHALT PAVEMENT EDGES SHALL BE RE-CUT PARALLEL TO THE SAWCUT SHOWN WITHOUT JOGS OR NEW ANGLE POINTS. NO SEPARATE PAYMENT SHALL BE MADE FOR ADDITIONAL SAWCUT OR PAVEMENT REPAIR.

PROJECT NORTH

SHEET NORTH

TRUE NORTH

MA ARCHITECTS
Architecture Interiors
Landscape Preservation
Myers Anderson Architects
122 South Main Street
Pocatello, Idaho 83204
Tel. (208) 232 - 3741

REGISTERED PROFESSIONAL ARCHITECT
AR- 985241
11/03/2026
STATE OF IDAHO
RICHARD CHARLES CRAIG

PROJECT NAME:

ITD D5 CHERRY CREEK RESIDENCE DEMO

MALAD, IDAHO

DRAWING SCALE APPLIES TO 22" X 34" SHEET SIZE

CONTRACTOR SHALL VERIFY ALL DIMENSIONS & CONDITIONS SHOWN OR IMPLIED

DO NOT DISTRIBUTE PARTIAL SETS OF DRAWINGS or SPECIFICATIONS

REVISION	DATE

CLIENT PROJ. NUMBER: ####

ARCH JOB NUMBER: 26720

SHEET ISSUED DATE: 06/15/26

SHEET TITLE:

SITE DEMO PLAN

SHEET #: **SP100**

PUBLISH DATE: 10/27/26 1:54:14 PM
FILE LOCATION: W:\Projects\26720 ITD D5 Cherry Creek Residence Demo (Malad ID)\Drawings\CDs\RVTs\26720 ITD D5 Cherry Creek Residence Demo.rvt

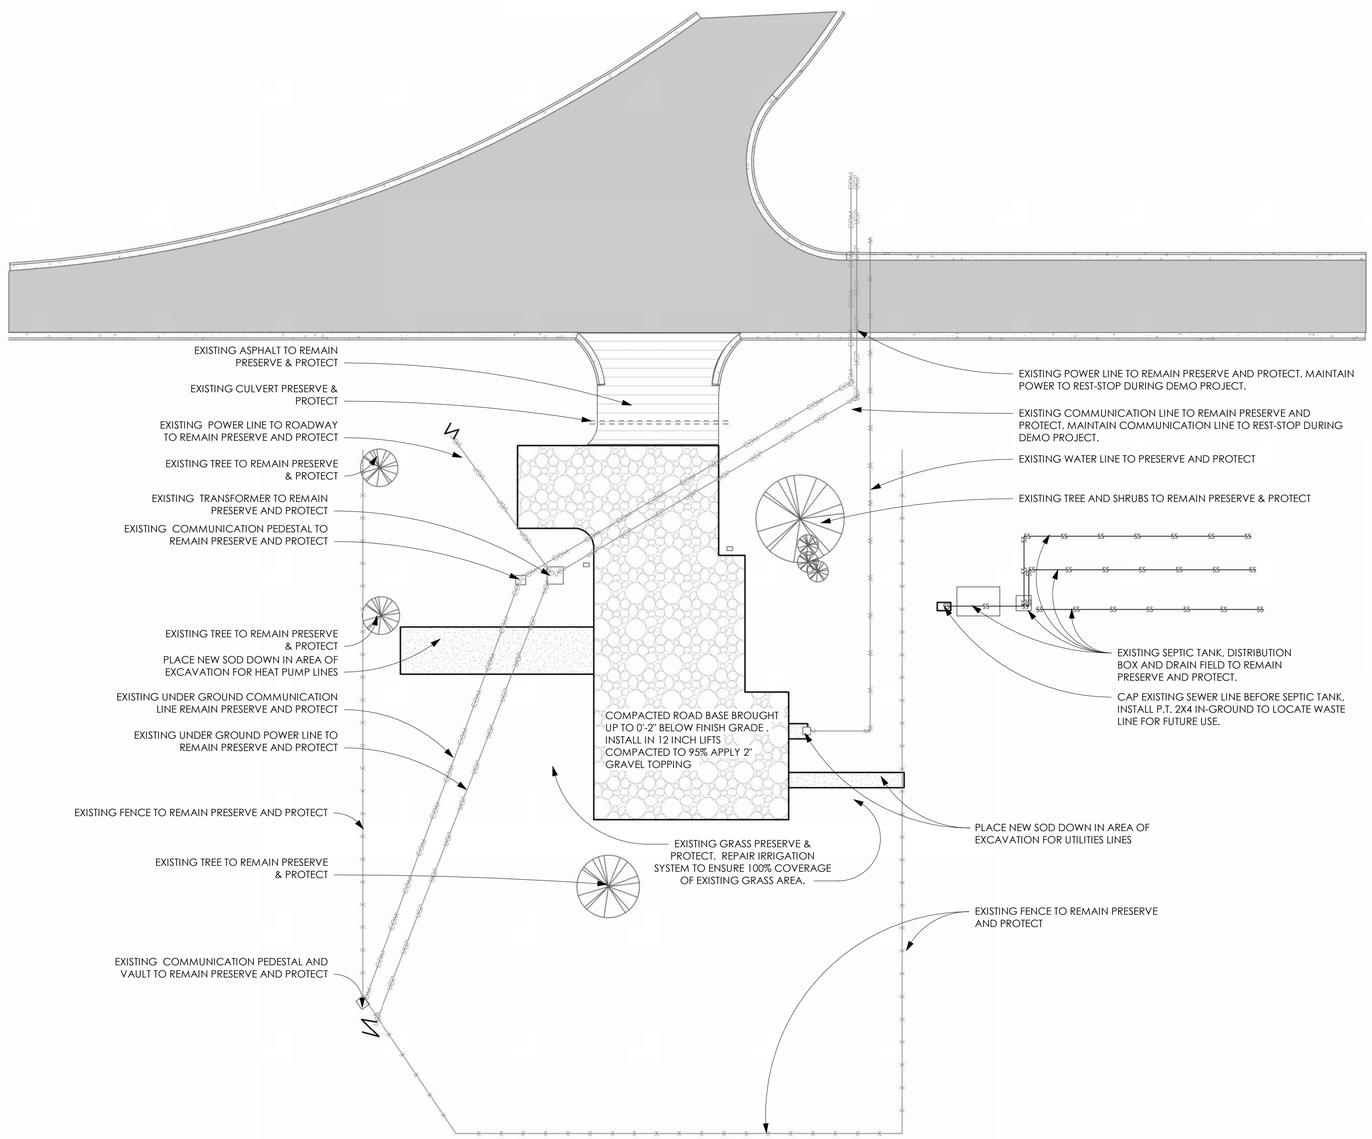

PROJECT NORTH

SHEET NORTH

TRUE NORTH

MA ARCHITECTS

Architecture Interiors
Landscape Preservation

Myers Anderson Architects
122 South Main Street
Pocatello, Idaho 83204
Tel. (208) 232 - 3741

REGISTERED PROFESSIONAL ARCHITECT
AR- 985241
11/03/2026
STATE OF IDAHO
RICHARD CHARLES CRESEN

PROJECT NAME :

ITD D5 CHERRY CREEK RESIDENCE DEMO

MALAD, IDAHO

DRAWING SCALE APPLIES TO 22" X 34" SHEET SIZE

CONTRACTOR SHALL VERIFY ALL DIMENSIONS & CONDITIONS SHOWN OR IMPLIED

DO NOT DISTRIBUTE PARTIAL SETS OF DRAWINGS or SPECIFICATIONS

REVISION	DATE

CLIENT PROJ. NUMBER: #####

ARCH JOB NUMBER: 26720

SHEET ISSUED DATE: 06/15/26

SHEET TITLE:

SITE PLAN

SHEET #: SP101

PUBLISH DATE: 10/27/26 11:54:18 PM
FILE LOCATION: W:\Projects\26720 ITD D5 Cherry Creek Residence Demo (Malad ID)\Drawings\CDs\RVTs\26720 ITD D5 Cherry Creek Residence Demo.rvt