PRESTRESSED GIRDER SCHEDULE

GIRDERS		PRESTRESS FORCE ~ KIPS		CONCRETE STRENGTH ~ PSI		GIRDERS DIMENSIONS						C.G. OF STRAND
NO.	LOCATION	FINAL AFTER LOSSES	INITIAL BEFORE LOSSES	AT RELEASE f'ci	AT 28 DAYS f'c	(A)	(B)	(C) LEFT	(C) RIGHT	(D) LEFT	(D) RIGHT	(b)

ALL BEND DETAILS TO BE ACCORDING TO LATEST ACI STANDARD PRACTICE.

* STIRRUP AND TIE HOOK BEND DIMENSIONS.

APPROXIMATE GIRDER SHIPPING WEIGHT IS 735 LBS. PER LINEAL FOOT.

ALL REBAR SHALL BE EPOXY COATED.

REINFORCEMENT DIAGRAM

	MARK	SIZE	GRADE	SKETCH
*	G1A	#4	60	12" — 3'-5" — 12"
*	G1B	#4	60	12" — 3'-5" — 12"
	G2	#4	60	(A) - 4"
*	G3	#4	60	11" — 2'-0"
*	G4	#4	60	2'-0" — 3'-4" — 2'-0"
	G5	#4	60	2'-0" — 2½" RAD. — 6"

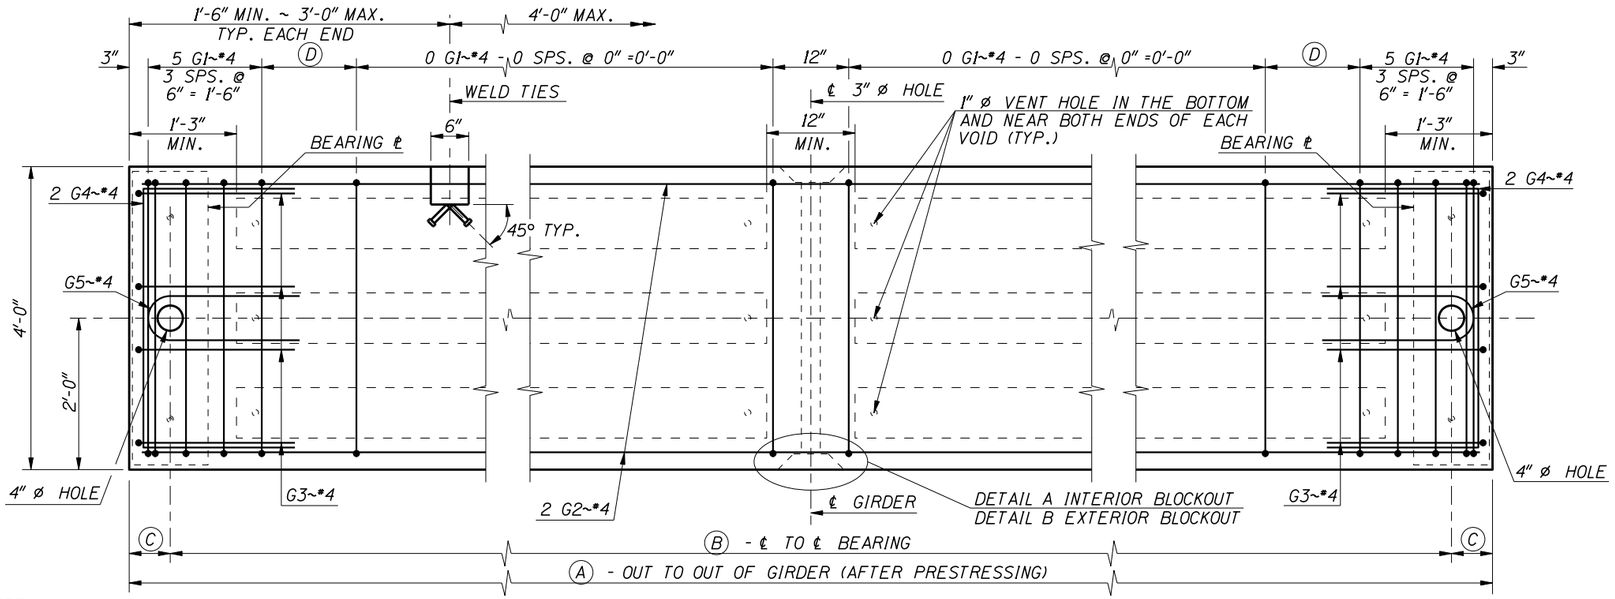

PLAN
1"=1'-0"

NOTE:
ALL DIMENSIONS TO STIRRUPS AND DOWELS ARE GIVEN AT ℄ GIRDER.
FOR NOTES, BLOCKOUT, BEARING PLATE AND MISCELLANEOUS DETAILS, SEE PRESTRESSED SLAB DETAILS, SHEET NO. 00.
FOR TIE RODS LAYOUT, SEE FRAMING PLAN, SHEET NO. 00.

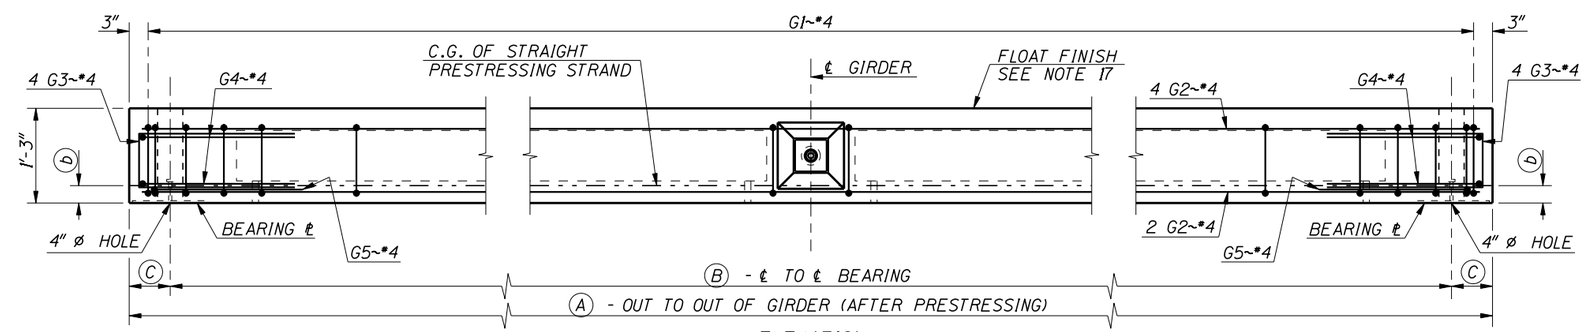

ELEVATION
1"=1'-0"

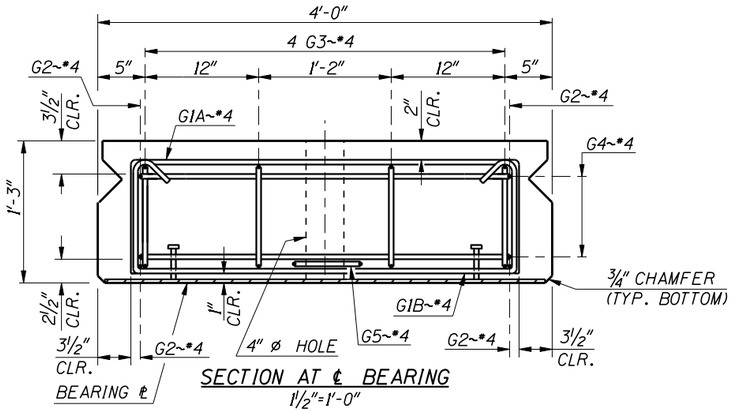

SECTION AT ℄ BEARING
1½"=1'-0"

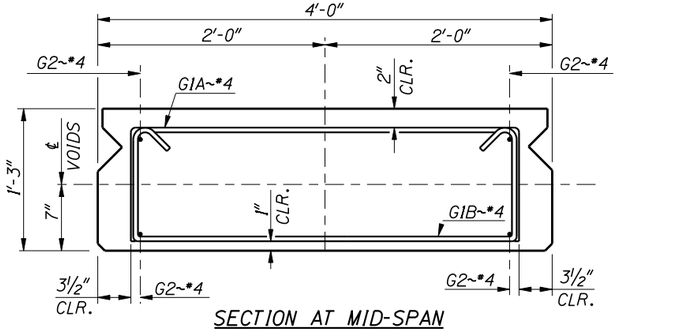

SECTION AT MID-SPAN
1½"=1'-0"

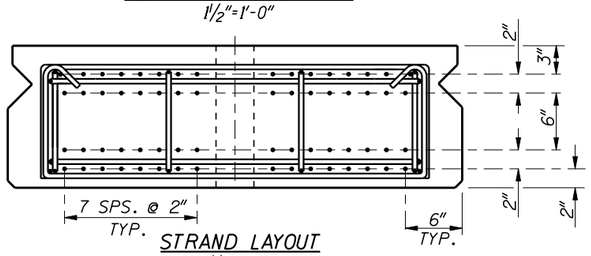

STRAND LAYOUT
1½"=1'-0"

REVISIONS			
NO.	DATE	BY	DESCRIPTION

DESIGNED
DESIGN CHECKED
DETAILED
DWG. CHECKED
CORRECTIONS

SCALES SHOWN ARE FOR 34" X 22" PRINTS ONLY

CADD FILE NO. \prj00000\bridge\b05_5c.dgn

DRAWING DATE: MAY 2002

ORIGINAL SIGNED BY:

DATE SIGNED: DATE

ORIGINAL STORED AT ITD BRIDGE SECTION

IDAHO TRANSPORTATION DEPARTMENT

English

PROJECT NO.

1'-3" PRESTRESSED SLAB

BRIDGE PLANS

BRIDGE LRFD MANUAL, PAGE B5.5C

COUNTY | KEY NO.

BRIDGE DRAWING NO. | SHEET OF