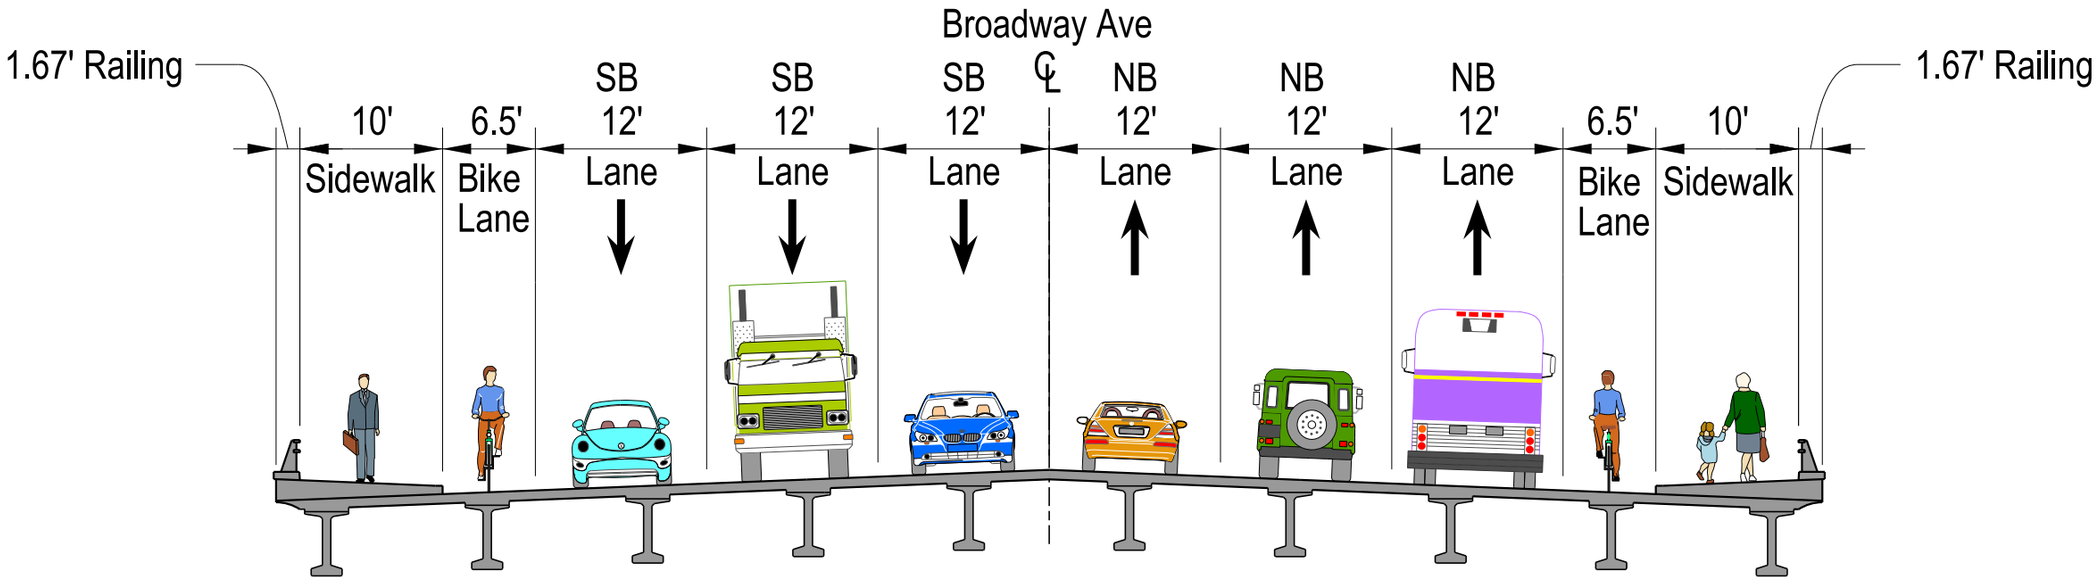PROPOSED BROADWAY AVENUE **- BRIDGE**
TYPICAL SECTION