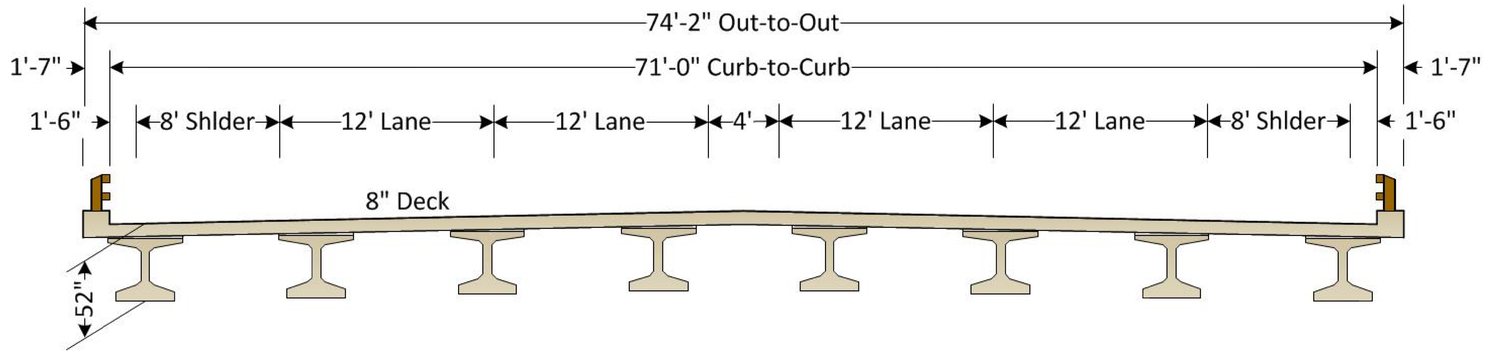

PROPOSED BRIDGE TYPICAL SECTION

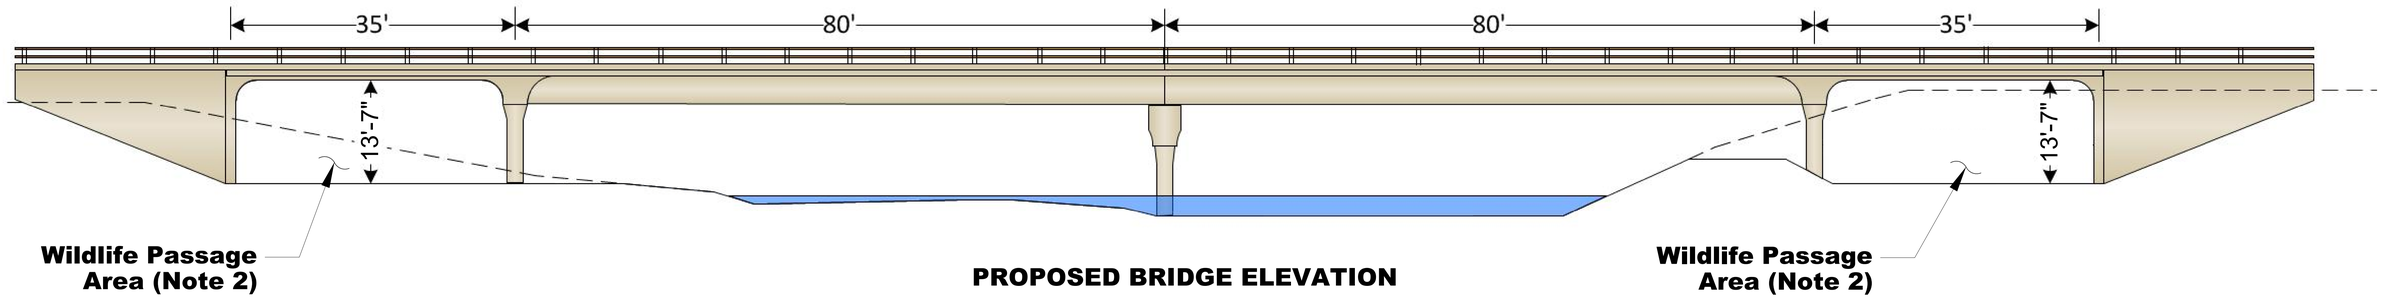

PROPOSED BRIDGE ELEVATION

Notes:
1. The bridge profile is approximately 3-ft. higher than the existing bridge.
2. Water will be present in the wildlife passage areas during periods of high river flows.

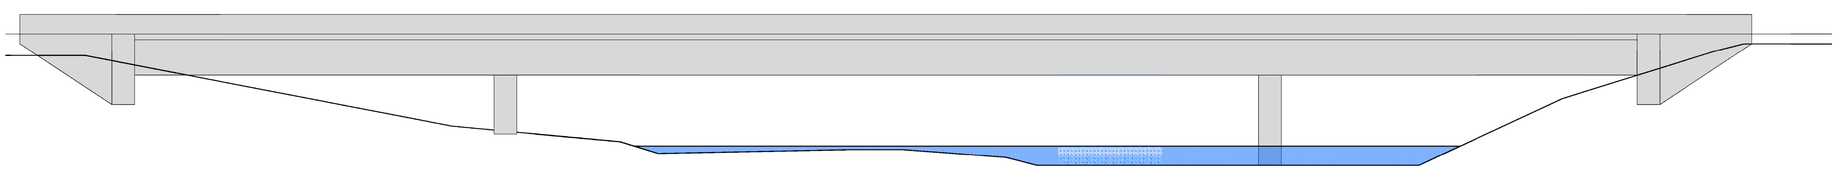

EXISTING BRIDGE ELEVATION

IDAHO 75, BIG WOOD RIVER BRIDGE TO ELKHORN ROAD, BLAINE COUNTY
PROJECT NO. A011(622), KEY NO. 11622

BIG WOOD RIVER BRIDGE