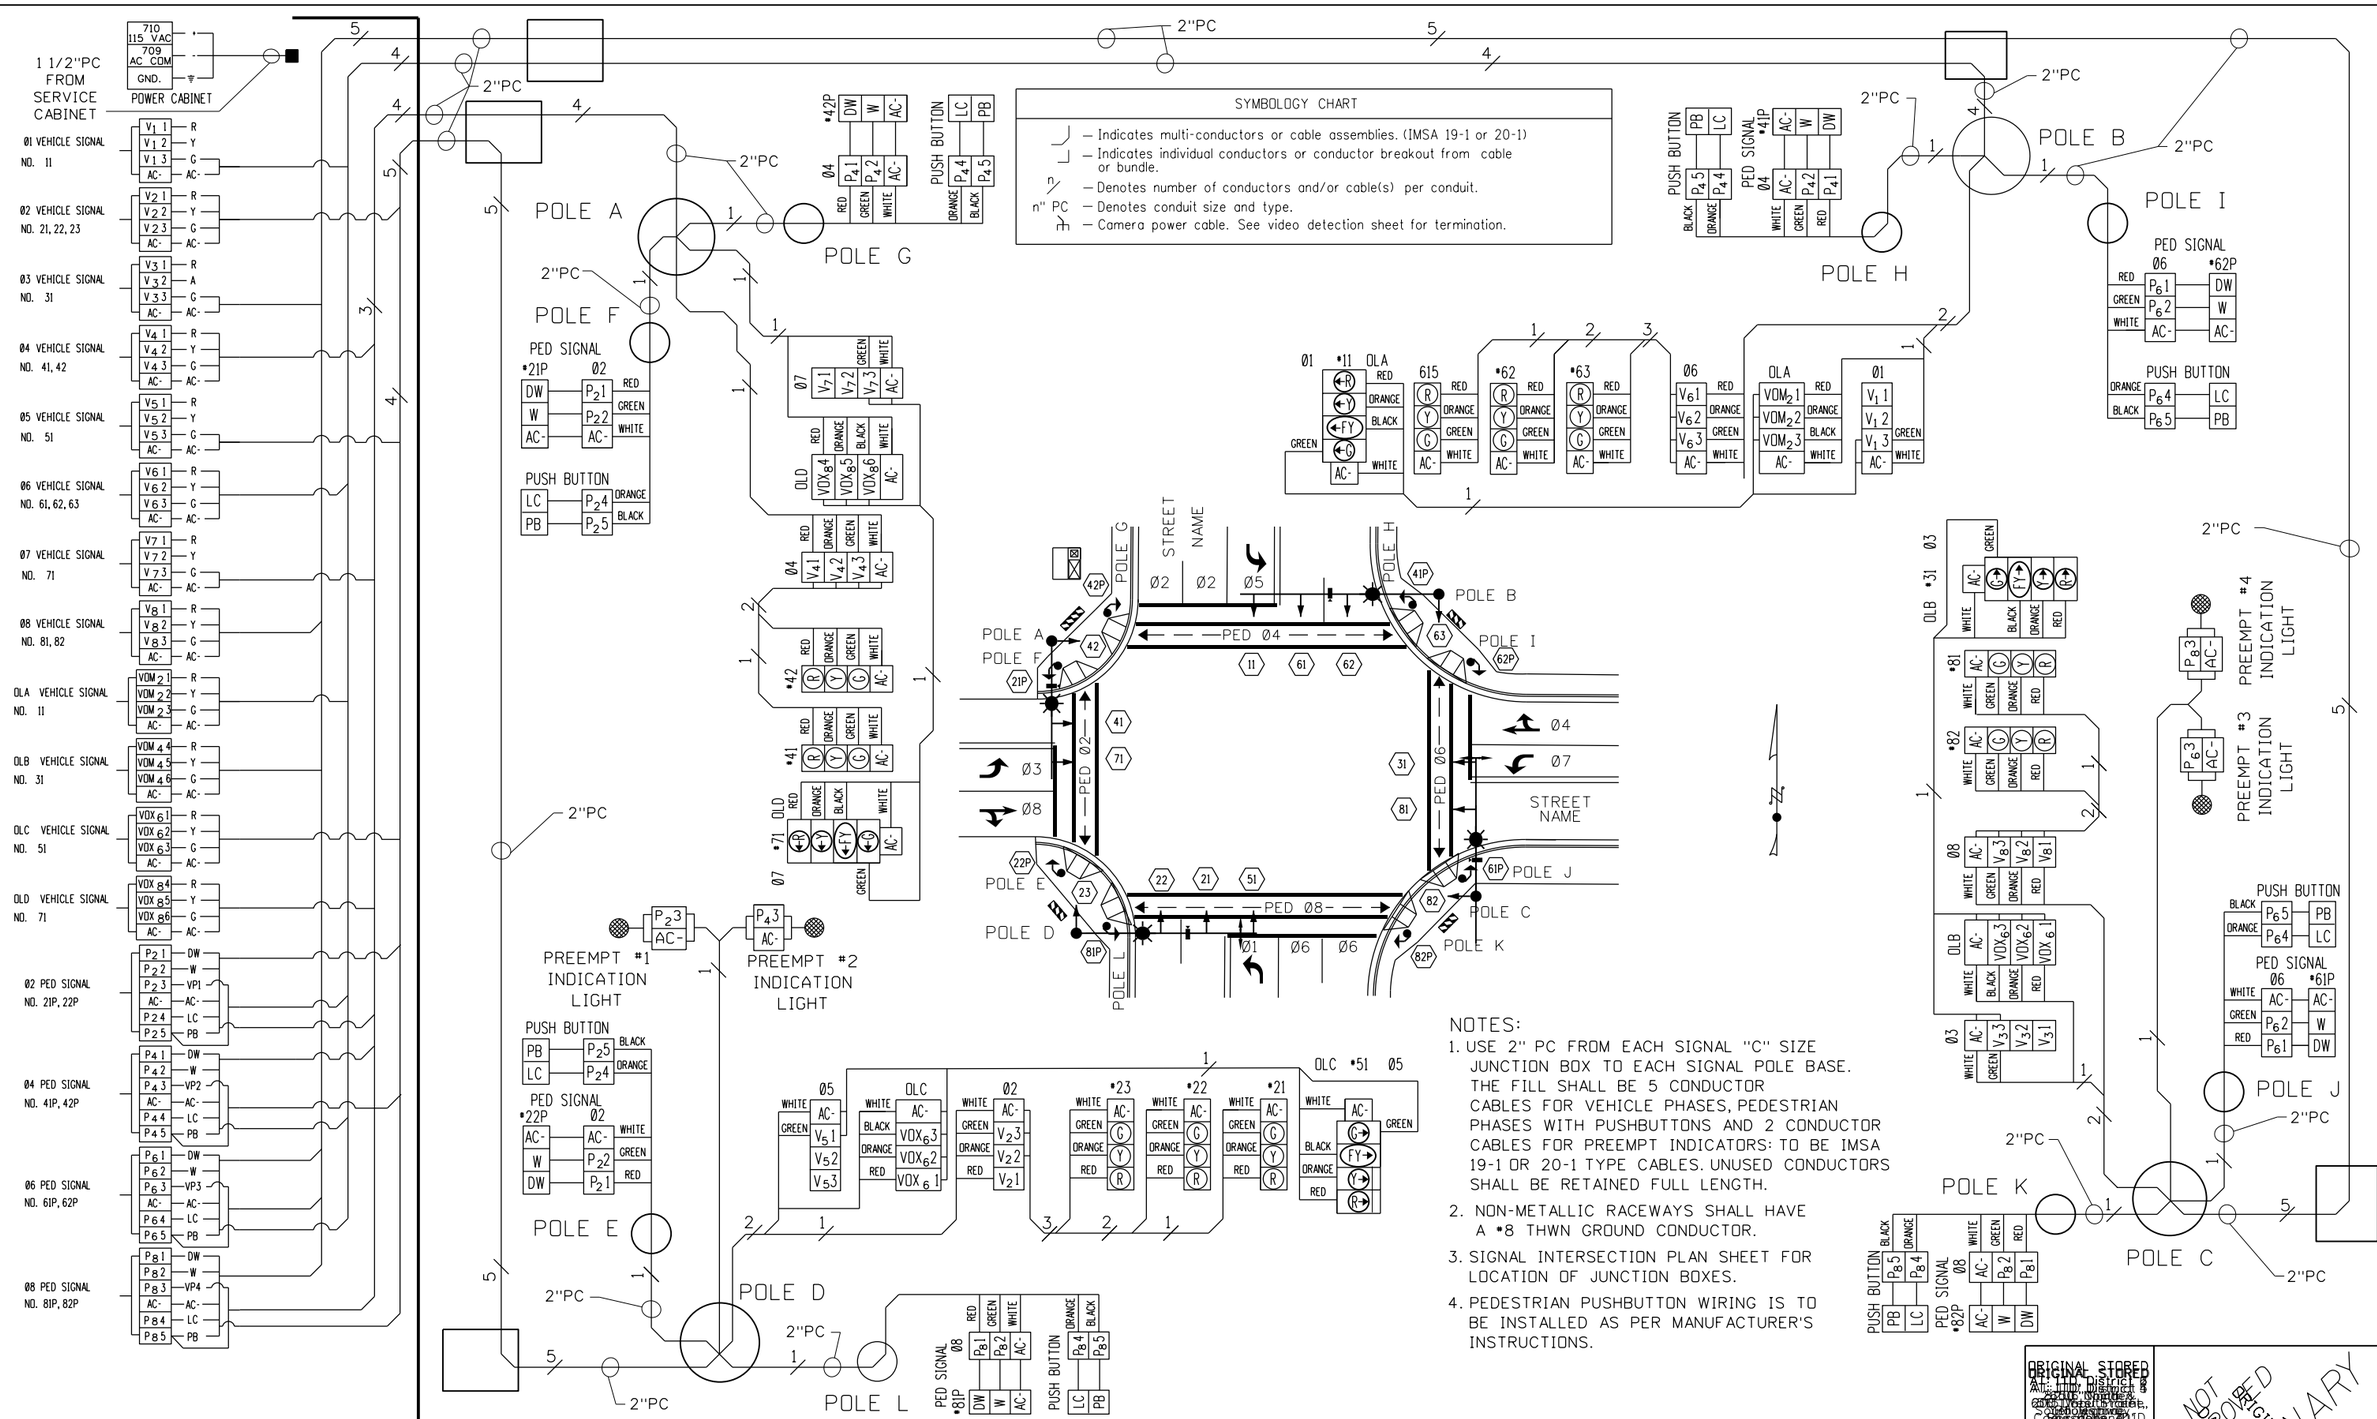

REVISIONS			
NO.	DATE	BY	DESCRIPTION

DESIGNED	SCALES SHOWN ARE FOR 11" X 17" PRINTS ONLY
DESIGN CHECKED	
DETAILED	CADD FILE NAME td49_1018.dgn
DRAWING CHECKED	DRAWING DATE:

IDAHO TRANSPORTATION DEPARTMENT

PROJECT NO.

SIGNAL FIELD WIRING DIAGRAM

td49

SIGNAL CONTROLLER CABINET LOCATED IN UPPER LEFT QUADRANT OF INTERSECTION

English

COUNTY

KEY NUMBER

SHEET OF