


- ORIGINAL STORED
AT: ITD,
Headquarters
3311 West State
Boise, Idaho

STANDARD DRAWING NO.

SHEET 1 OF 4

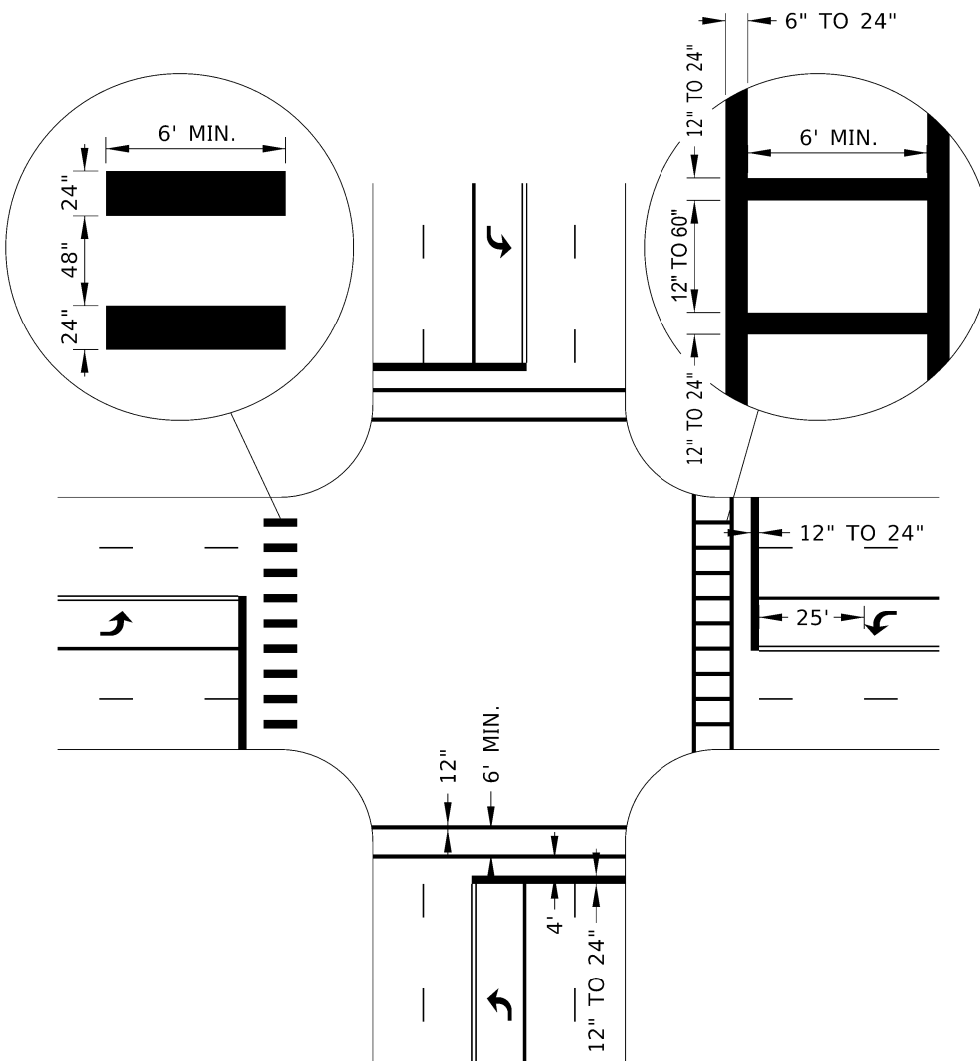


EXAMPLE STOP LINE AND CROSSWALK DETAIL

SOLID LINE

COLOR: WHITE OR YELLOW
WIDTH: NORMAL (4" TO 6") OR WIDE (2X NORMAL WIDTH)

DOUBLE LINE

COLOR: WHITE OR YELLOW
WIDTH: NORMAL (4" TO 6" LINE, 3" GAP, 4" TO 6" LINE)

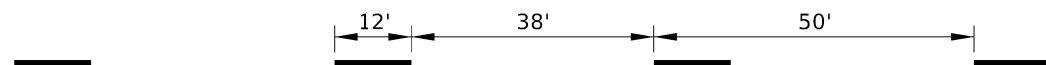


BROKEN LINE

COLOR: WHITE OR YELLOW
WIDTH: NORMAL (4" TO 6" LINE)



COMBINATION SOLID AND BROKEN LINE

COLOR: YELLOW
WIDTH: NORMAL (4" TO 6" LINE, 3" GAP, 4" TO 6" LINE)

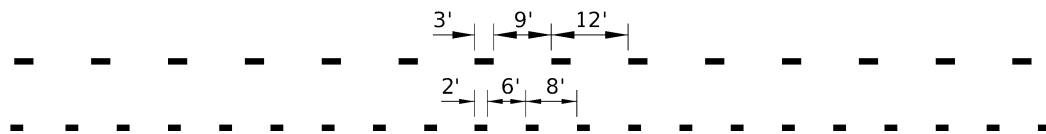

DOTTED LINE

3' LINE SEGMENT, 9' GAP OR 2' LINE SEGMENT, 6' GAP (SEE NOTE NO. 2)
COLOR: WHITE OR YELLOW
WIDTH: NORMAL (4" TO 6") OR WIDE (2X NORMAL WIDTH)

[illegible]

SCALES SHOWN
ARE FOR 11" X 17"
PRINTS ONLY

CADD FILE NAME:
630-1_0425.dgn

DRAWING DATE:
DECEMBER, 2016


IDAHO
TRANSPORTATION
DEPARTMENT

YOUR Safety→YOUR Mobility→YOUR Economic Opportunity


BOISE IDAHO

ORIGINAL SIGNED BY: MONICA CRIDER

HIGHWAY DESIGN ENGINEER

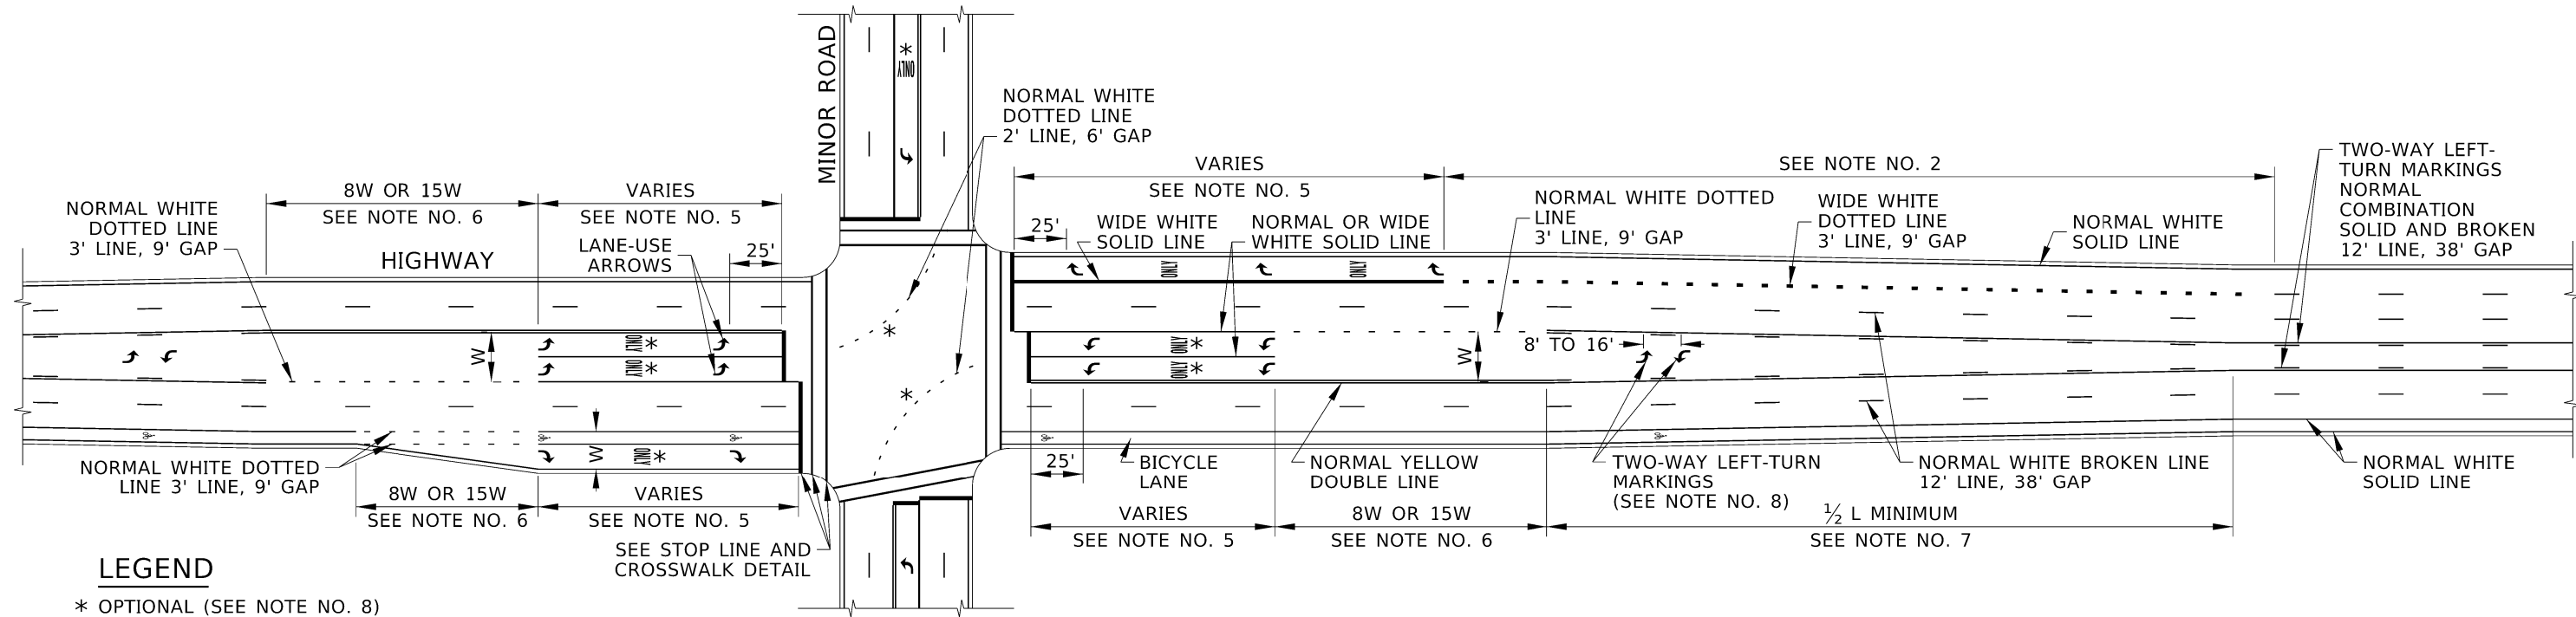

EXAMPLE URBAN HIGHWAY PAVEMENT MARKINGS

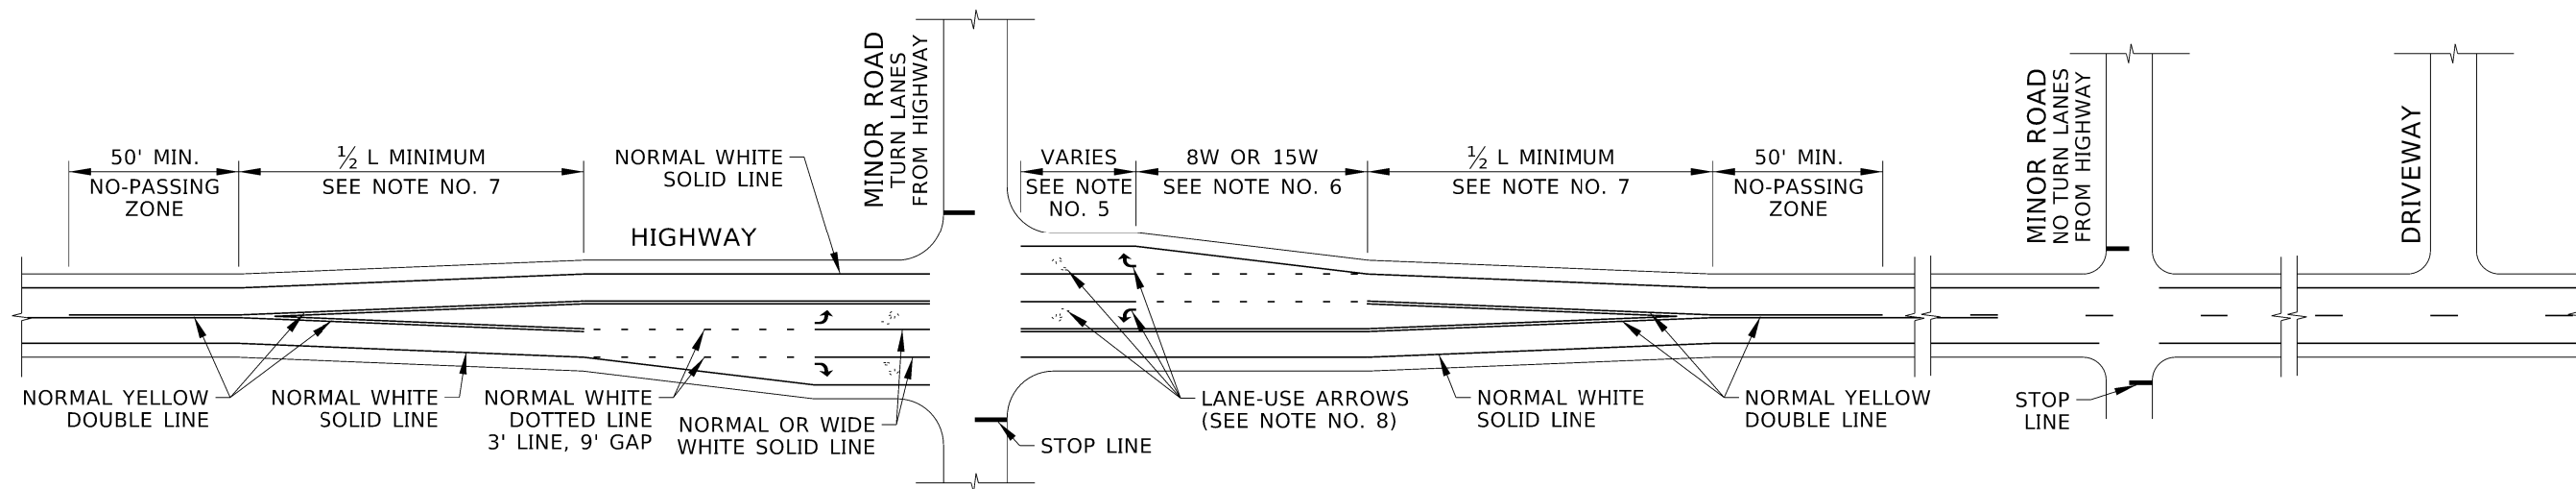

EXAMPLE RURAL HIGHWAY PAVEMENT MARKINGS

SEE NOTE NO. 9

REVISIONS									
NO.	DATE	BY	NO.	DATE	BY	NO.	DATE	BY	
1	03-20	RDL							
2	03-21	PBH							
3	03-25	RDL							

SCALES SHOWN
 ARE FOR 11" X 17"
 PRINTS ONLY

CADD FILE NAME:
 630-1_0425.dgn

DRAWING DATE:
 DECEMBER, 2016

**IDAHO
 TRANSPORTATION
 DEPARTMENT**

YOUR Safety→YOUR Mobility→YOUR Economic Opportunity

BOISE IDAHO

ORIGINAL SIGNED BY: MONICA CRIDER
 HIGHWAY DESIGN ENGINEER

STANDARD DRAWING


PAVEMENT MARKINGS


ENGLISH

STANDARD DRAWING NO.
630-1


SHEET **2** OF **4**

ORIGINAL STORED
 AT: ITD,
 Headquarters
 3311 West State
 Boise, Idaho

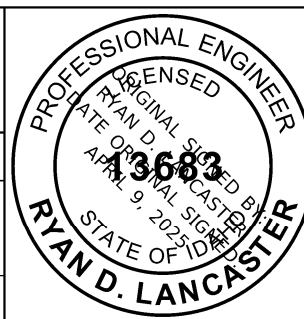

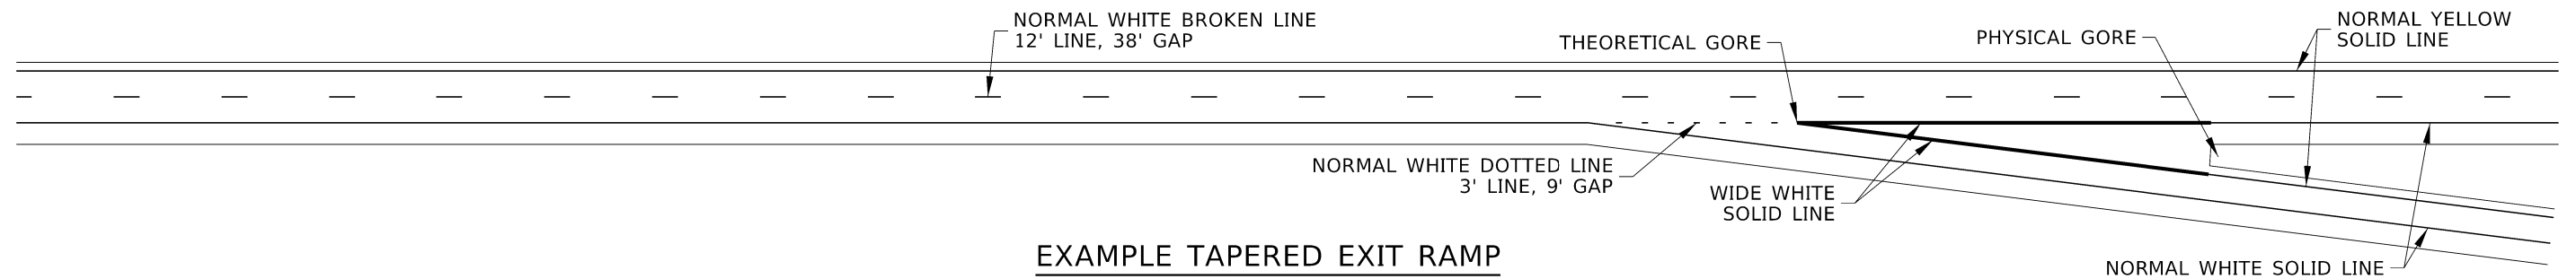


EXAMPLE TAPERED EXIT RAMP

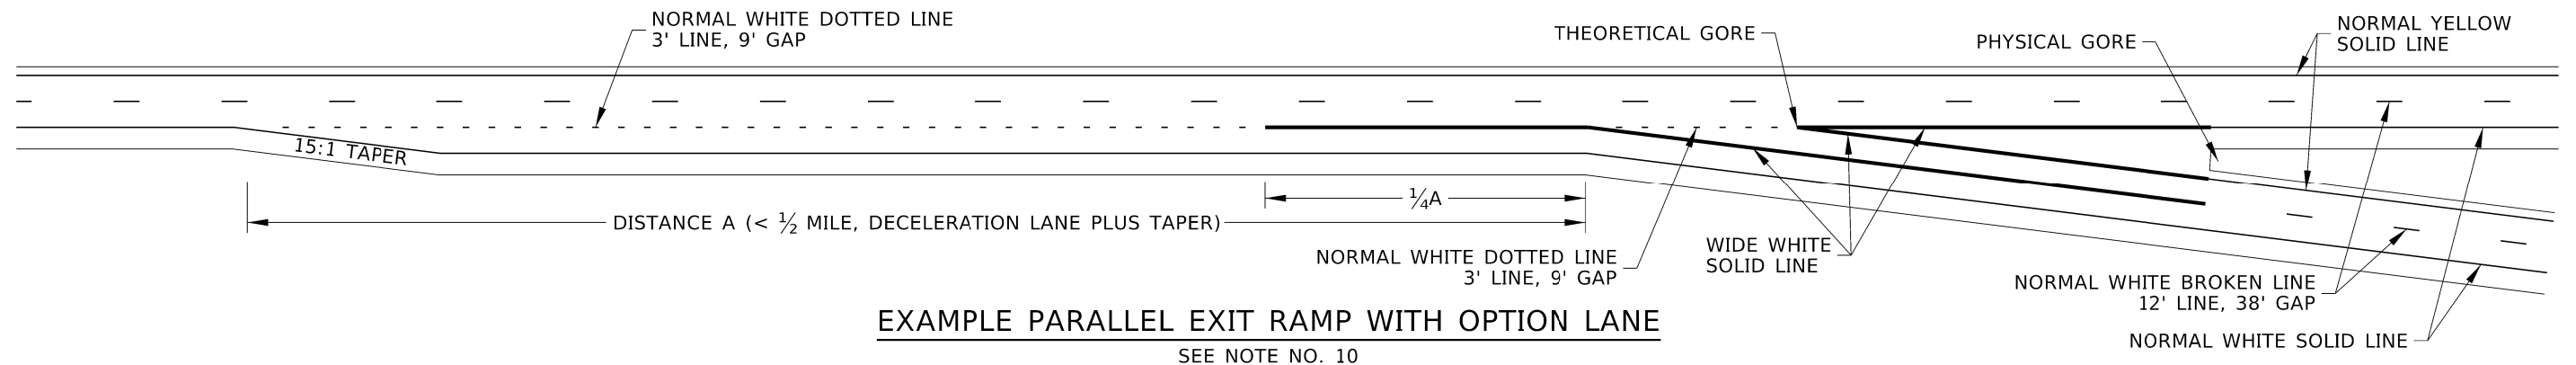


EXAMPLE PARALLEL EXIT RAMP WITH OPTION LANE

SEE NOTE NO. 10

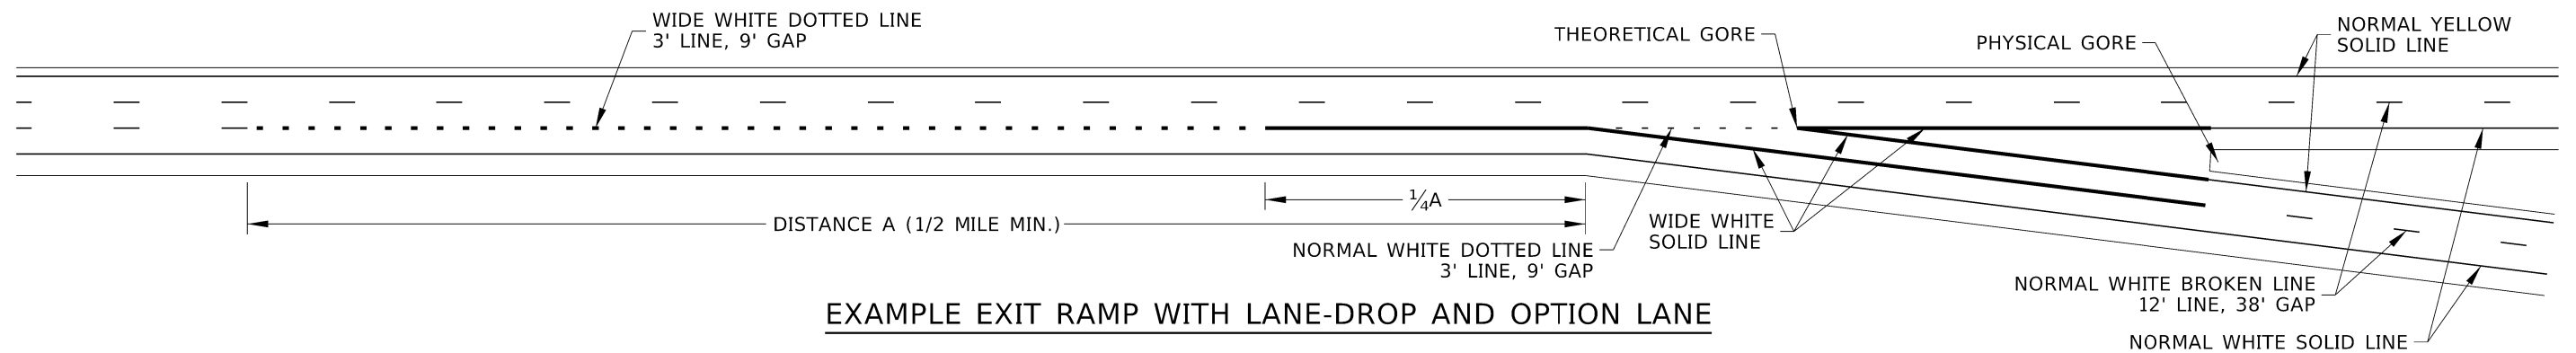

EXAMPLE EXIT RAMP WITH LANE-DROP AND OPTION LANE

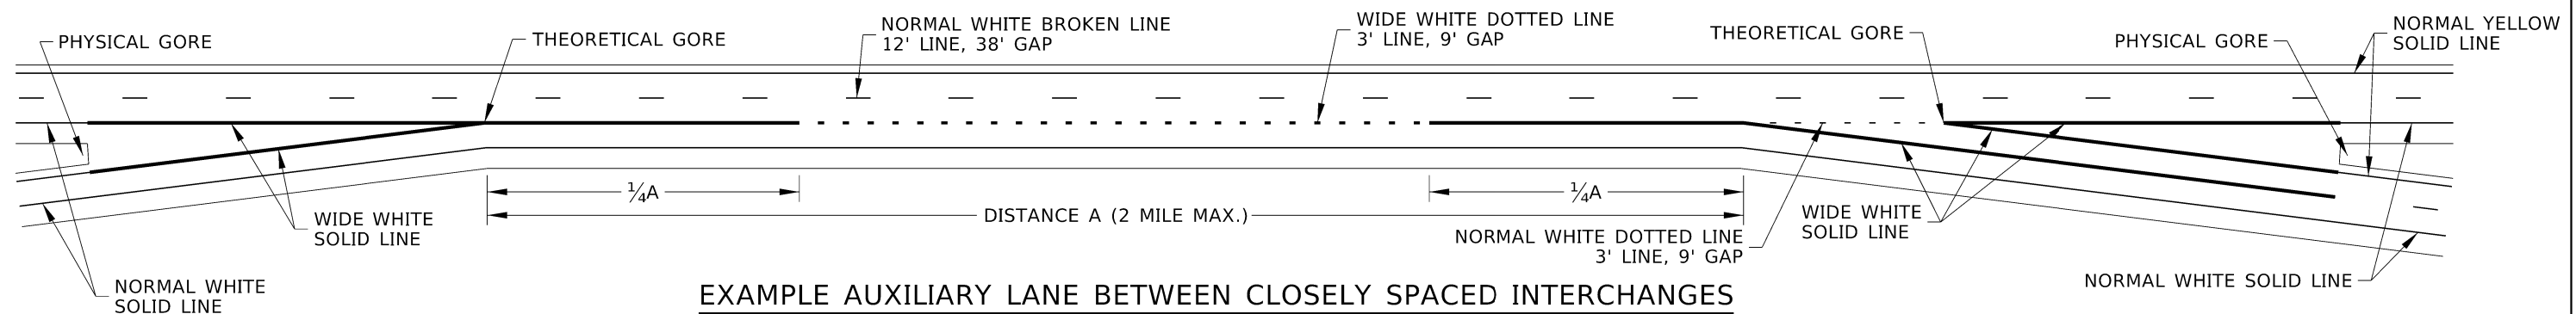

EXAMPLE AUXILIARY LANE BETWEEN CLOSELY SPACED INTERCHANGES

REVISIONS									
NO.	DATE	BY	NO.	DATE	BY	NO.	DATE	BY	
1	03-20	RDL							
2	03-21	PBH							
3	03-25	RDL							

SCALES SHOWN
ARE FOR 11" X 17"
PRINTS ONLY

CADD FILE NAME:
630-1_0425.dgn

DRAWING DATE:
DECEMBER, 2016

**IDAHO
TRANSPORTATION
DEPARTMENT**

YOUR Safety→YOUR Mobility→YOUR Economic Opportunity

BOISE IDAHO

ORIGINAL SIGNED BY: MONICA CRIDER
HIGHWAY DESIGN ENGINEER

STANDARD DRAWING


PAVEMENT MARKINGS


ENGLISH

STANDARD DRAWING NO.
630-1


SHEET 3 OF 4

ORIGINAL STORED
AT: ITD,
Headquarters
3311 West State
Boise, Idaho

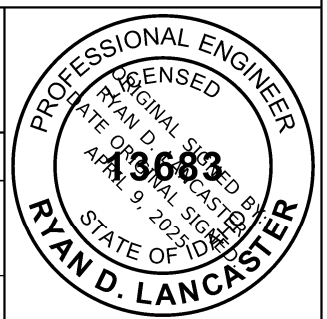


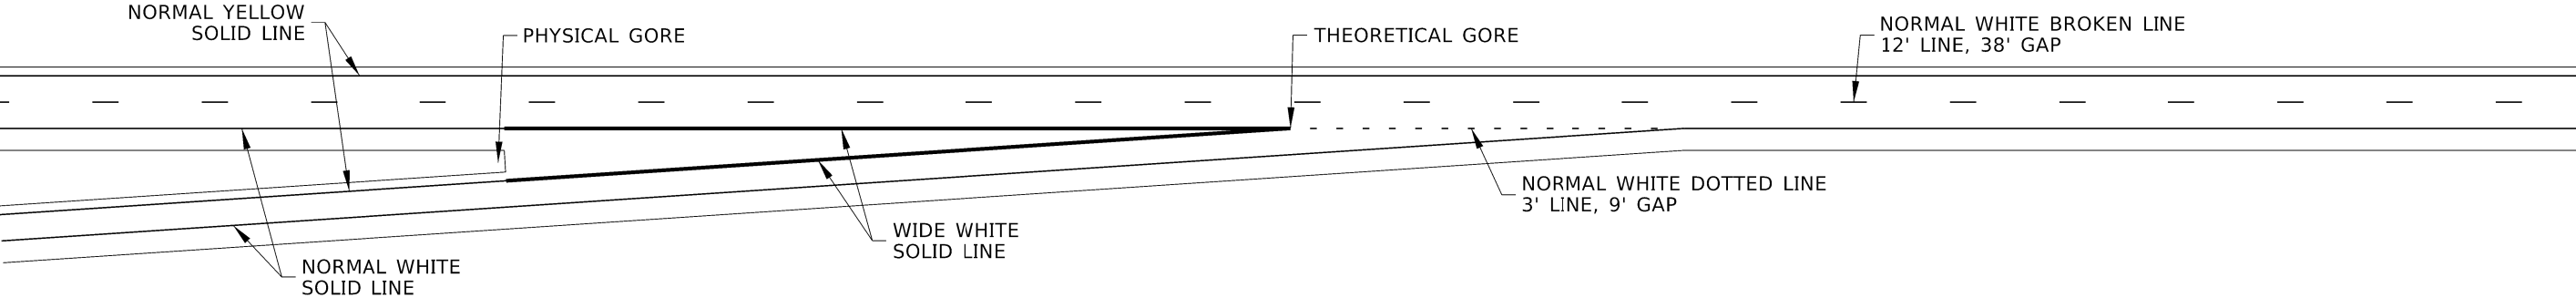

EXAMPLE TAPERED ENTRANCE RAMP

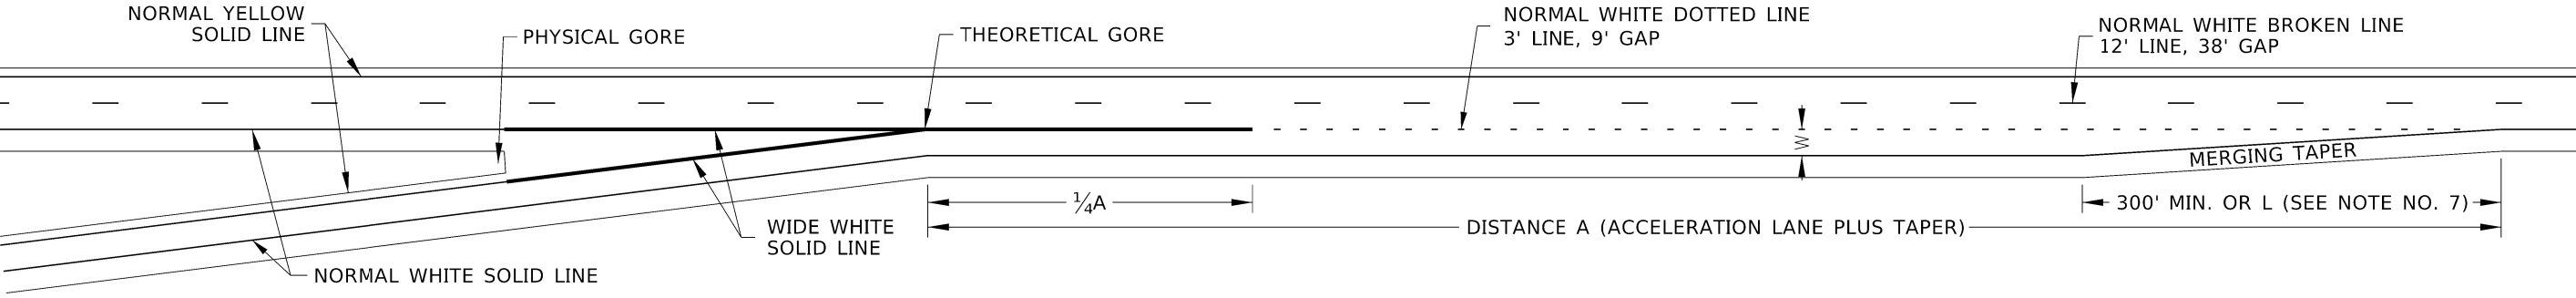


EXAMPLE PARALLEL ENTRANCE RAMP

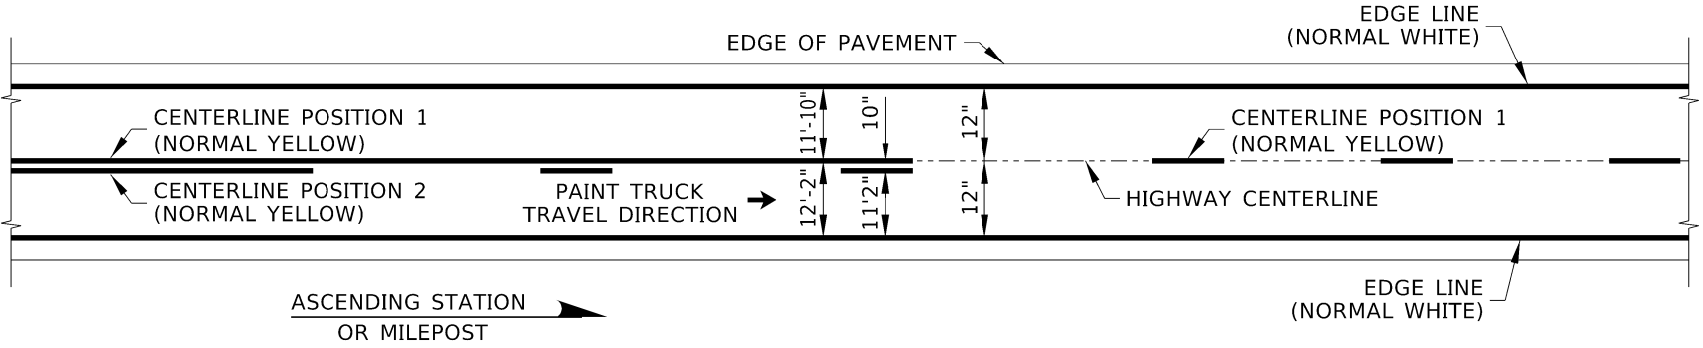

PAVEMENT MARKINGS ON TWO-WAY HIGHWAYS

DIMENSIONS TO CENTER OF PAVEMENT MARKINGS
SEE NOTE NO. 11 AND PAINT TRUCK SETUP DETAIL

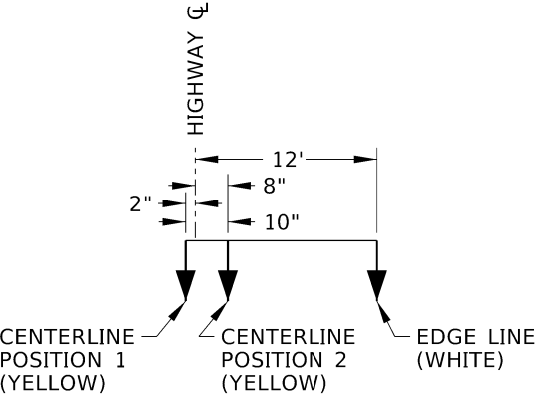

PAINT TRUCK SETUP DETAIL

REVISIONS									
NO.	DATE	BY	NO.	DATE	BY	NO.	DATE	BY	
1	03-20	RDL							
2	03-21	PBH							
3	03-25	RDL							

SCALES SHOWN ARE FOR 11" X 17" PRINTS ONLY
CADD FILE NAME: 630-1_0425.dgn
DRAWING DATE: DECEMBER, 2016

IDAHO
TRANSPORTATION
DEPARTMENT



YOUR Safety→YOUR Mobility→YOUR Economic Opportunity

BOISE IDAHO

ORIGINAL SIGNED BY: MONICA CRIDER

HIGHWAY DESIGN ENGINEER

STANDARD DRAWING

PAVEMENT MARKINGS

ORIGINAL STORED
AT: ITD,
Headquarters
3311 West State
Boise, Idaho

ENGLISH

STANDARD DRAWING NO.
630-1

SHEET 4 OF 4

PROFESSIONAL ENGINEER

RYAN D. LANCASTER

13683

STATE OF IDAHO