

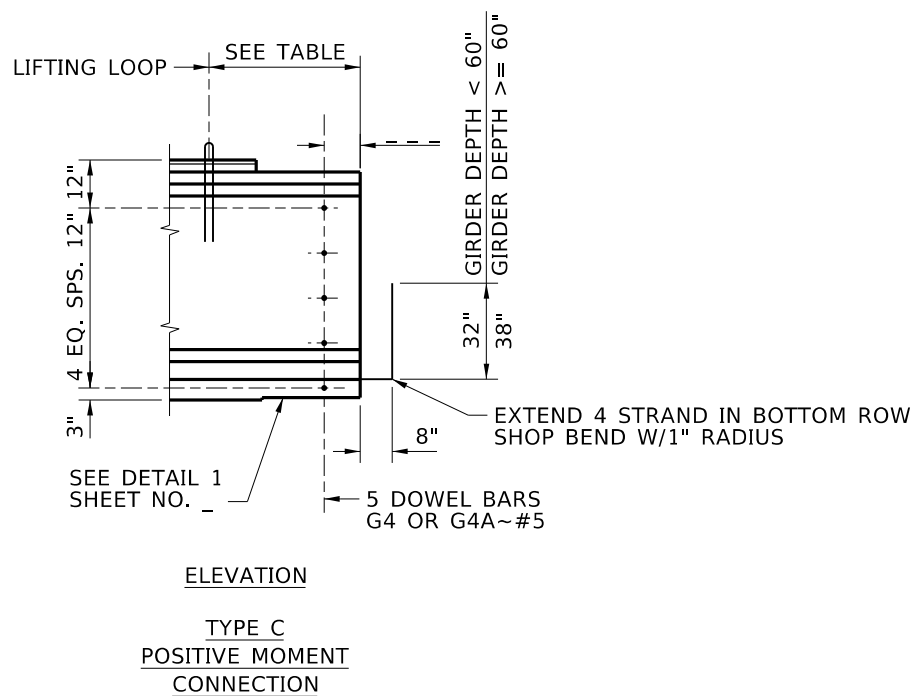
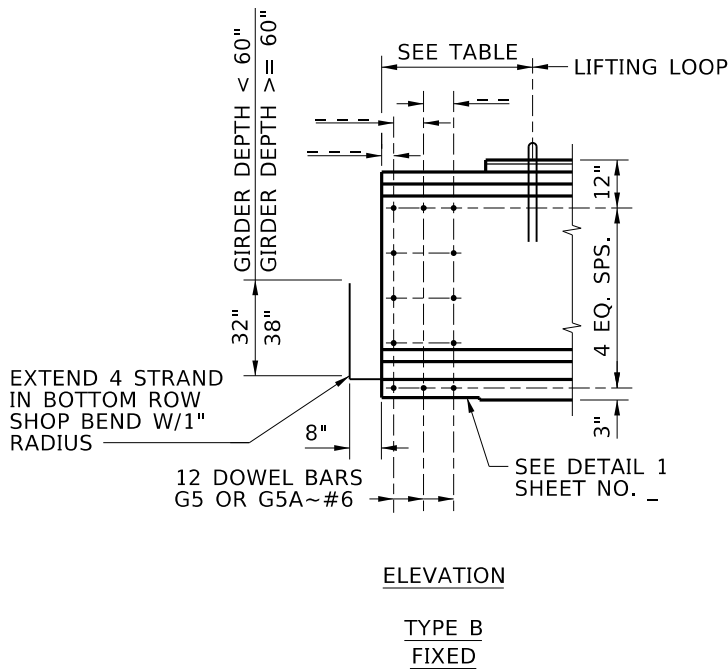
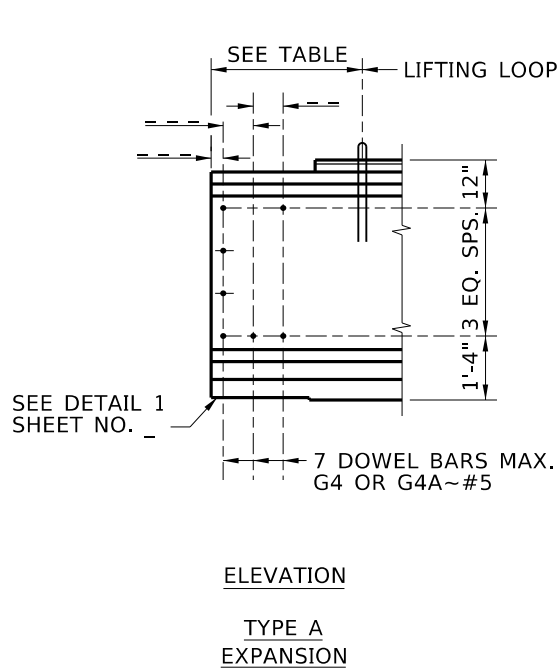
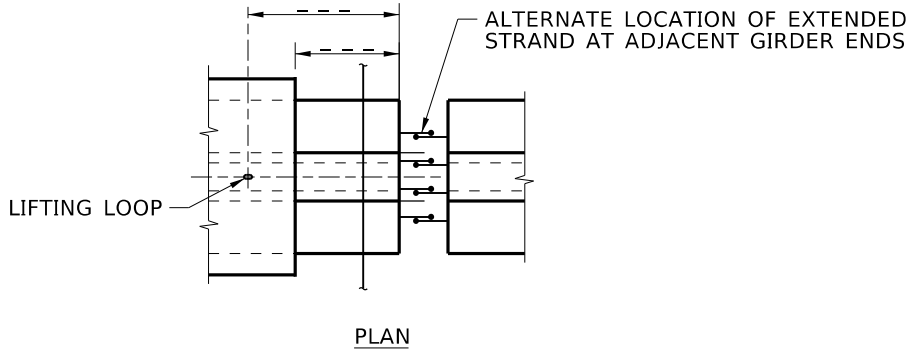
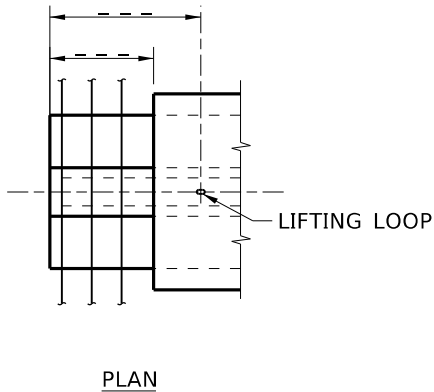


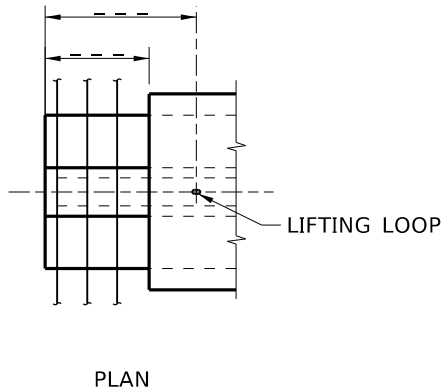

GIRDER END DETAILS
1/4"=1'-0"

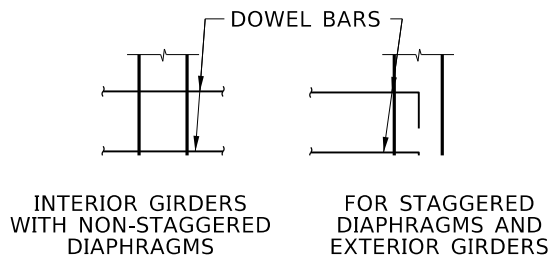

INTERMEDIATE DIAPHRAGM DOWEL DETAILS
1/4"=1'-0"

	MIN.	MAX.
RELEASE		
ERECTION		

LIFT LOOP LOCATION

REVISIONS			
NO.	DATE	BY	DESCRIPTION
△			
△			
△			
△			

DESIGNED

DESIGN CHECKED

DETAILED

DWG. CHECKED

CORRECTIONS

SCALES SHOWN
ARE FOR 11" X 17"
PRINTS ONLY

CADD FILE NAME

Standards\Standard Bridge Drawings\B05_3Q_4.dgn

DRAWING DATE:
DEC 2025

IDAHO
TRANSPORTATION
DEPARTMENT

YOUR Safety→YOUR Mobility→YOUR Economic Opportunity

APPROVED BY:
BRIDGE ENGINEER MICHAEL T. JOHNSON DATE:

ENGLISH
PROJECT NO.

PRESTRESSED WF GIRDER DETAILS

BRIDGE DESIGN MANUAL, B5.3Q-4

BRIDGE PLANS	
BRIDGE KEY NO.	
COUNTY	KEY NO.
BRIDGE DWG. NO.	SHEET OF