

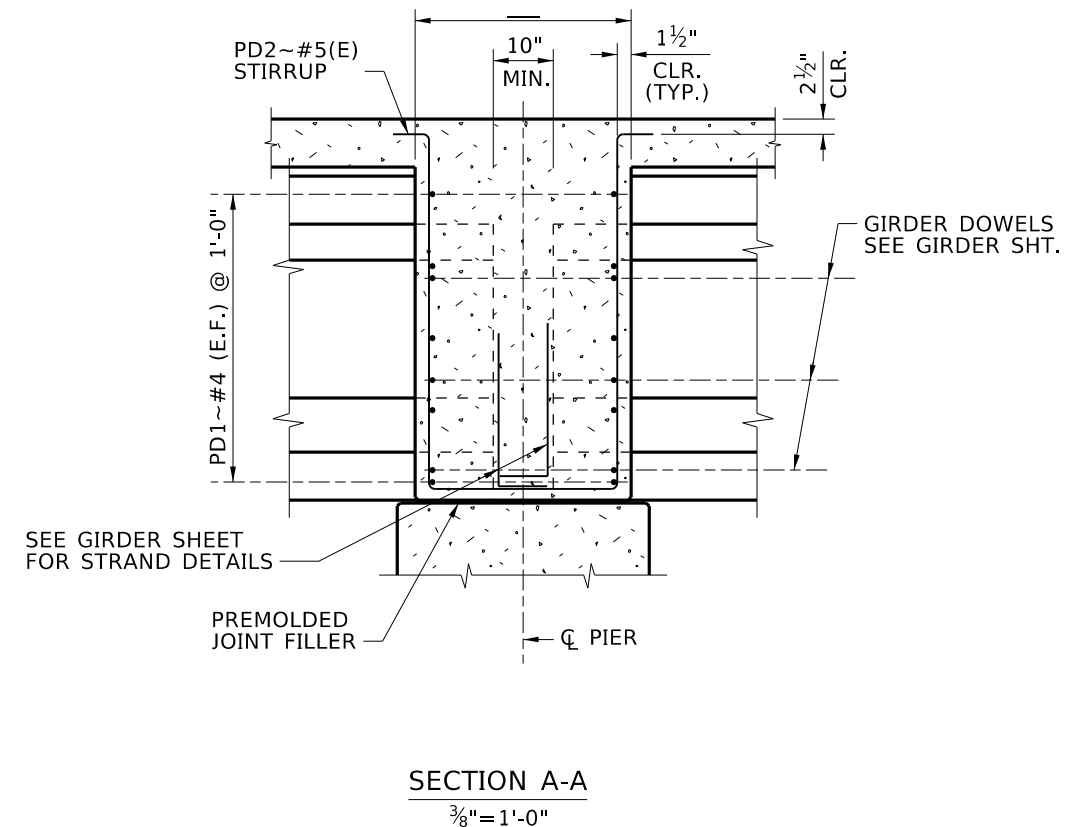


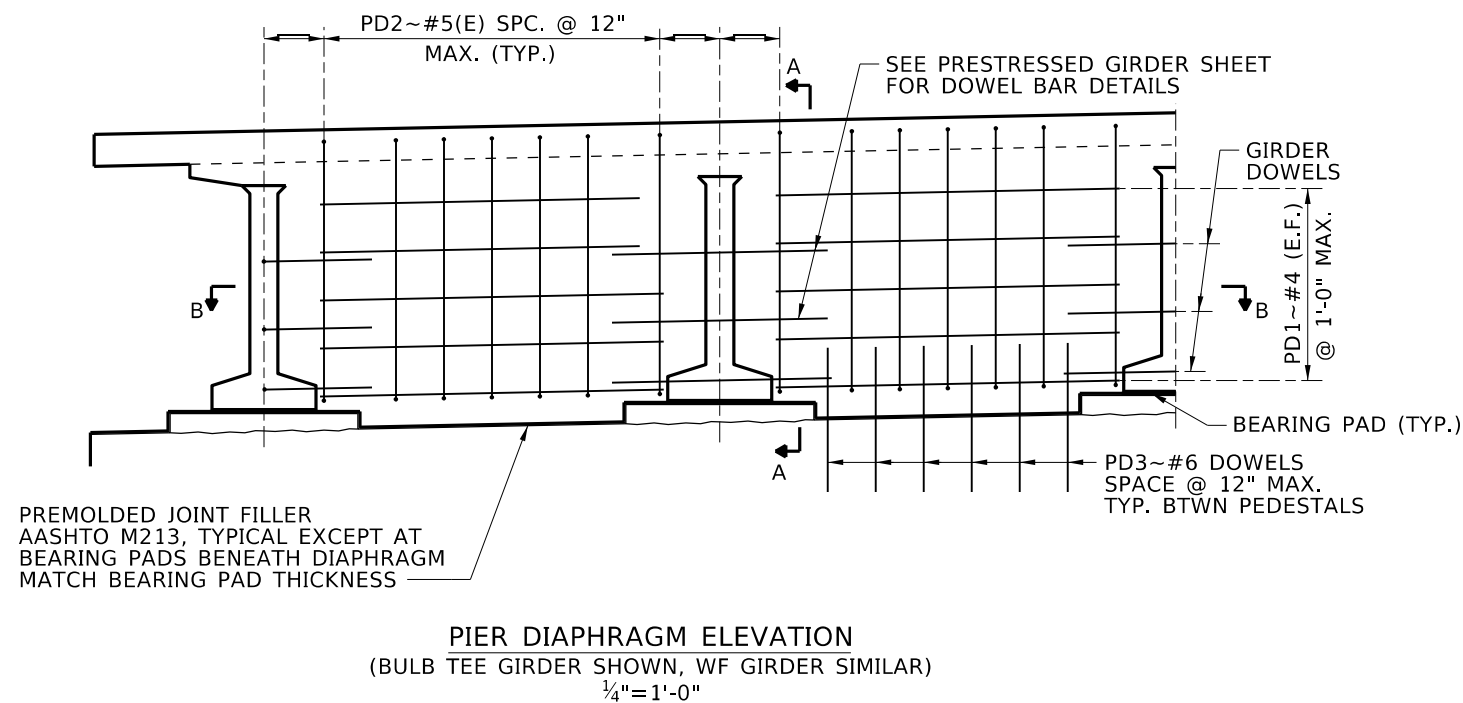

NOTE:
NO HORIZONTAL CONSTRUCTION JOINTS ALLOWED BETWEEN TOP SLAB AND PIER DIAPHRAGM

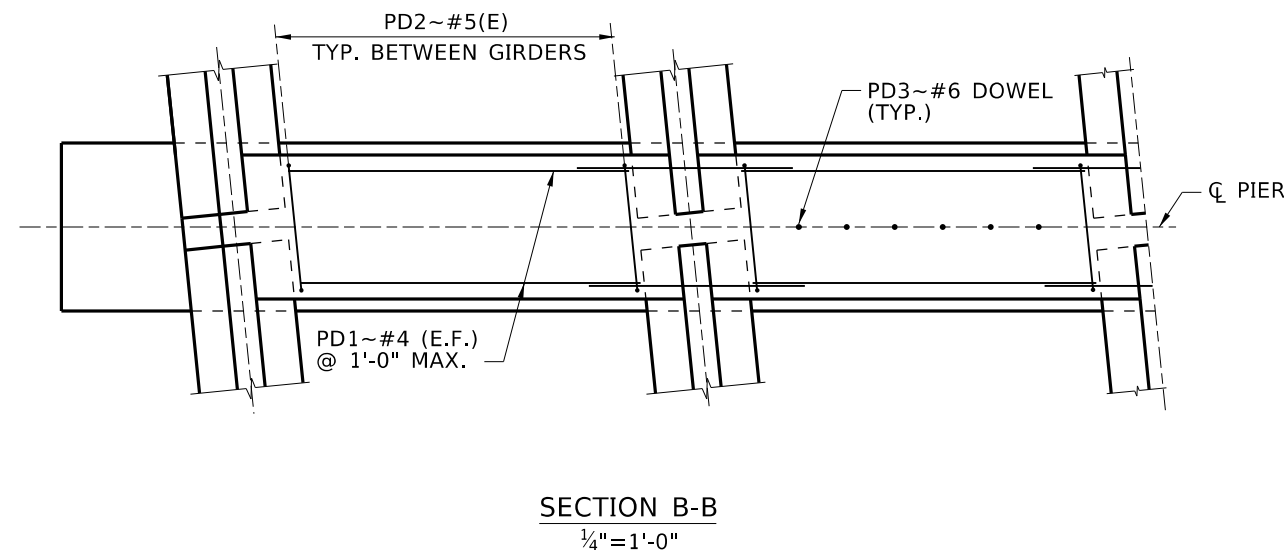

REVISIONS				DESIGNED	SCALES SHOWN ARE FOR 11" X 17" PRINTS ONLY	IDAHO TRANSPORTATION DEPARTMENT 	ENGLISH	PIER DIAPHRAGM	BRIDGE PLANS	
NO.	DATE	BY	DESCRIPTION	DESIGN CHECKED					BRIDGE KEY NO.	
				DETAILED	CADD FILE NAME	Standards\Bridge Standard Drawings\B05_3S-2.dgn		BULB TEE AND WF GIRDER BRIDGE DESIGN MANUAL, B5.3S-2	COUNTY	KEY NO.
				DWG. CHECKED					BRIDGE DWG. NO.	SHEET OF
				CORRECTIONS	DRAWING DATE: DEC 2025					
				APPROVED BY: BRIDGE ENGINEER MICHAEL T. JOHNSON DATE:						