

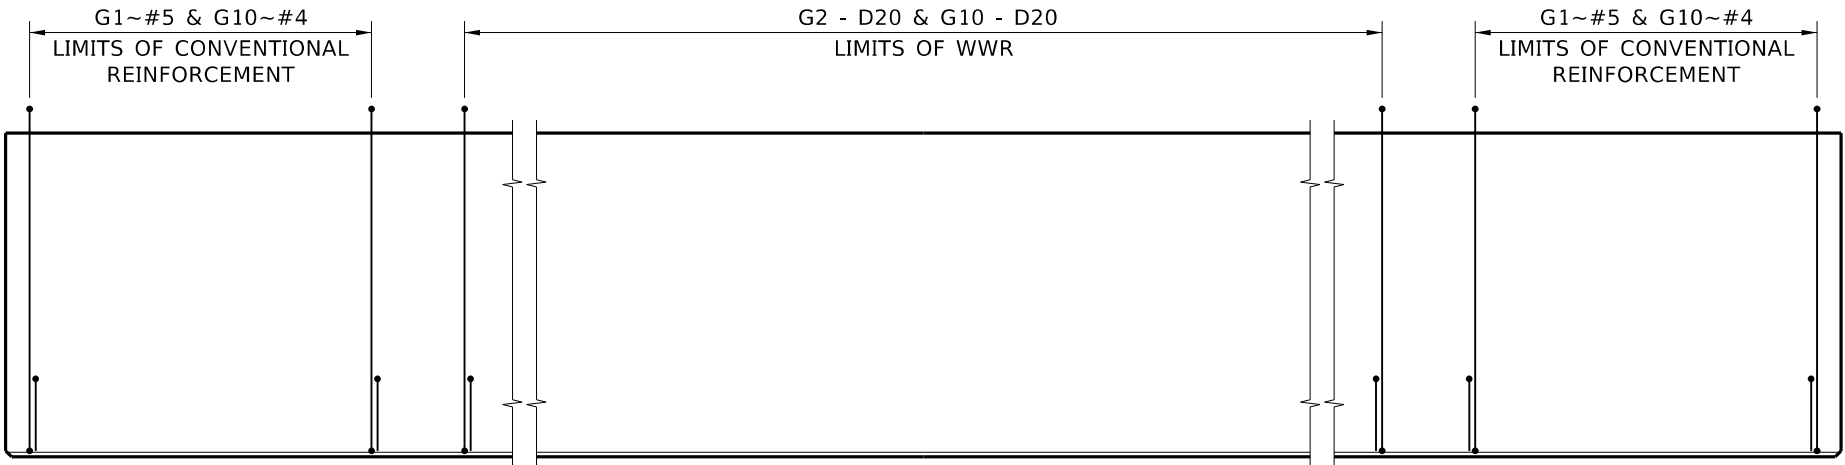



- NOTES
1. PROVIDE DEFORMED WELDED WIRE REINFORCEMENT (WWR) IN ACCORDANCE WITH AASHTO M336.
 2. PROVIDE WWR OF THE SAME SIZE AND SPACING FOR G2~#4, G10~#4, G7A~3 AND G11~#3 CONVENTIONAL REINFORCEMENT.

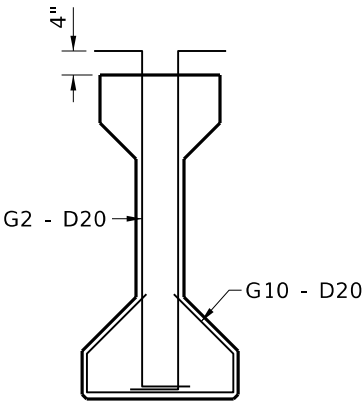


ELEVATION
NTS

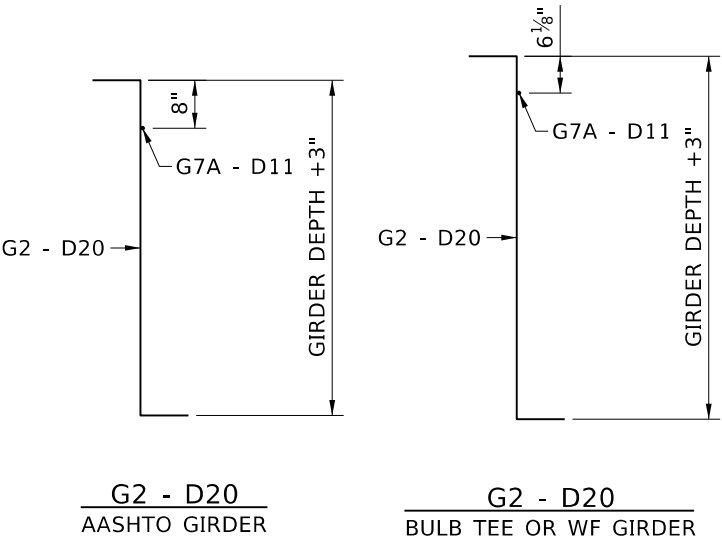

AASHTO GIRDERS
NTS

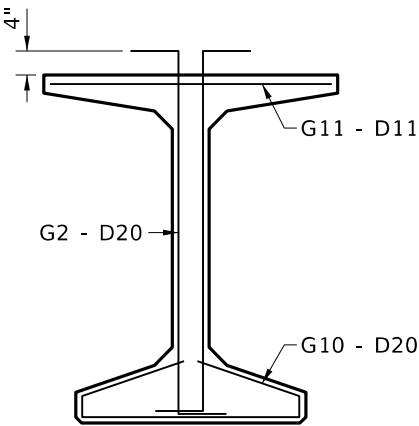

BULB TEE OR WF GIRDERS
NTS

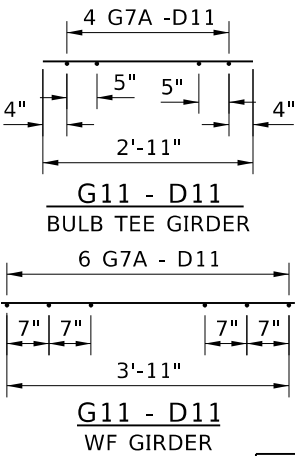

REVISIONS				DESIGNED	SCALES SHOWN ARE FOR 11" X 17" PRINTS ONLY	CADD FILE NAME	IDaho TRANSPORTATION DEPARTMENT	ENGLISH	PROJECT NO.	OPTIONAL PRESTRESSED GIRDER WWR DETAILS	BRIDGE PLANS	
NO.	DATE	BY	DESCRIPTION								BRIDGE KEY NO.	
△				DESIGN CHECKED								
△				DETAILED							COUNTY	KEY NO.
△				DWG. CHECKED							BRIDGE DWG. NO.	SHEET
△				CORRECTIONS								OF

Standards/Bridge Standard Drawings
B05_3T.DGN

DRAWING DATE:
DEC 2025

APPROVED BY:
BRIDGE ENGINEER MICHAEL T. JOHNSON DATE:

BRIDGE DESIGN MANUAL, B5.3T