

NOTES

1. SEE SHEET X FOR ABUTMENT TYPICAL SECTION.
2. WINGWALL REINFORCEMENT NOT SHOWN FOR CLARITY. SEE SHEET X FOR DETAILS.

N.F. = NEAR FACE
F.F. = FILL FACE
E.F. = EACH FACE

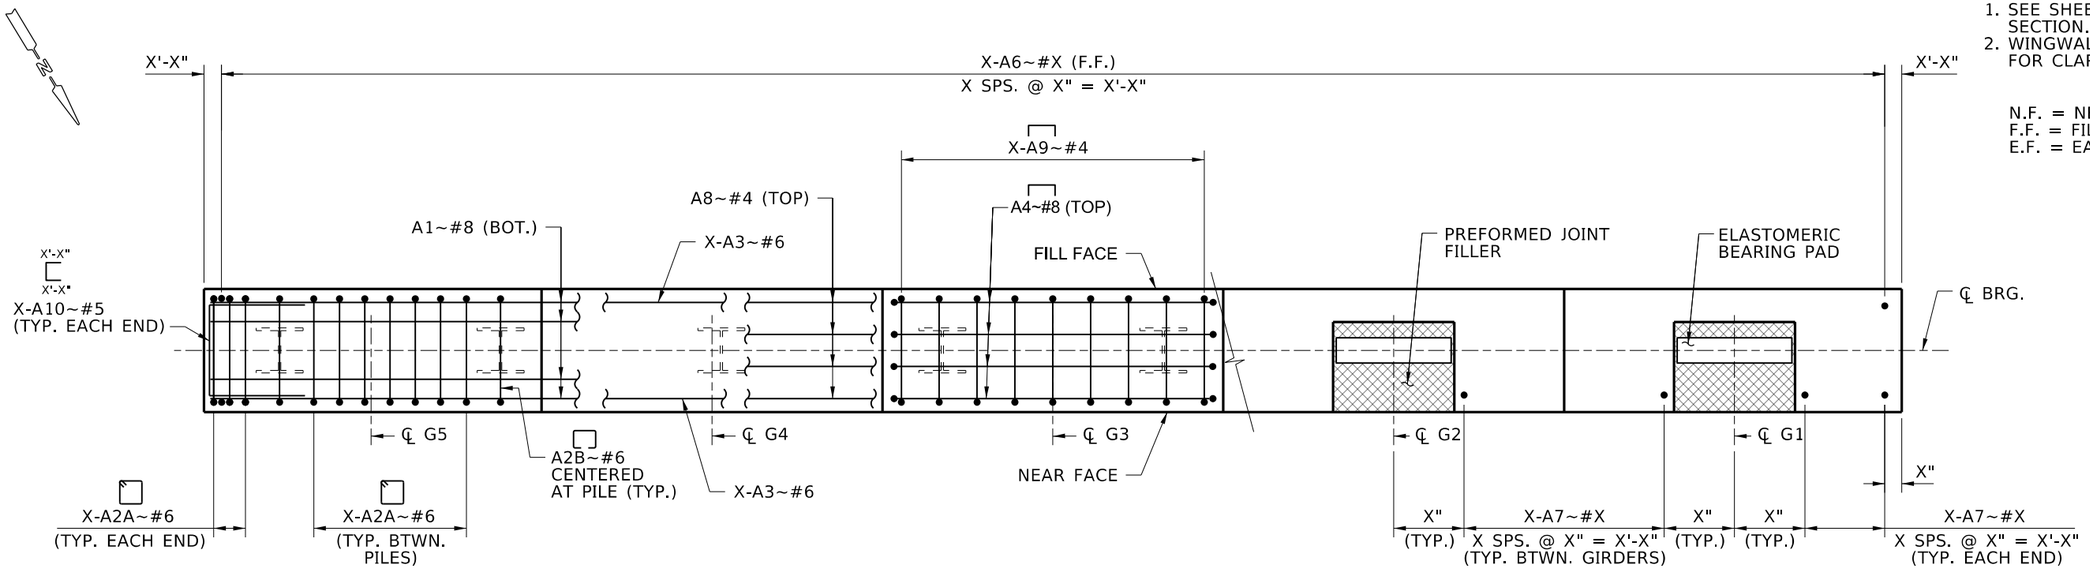

PLAN
(ABUT. 1 SHOWN; ABUT. 2 SIMILAR)
¼"=1'-0"

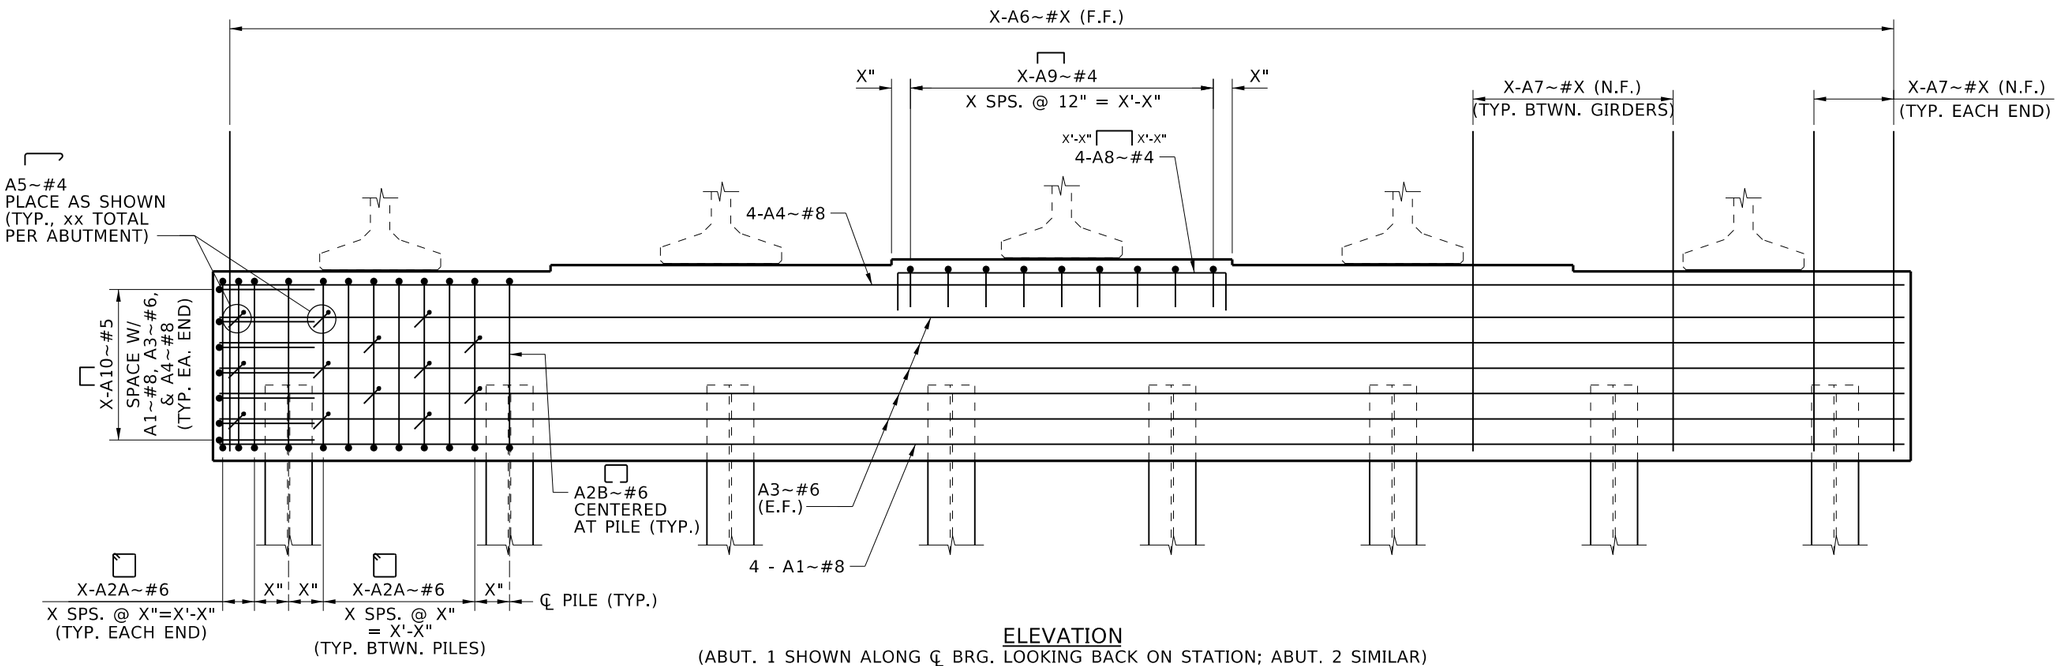

ELEVATION
(ABUT. 1 SHOWN ALONG ℄ BRG. LOOKING BACK ON STATION; ABUT. 2 SIMILAR)
¼"=1'-0"

REVISIONS				DESIGNED	SCALES SHOWN ARE FOR 11" X 17" PRINTS ONLY	IDAHO TRANSPORTATION DEPARTMENT	*ENGLISH*	BRIDGE PLANS	
NO.	DATE	BY	DESCRIPTION	DESIGN CHECKED	CADD FILE NAME	YOUR Safety→YOUR Mobility→YOUR Economic Opportunity	PROJECT NO.	BRIDGE KEY NO.	
△		a		DETAILED	Standards\Bridge Standard Drawings			COUNTY	KEY NO.
△		b		DWG. CHECKED	B11.2C.DGN		INTEGRAL ABUTMENT STANDARD DETAILS PS GIRDERS W/O WINGWALLS BRIDGE DESIGN MANUAL, B11.2C	BRIDGE DWG. NO.	SHEET OF
△				CORRECTIONS	DRAWING DATE: DEC 2025	APPROVED BY: BRIDGE ENGINEER MICHAEL T. JOHNSON DATE:			