
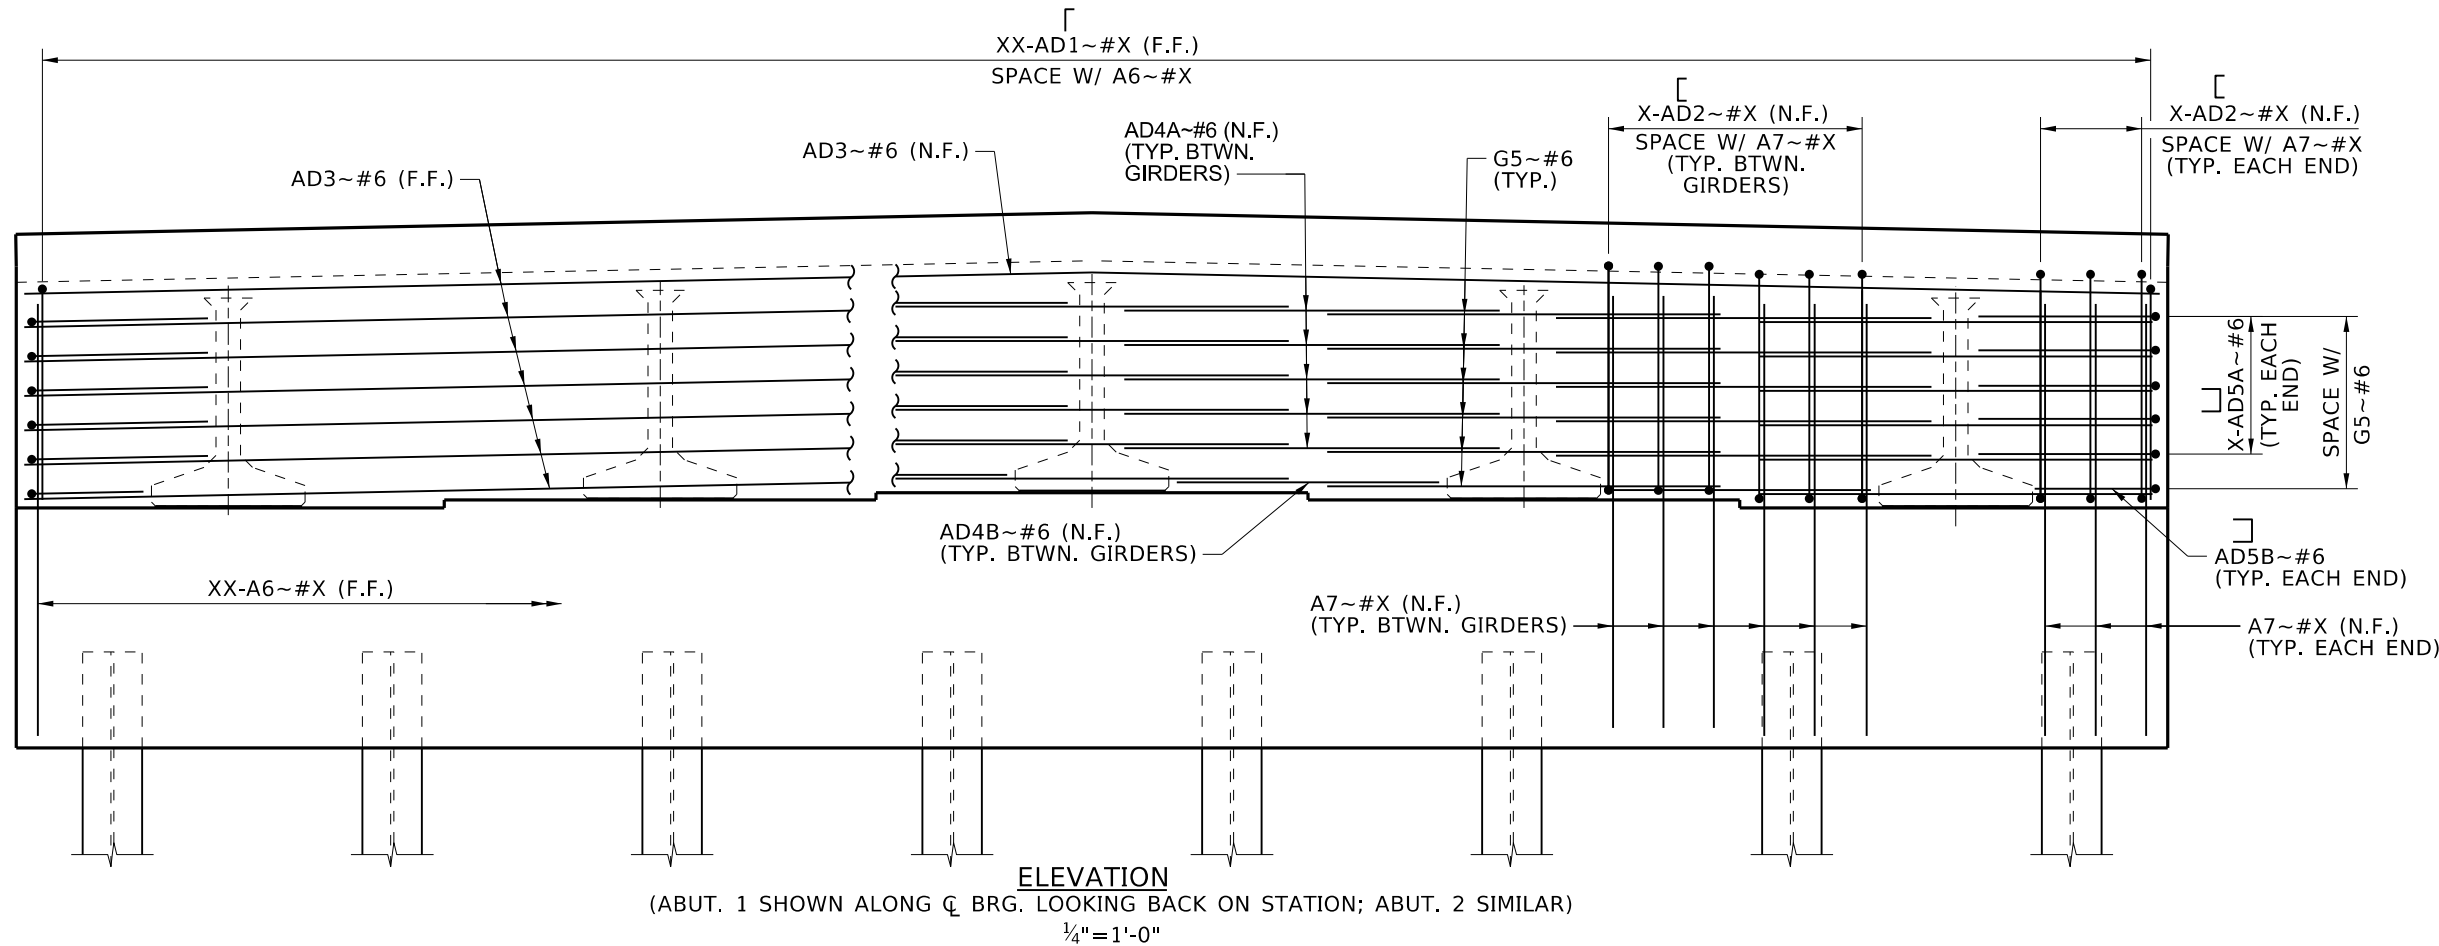


- NOTES**
1. SEE SHEET X FOR ABUTMENT TYPICAL SECTION.
 2. WINGWALL REINFORCEMENT NOT SHOWN FOR CLARITY. SEE SHEET X FOR DETAILS.

N.F. = NEAR FACE
F.F. = FILL FACE
E.F. = EACH FACE

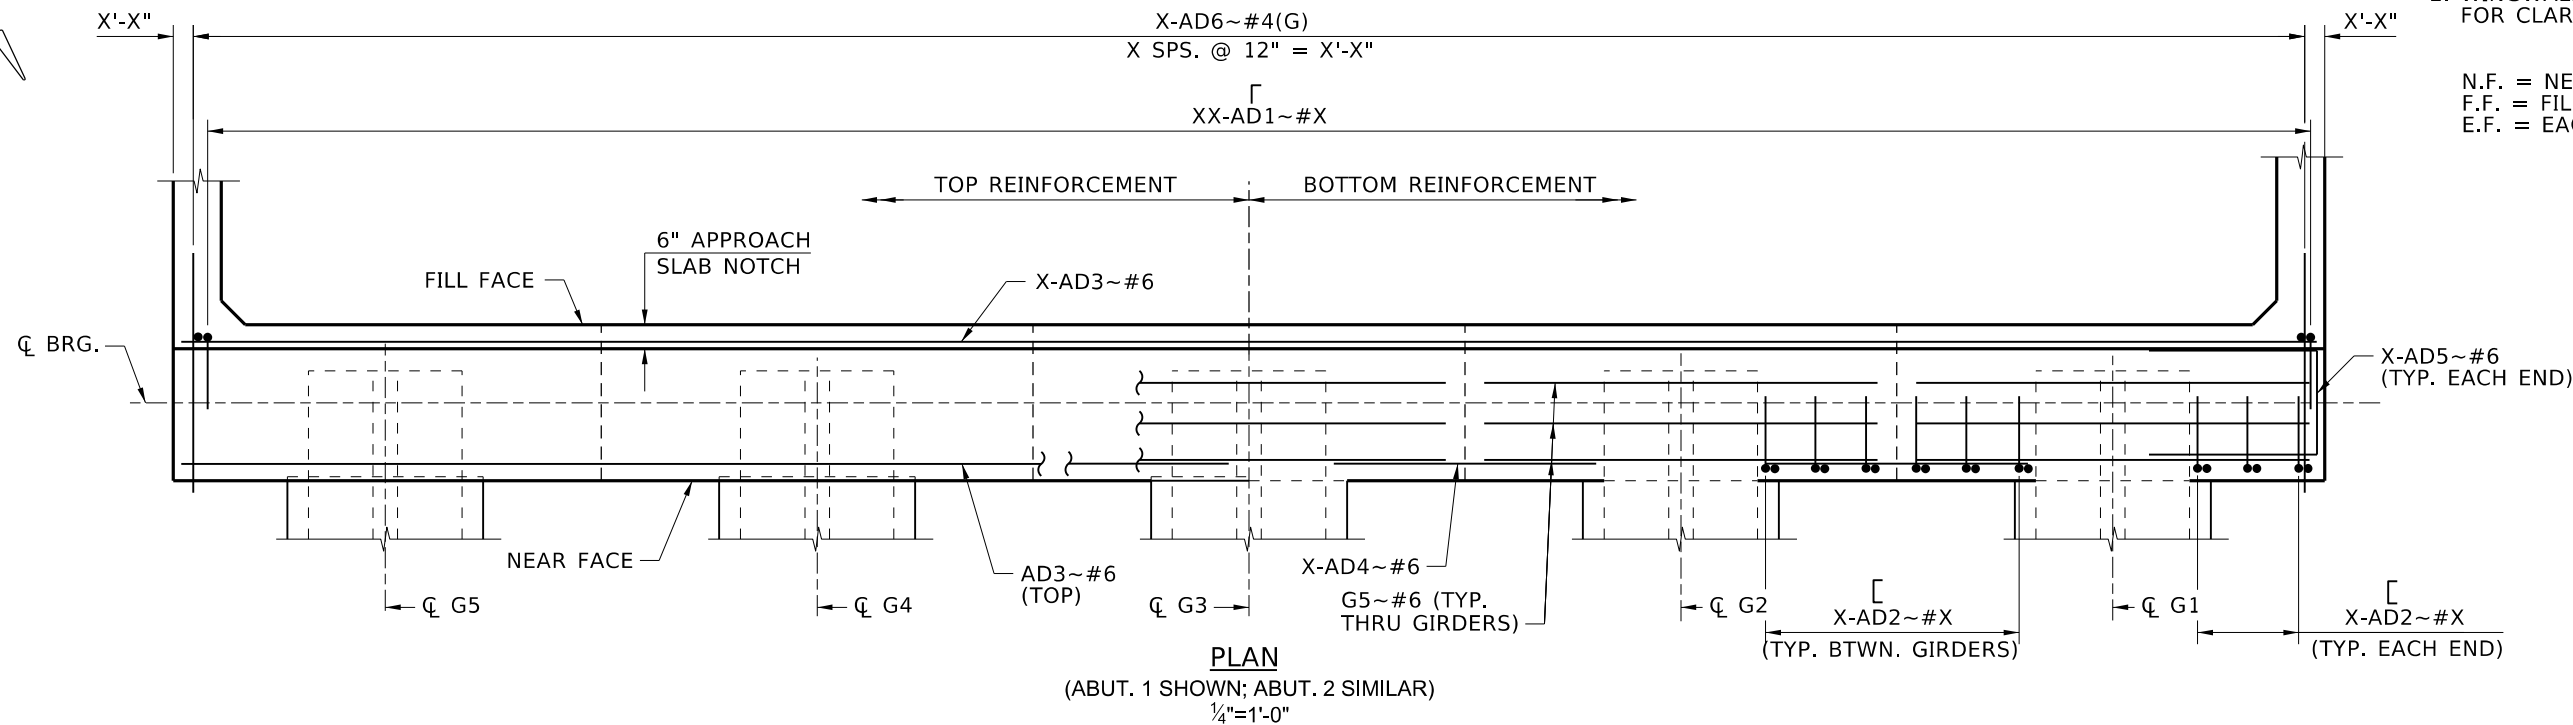

REVISIONS			
NO.	DATE	BY	DESCRIPTION
△		a	
△		b	
△			
△			

DESIGNED
DESIGN CHECKED
DETAILED
DWG. CHECKED
CORRECTIONS

SCALES SHOWN ARE FOR 11" X 17" PRINTS ONLY
CADD FILE NAME
Standards\Bridge Standard Drawings B11.2D.DGN
DRAWING DATE: DEC 2025

IDAHO

TRANSPORTATION

DEPARTMENT

YOUR Safety→YOUR Mobility→YOUR Economic Opportunity

APPROVED BY:

BRIDGE ENGINEER

MICHAEL T. JOHNSON

DATE:

IDAHO

TRANSPORTATION

DEPARTMENT

ENGLISH
PROJECT NO.

INTEGRAL ABUTMENT STANDARD DETAILS
END DIAPHRAGM PLAN AND ELEVATION
BRIDGE DESIGN MANUAL, B11.2D

BRIDGE PLANS	
BRIDGE KEY NO.	
COUNTY	KEY NO.
BRIDGE DWG. NO.	SHEET OF