


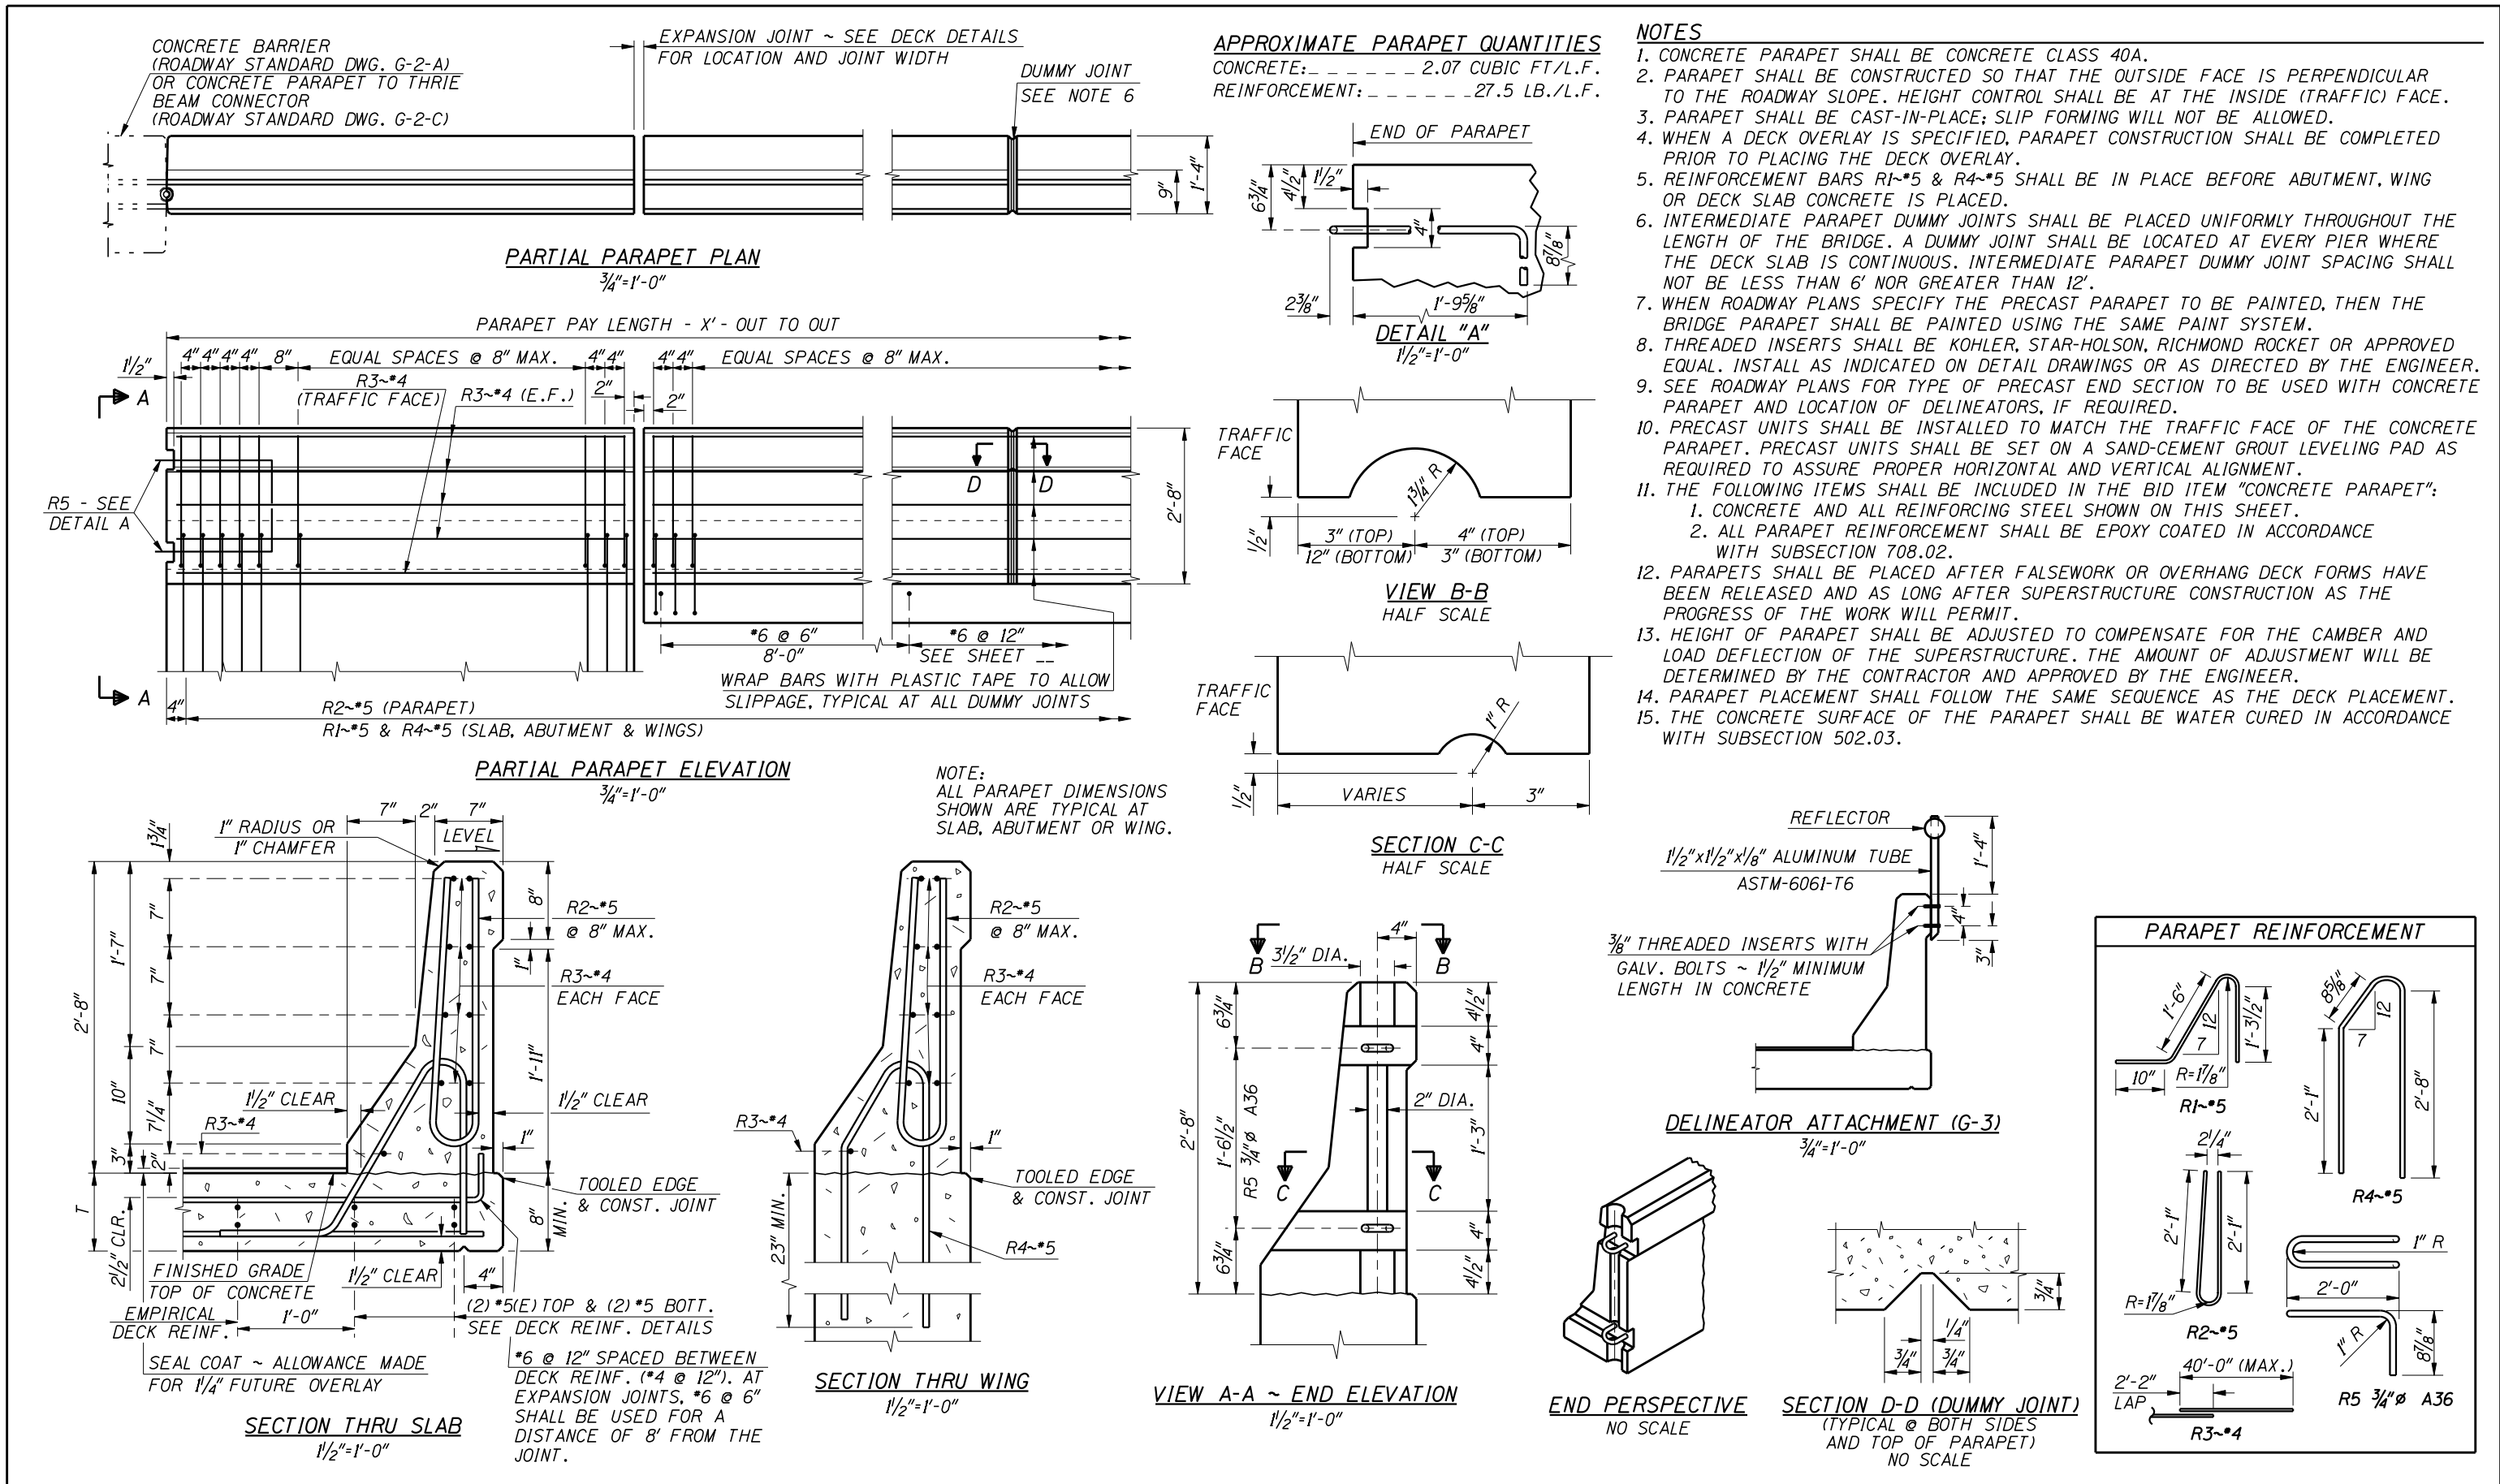

REVISIONS				DESIGNED		SCALES SHOWN ARE FOR 34" X 22" PRINTS ONLY		ORIGINAL SIGNED BY:	IDaho TRANSPORTATION DEPARTMENT	English	PROJECT NO.	CONCRETE PARAPET WITH PRECAST END CONNECTION WITHOUT APPROACH SLAB	BRIDGE PLANS	
NO.	DATE	BY	DESCRIPTION	DESIGN CHECKED	DESIGNED	CADD FILE NO.	DATE						BRIDGE LRFD MANUAL, PAGE B13.1B	
▲				DETAILED		prj00000\bridge\							COUNTY	KEY NO.
▲				DWG. CHECKED		b13_lb.dgn							BRIDGE DRAWING NO.	SHEET
▲				CORRECTIONS										OF
▲						DRAWING DATE: APR 2008		DATE SIGNED: DATE						
▲						ORIGINAL STORED AT: ITO-BRIDGE SECTION								