

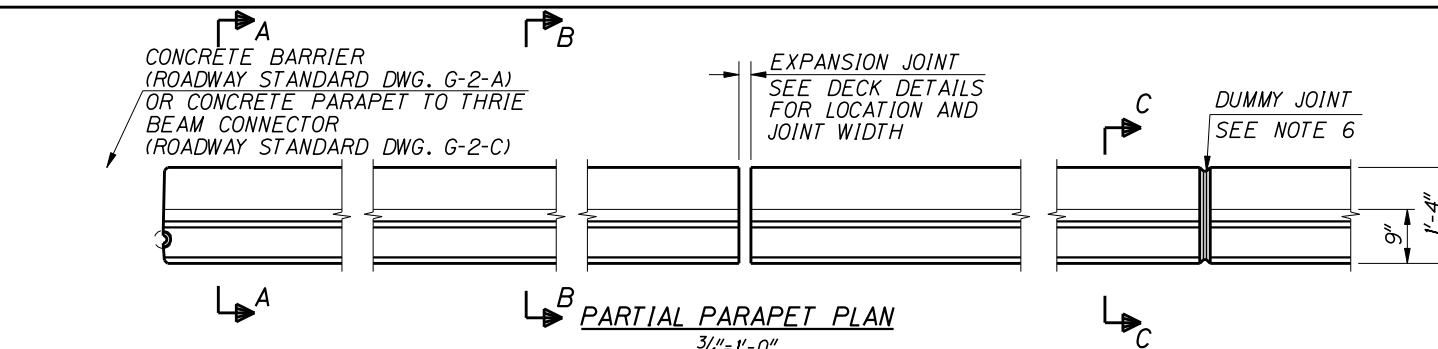
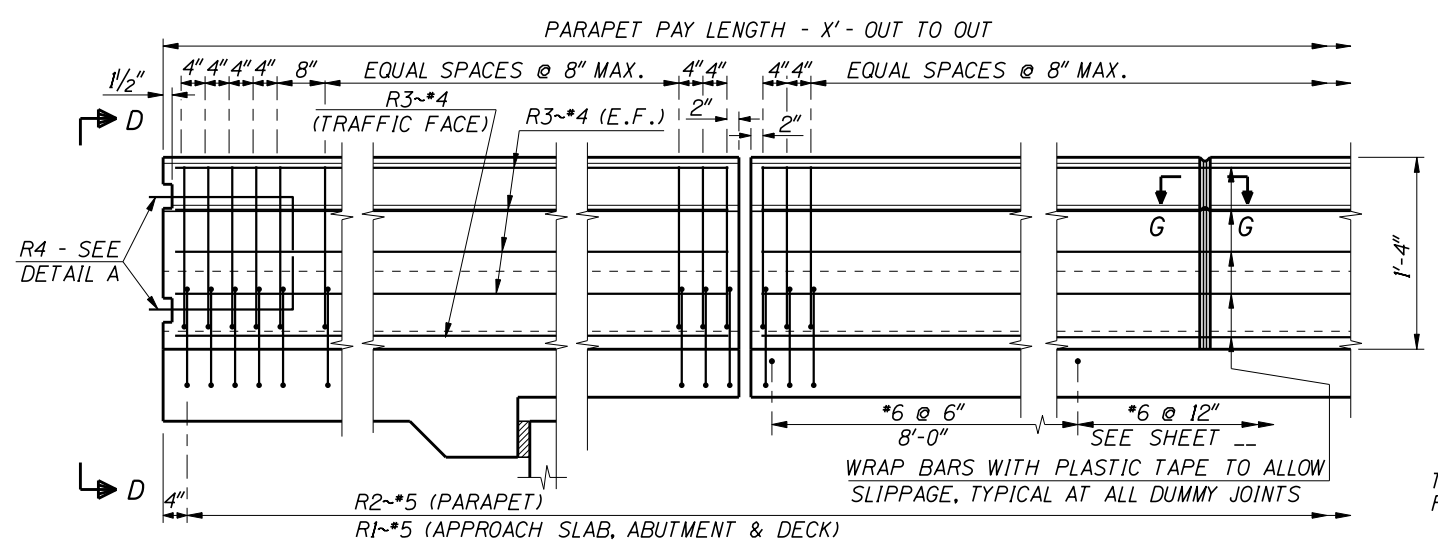
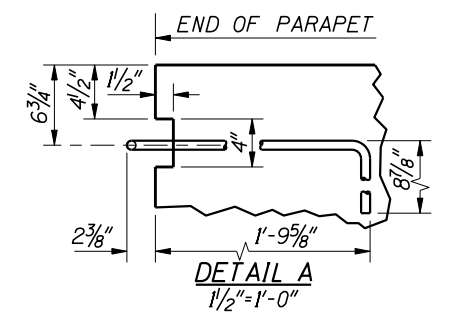
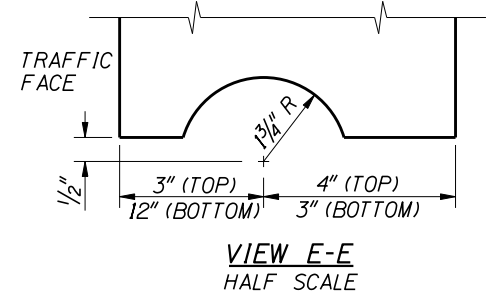
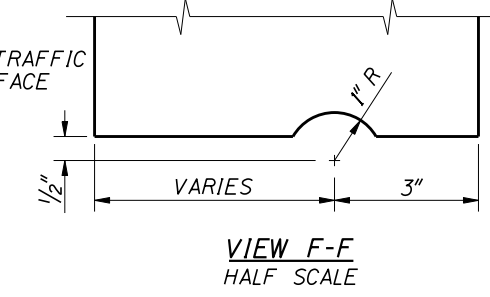
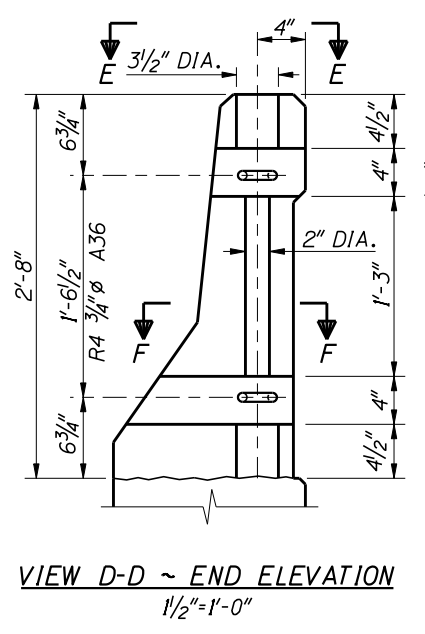






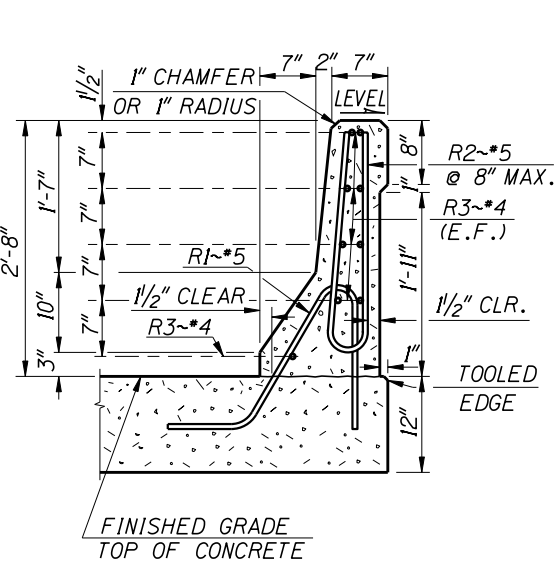


NOTE:
ALL PARAPET DIMENSIONS
SHOWN ARE TYPICAL AT
APPROACH SLAB, ABUTMENT,
AND DECK SLAB.

APPROXIMATE PARAPET QUANTITIES
CONCRETE:-----2.07 CUBIC FT./L.F.
REINFORCEMENT:-----27.5 LB./L.F.

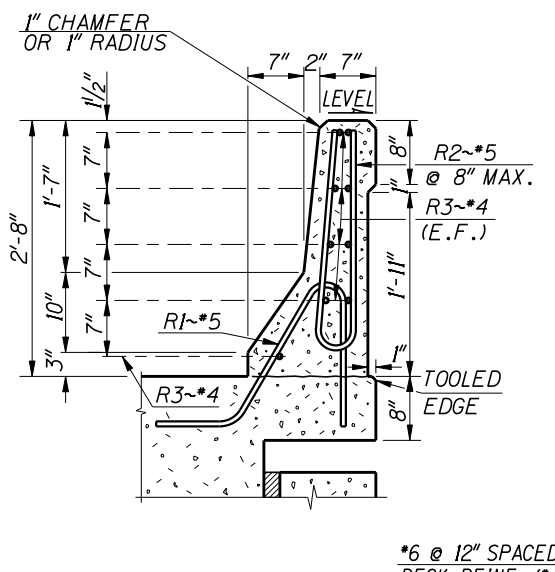

*6 @ 12" SPACED BETWEEN
DECK REINF. (*4 @ 12"). AT
EXPANSION JOINTS, *6 @ 6"
SHALL BE USED FOR A
DISTANCE OF 8' FROM
THE JOINT.

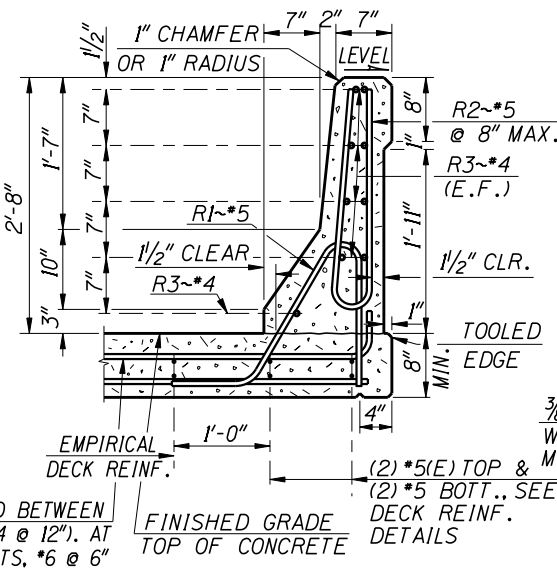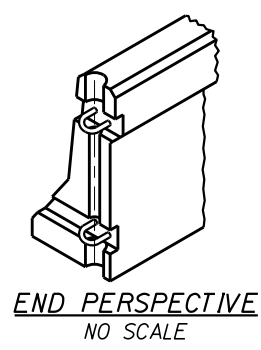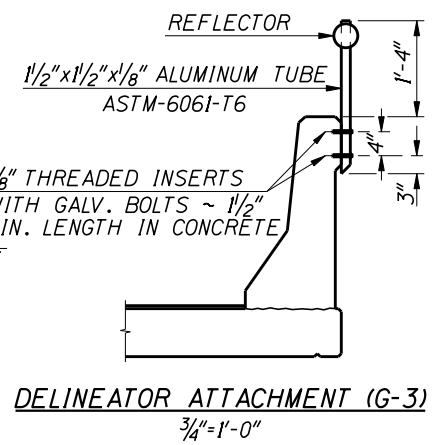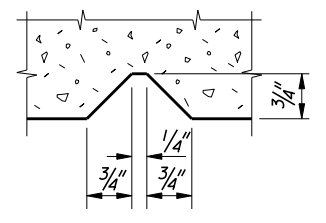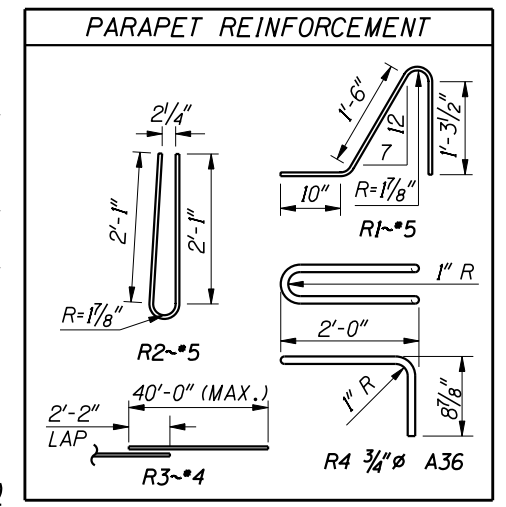

REVISIONS				DESIGNED	SCALES SHOWN ARE FOR 34" X 22" PRINTS ONLY	ORIGINAL SIGNED BY:	IDaho TRANSPORTATION DEPARTMENT	English	PROJECT NO.	CONCRTE PARAPET WITH PRECAST END CONNECTION WITH APPROACH SLAB	BRIDGE PLANS	
NO.	DATE	BY	DESCRIPTION	DESIGN CHECKED							BRIDGE LRFD MANUAL, PAGE B13.1D	
△				DETAILED	CADD FILE NO.						COUNTY	KEY NO.
△				DWG. CHECKED	prj00000\bridge\						BRIDGE DRAWING NO. SHEET	
△				CORRECTIONS	bl3...ld.dgn						OF	
△					DRAWING DATE:	DATE SIGNED: DATE						
△					MARCH 2007	INTERNAL-STORED-AT-110-BRIDGE SECTION						