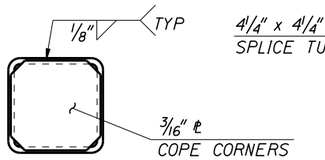

RAIL CAP DETAILS
3"=1'-0"

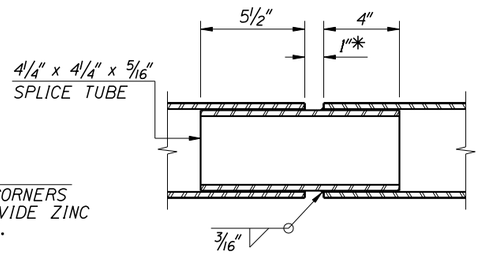

* RAIL SPLICE SHALL BE PROVIDED IN PANEL THAT HAS DECK EXPANSION JOINT. ADJUST DIMENSION FOR EXPANSION JOINT.

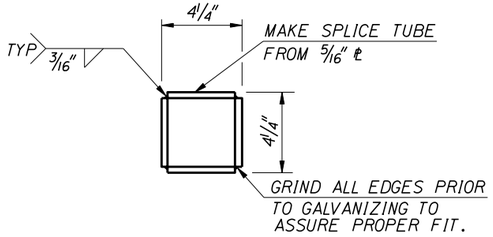

RAIL SPLICE DETAILS
3"=1'-0"

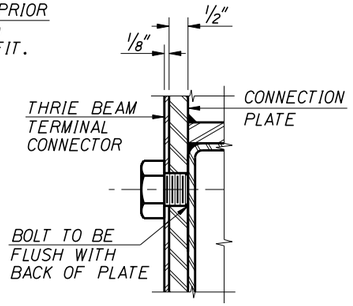

DETAIL "B"
HALF SCALE

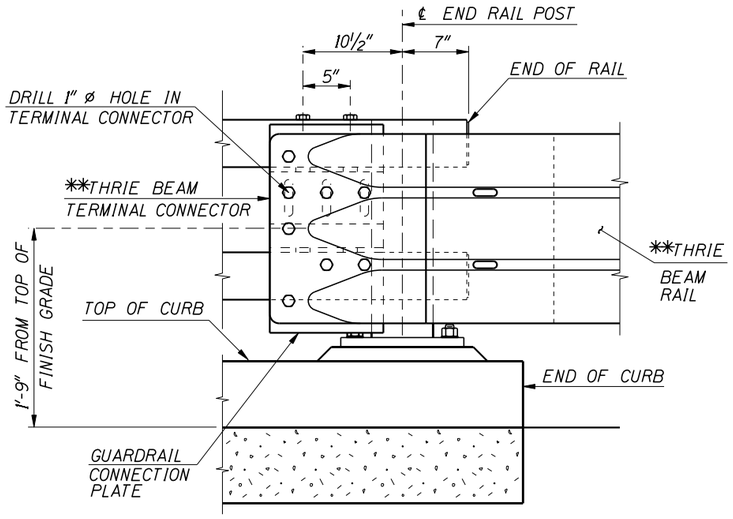

**FOR DETAILS, SEE ROADWAY PLANS G-1-E

TERMINAL CONNECTOR
1 1/2"=1'-0"

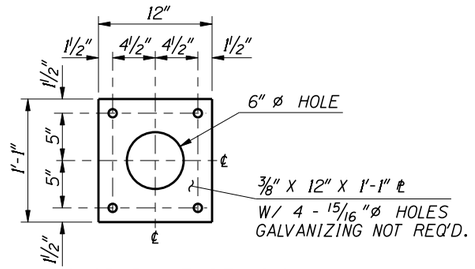

ANCHOR PLATE DETAILS
1 1/2"=1'-0"

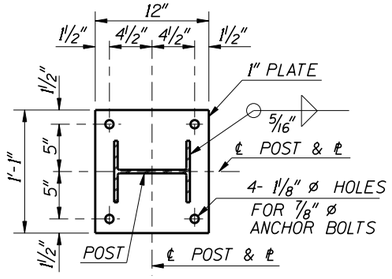

BASE PLATE DETAILS
1 1/2"=1'-0"

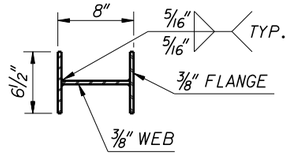

ALTERNATE POST "S"
1 1/2"=1'-0"

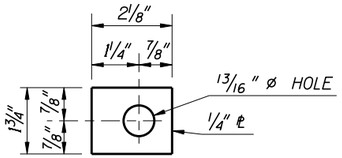

PLATE WASHER "C"
HALF SCALE

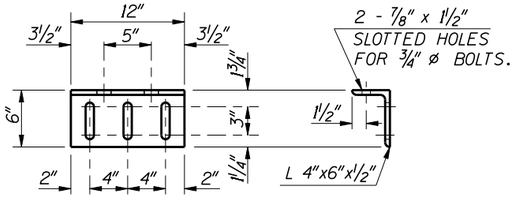

GUARDRAIL CONNECTION ANGLE
1 1/2"=1'-0"

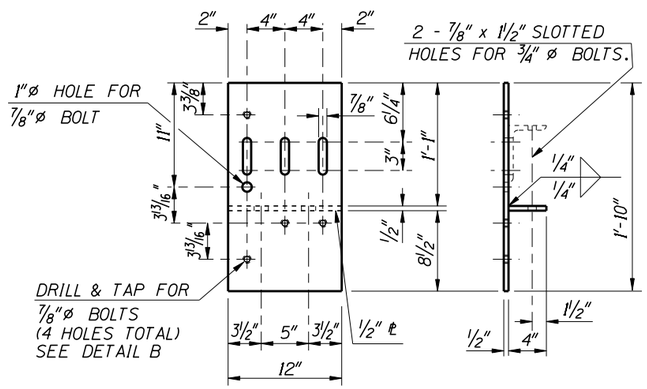

GUARDRAIL CONNECTION PLATE
1 1/2"=1'-0"

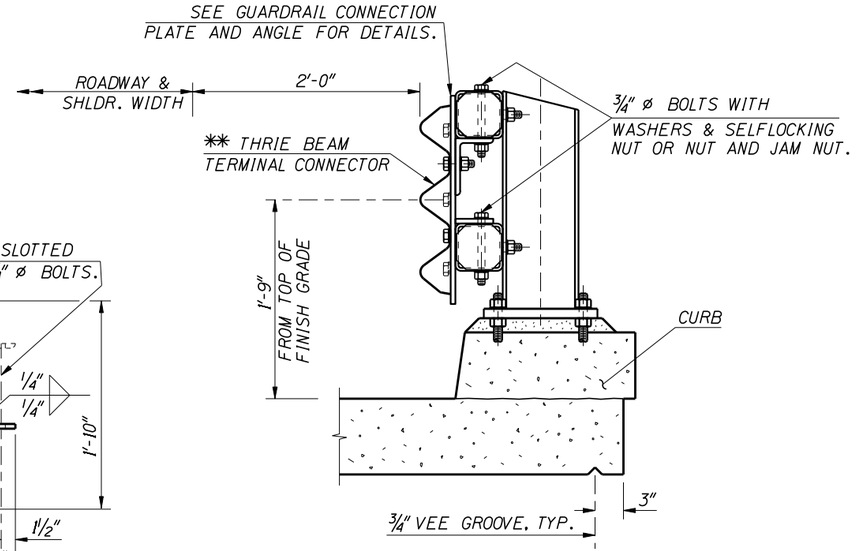

GUARDRAIL CONNECTION DETAIL
1 1/2"=1'-0"

REVISIONS			
NO.	DATE	BY	DESCRIPTION

DESIGNED
DESIGN CHECKED
DETAILED
DWG. CHECKED
CORRECTIONS

SCALES SHOWN ARE FOR 34" X 22" PRINTS ONLY

CADD FILE NO.
\prj00000\bridge\
b13_2b.dgn

DRAWING DATE:
DEC 2001

ORIGINAL SIGNED BY:

DATE SIGNED: DATE

ORIGINAL STORED AT ITD BRIDGE SECTION

IDAHO TRANSPORTATION DEPARTMENT

English

PROJECT NO.

TWO-TUBE CURB MOUNT RAIL W/ THRIE BEAM END CONNECTION - SHT. 2 OF 2

BRIDGE PLANS

BRIDGE LRFD MANUAL, PAGE B13.2B

COUNTY | KEY NO.

BRIDGE DRAWING NO. | SHEET OF