
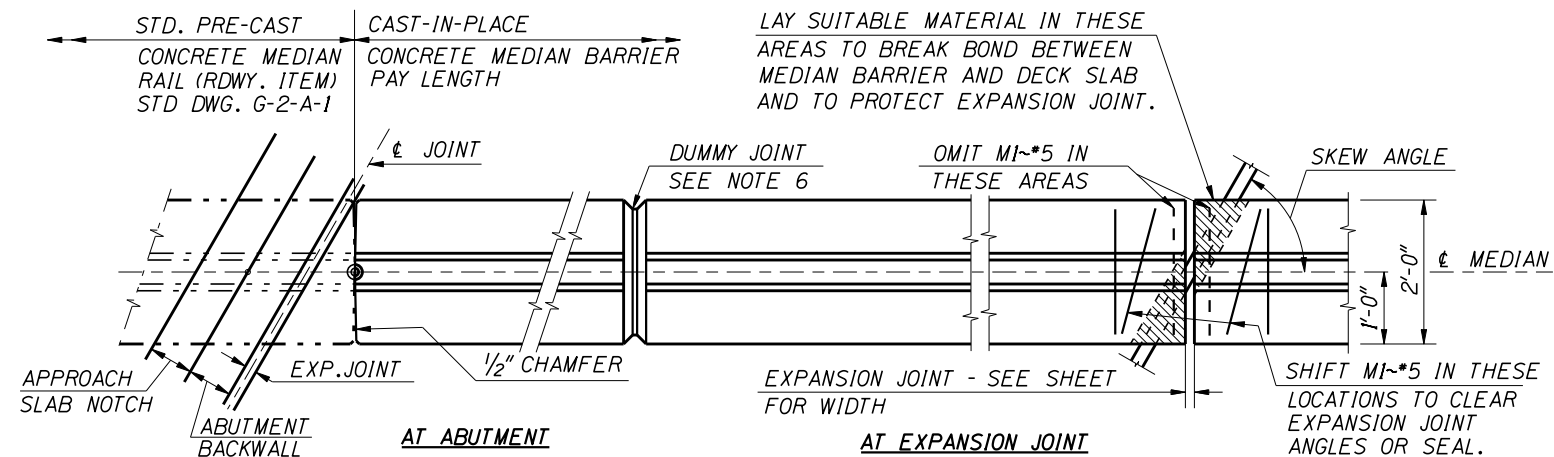
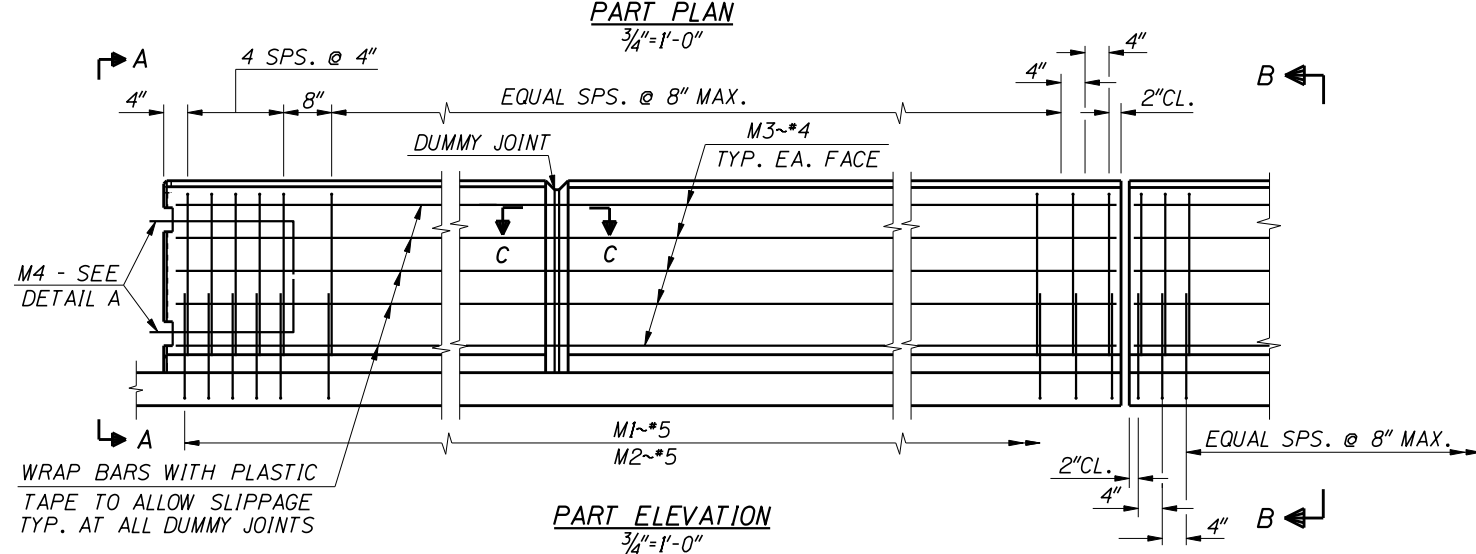
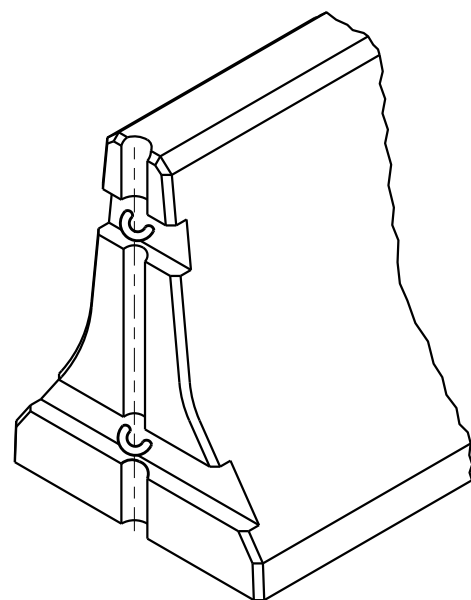
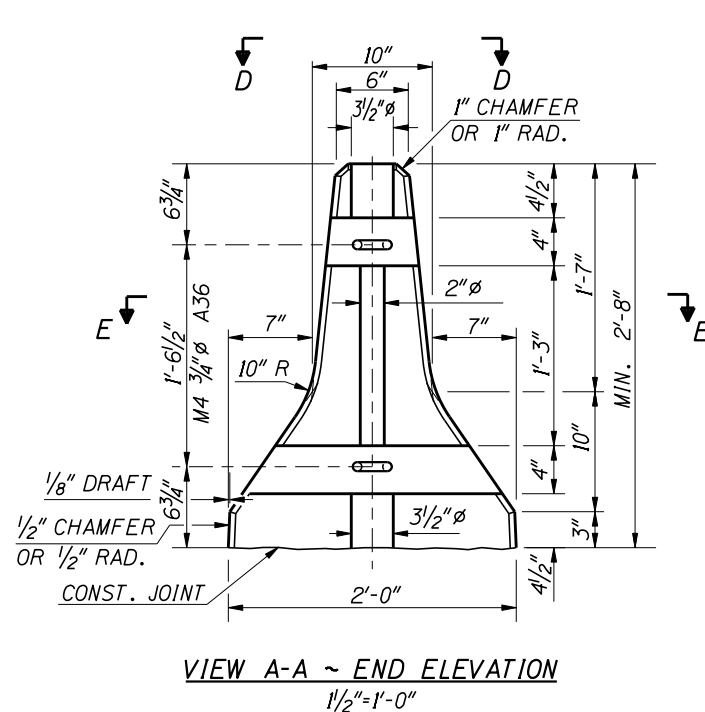
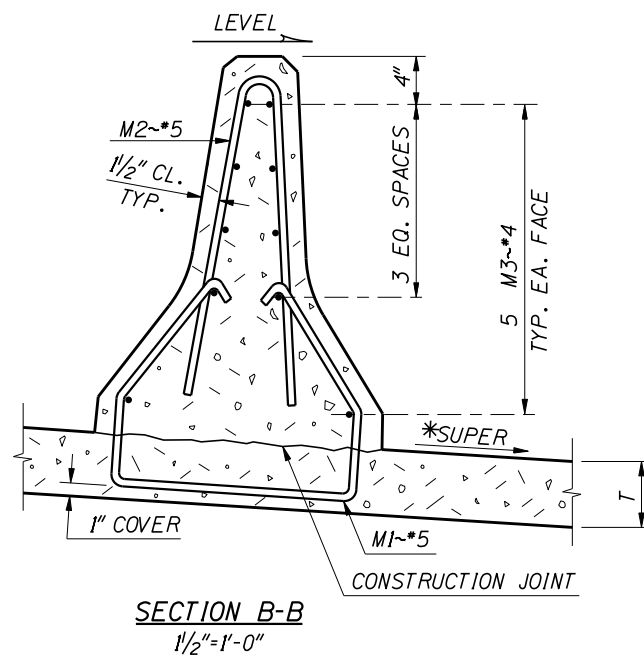
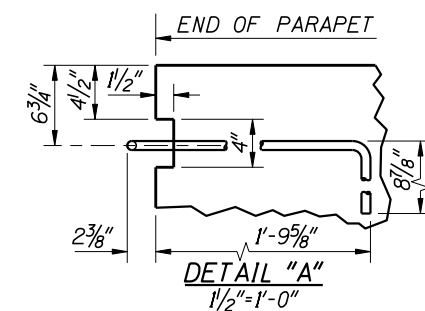
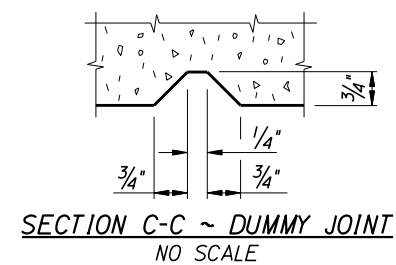
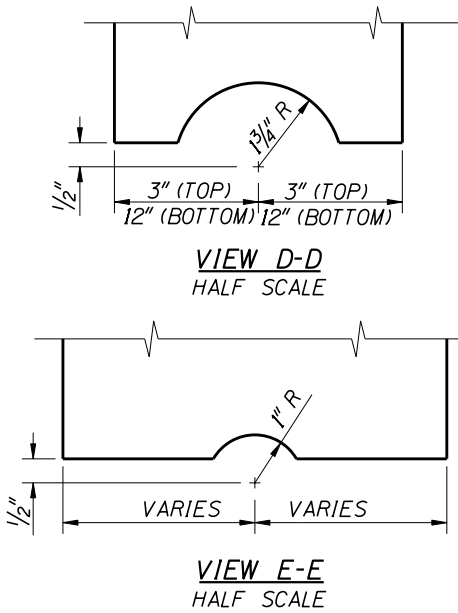


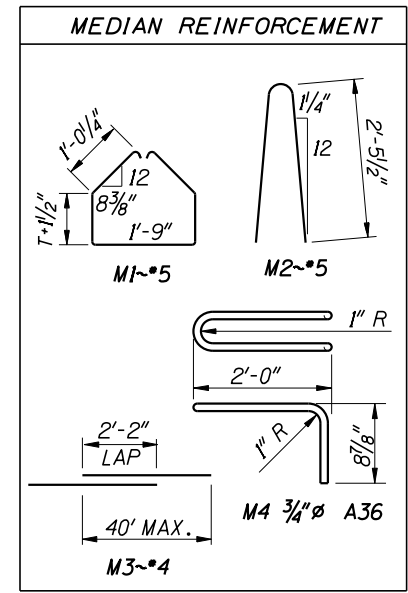

APPROXIMATE MEDIAN QUANTITIES
 CONCRETE _ _ _ _ .272 CU. FT./LIN. FT.
 REINFORCING _ _ _ _ _ 24.6 LBS./LIN. FT.

- NOTES

1. CONCRETE MEDIAN BARRIER SHALL BE CONCRETE CLASS 40A.
2. MEDIAN BARRIER SHALL BE CONSTRUCTED PERPENDICULAR TO THE ROADWAY GRADE.
3. MEDIAN BARRIER SHALL BE CAST IN PLACE; SLIP FORMING SHALL NOT BE ALLOWED.
4. MEDIAN BARRIER CONSTRUCTION SHALL BE COMPLETED PRIOR TO PLACING DECK OVERLAY.
5. REINFORCEMENT BARS MI-#5 SHALL BE IN PLACE BEFORE DECK SLAB CONCRETE IS PLACED.
6. DUMMY JOINTS SHALL BE SPACED UNIFORMLY THROUGHOUT THE LENGTH OF THE BRIDGE.
A DUMMY JOINT SHALL BE LOCATED AT EVERY PIER WHERE THE DECK SLAB IS CONTINUOUS.
DUMMY JOINT SPACING SHALL NOT BE LESS THAN 6' NOR GREATER THAN 12'.
7. WHEN ROADWAY PLANS SPECIFY THE PRECAST CONCRETE MEDIAN BARRIER TO BE PAINTED,
THEN THE BRIDGE MEDIAN BARRIER SHALL BE PAINTED USING THE SAME PAINT SYSTEM.
8. THE FOLLOWING ITEMS SHALL BE INCLUDED IN THE BID ITEM "CONCRETE BARRIER":
 - A. CONCRETE AND ALL REINFORCING STEEL SHOWN ON THIS SHEET.
 - B. ALL REINFORCEMENT SHALL BE EPOXY COATED IN ACCORDANCE WITH SUB-SECTION 708.02.
9. PARAPET PLACEMENT SHALL FOLLOW THE SAME SEQUENCE AS THE DECK PLACEMENT.
10. THE CONCRETE SURFACE OF THE PARAPET SHALL BE WATER CURED IN ACCORDANCE
SUBSECTION 502.03.
11. HEIGHT OF PARAPET SHALL BE ADJUSTED TO COMPENSATE FOR THE CAMBER AND LOAD
DEFLECTION OF THE SUPERSTRUCTURE. THE AMOUNT OF ADJUSTMENT WILL BE DETERMINED
BY THE CONTRACTOR AND APPROVED BY THE ENGINEER.

R E V I S I O N S				DESIGNED	SCALES SHOWN	ORIGINAL SIGNED BY:
NO.	DATE	BY	DESCRIPTION	DESIGN CHECKED	ARE FOR 34" X 22" PRINTS ONLY	
△				DETAILED <th>CADD FILE NO.</th> <th rowspan="4">DATE SIGNED: <u>DATE</u> MATERIAL STORED AT: LTD BRIDGE SECTION</th>	CADD FILE NO.	DATE SIGNED: <u>DATE</u> MATERIAL STORED AT: LTD BRIDGE SECTION
△				DWG. CHECKED <td>\\prj00000\bridge\ bl3_5.dgn</td>	\\prj00000\bridge\ bl3_5.dgn	
△				CORRECTIONS <td>DRAWING DATE:</td>	DRAWING DATE:	
△					MAY 2004	
△						

IDAHO
TRANSPORTATION
DEPARTMENT



English

PROJECT NO.

CONCRETE MEDIAN BARRIER

BRIDGE PLANS

BRIDGE LRFD MANUAL,
PAGE B13.5

COUNTY	KEY NO.
--------	---------

BRIDGE DRAWING NO.	SHEET
--------------------	-------

1