




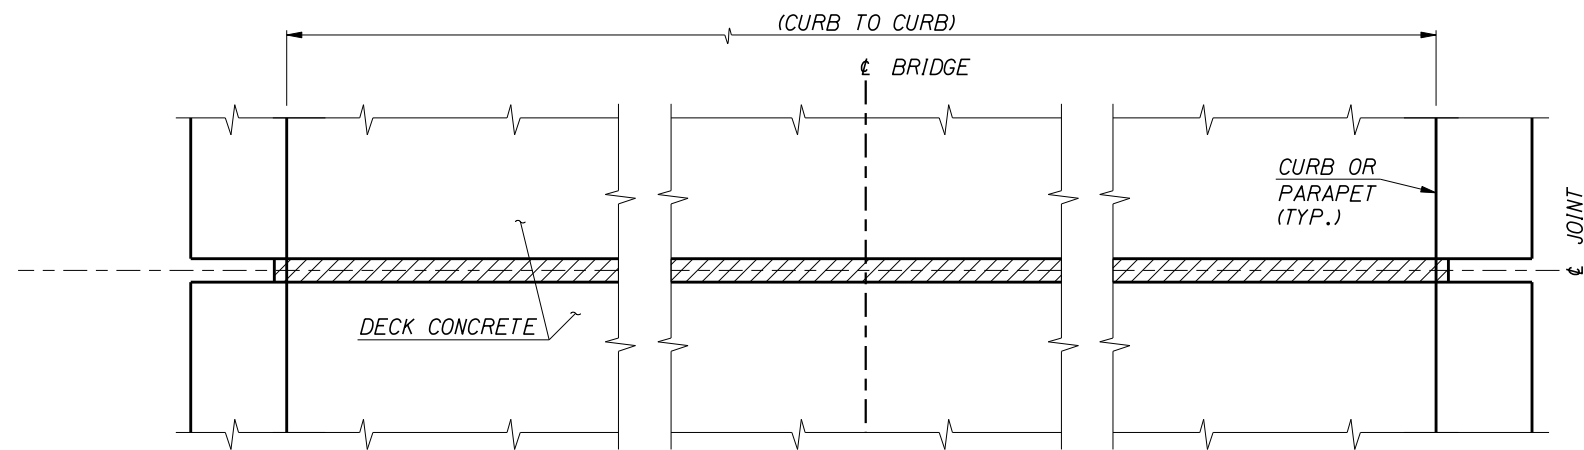


DECK PLAN
3/4"=1'-0"

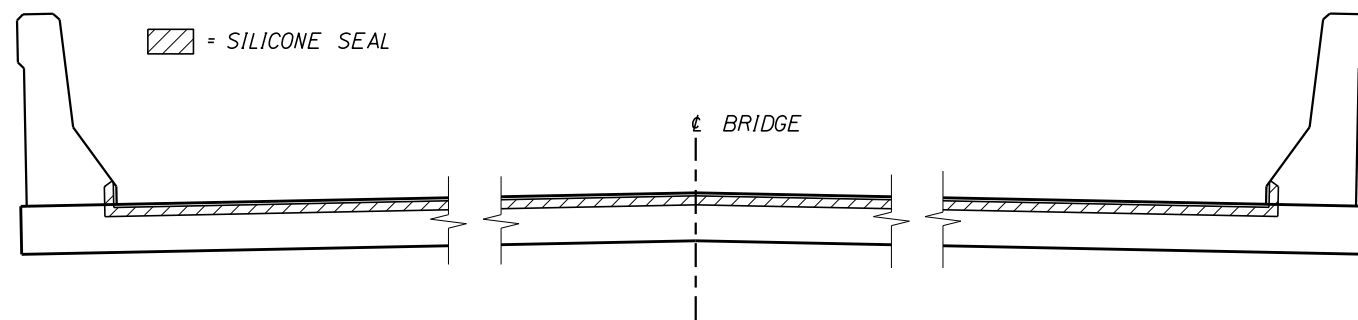


ELEVATION
3/4"=1'-0"

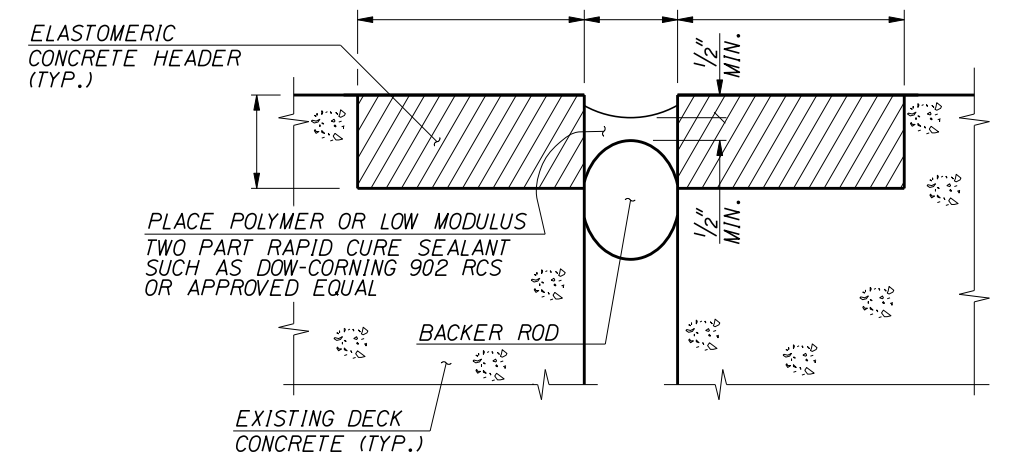

ELASTOMERIC CONCRETE HEADER
NTS

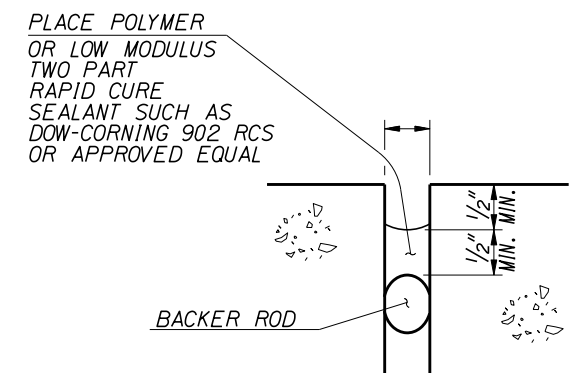

UNARMORED JOINTS
NTS

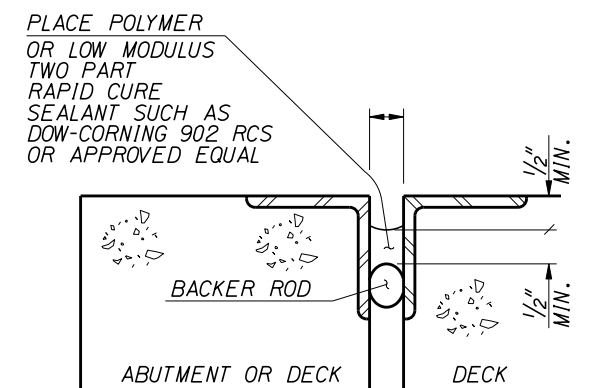

ARMOR ANGLES
NTS

REVISIONS				DESIGNED	SCALES SHOWN ARE FOR 34" X 22" PRINTS ONLY	ORIGINAL SIGNED BY:	IDAHO TRANSPORTATION DEPARTMENT	English	PROJECT NO.	SILICONE SEALANT JOINT	BRIDGE PLANS	
NO.	DATE	BY	DESCRIPTION	DESIGN CHECKED							BRIDGE LRFD MANUAL, PAGE B14.5	
△				DETAILED	CADD FILE NO.	DATE SIGNED: <u>DATE</u> ORIGINAL STORED AT: <u>110-BRIDGE SECTION</u>					COUNTY	KEY NO.
△				DWG. CHECKED	prj00000\bridge\						BRIDGE DRAWING NO.	SHEET
△				CORRECTIONS	b14_5.dgn							OF
△					DRAWING DATE:							
△					MAY 2002							