




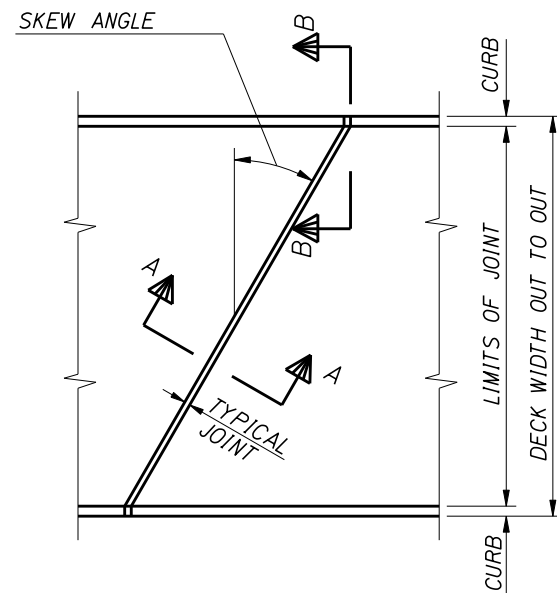

PLAN
NTS

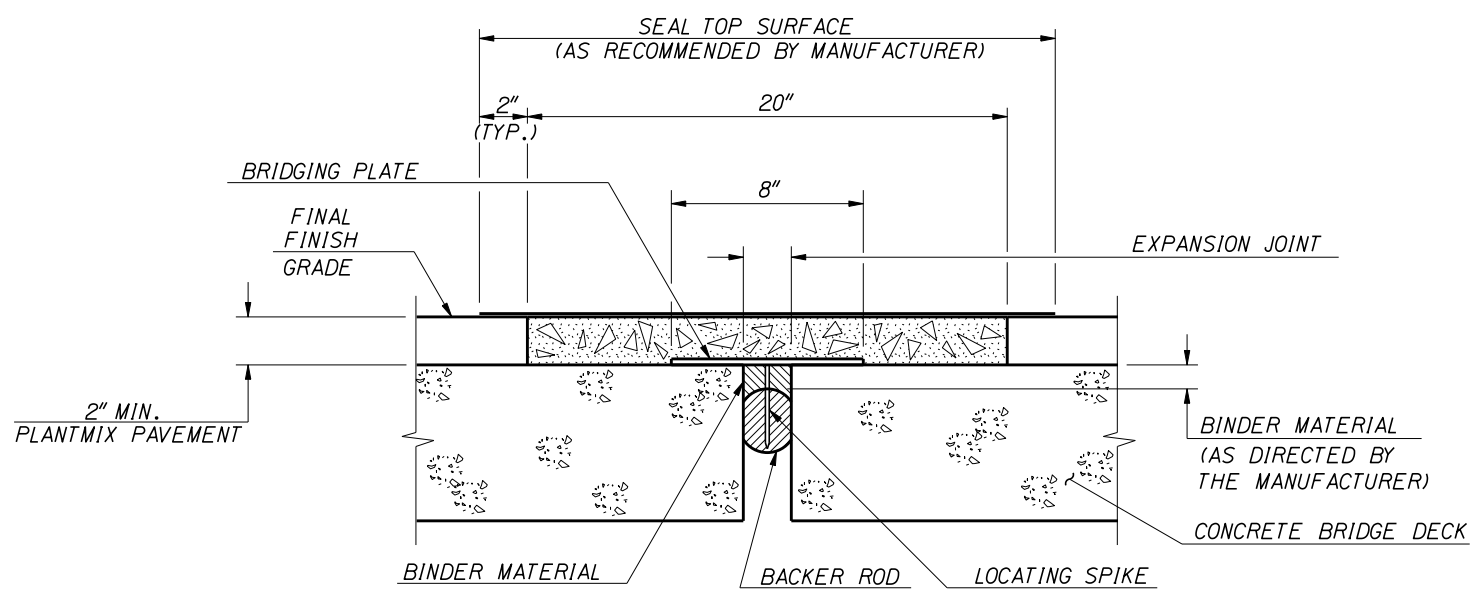

SECTION A-A
NTS

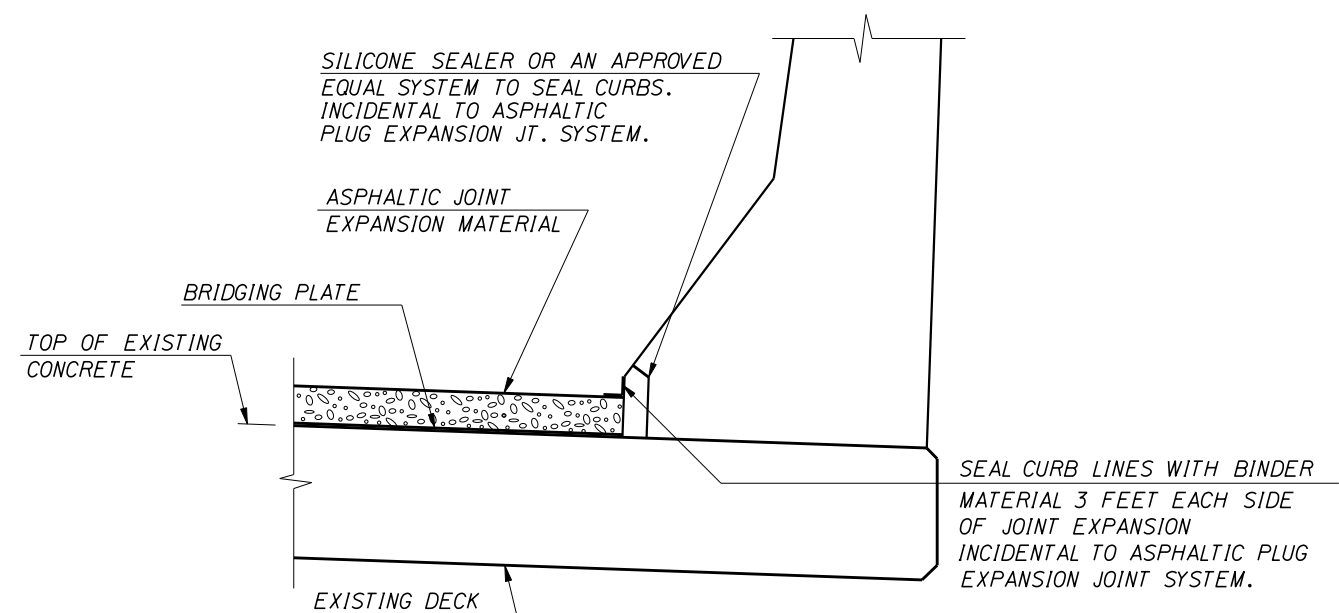

SECTION B-B
NTS

REVISIONS				DESIGNED	SCALES SHOWN ARE FOR 34" X 22" PRINTS ONLY	ORIGINAL SIGNED BY:	IDAHO TRANSPORTATION DEPARTMENT	English	ASPHALTIC PLUG EXPANSION JOINT	BRIDGE PLANS	
NO.	DATE	BY	DESCRIPTION	DESIGN CHECKED	CADD FILE NO.	DATE SIGNED: DATE				BRIDGE LRFD MANUAL, PAGE B14.6	
△				DESIGNED	\prj00000\bridge\					COUNTY	KEY NO.
△				DETAILED	b14_6.dgn					BRIDGE DRAWING NO.	SHEET
△				DWG. CHECKED						OF	
△				CORRECTIONS							