


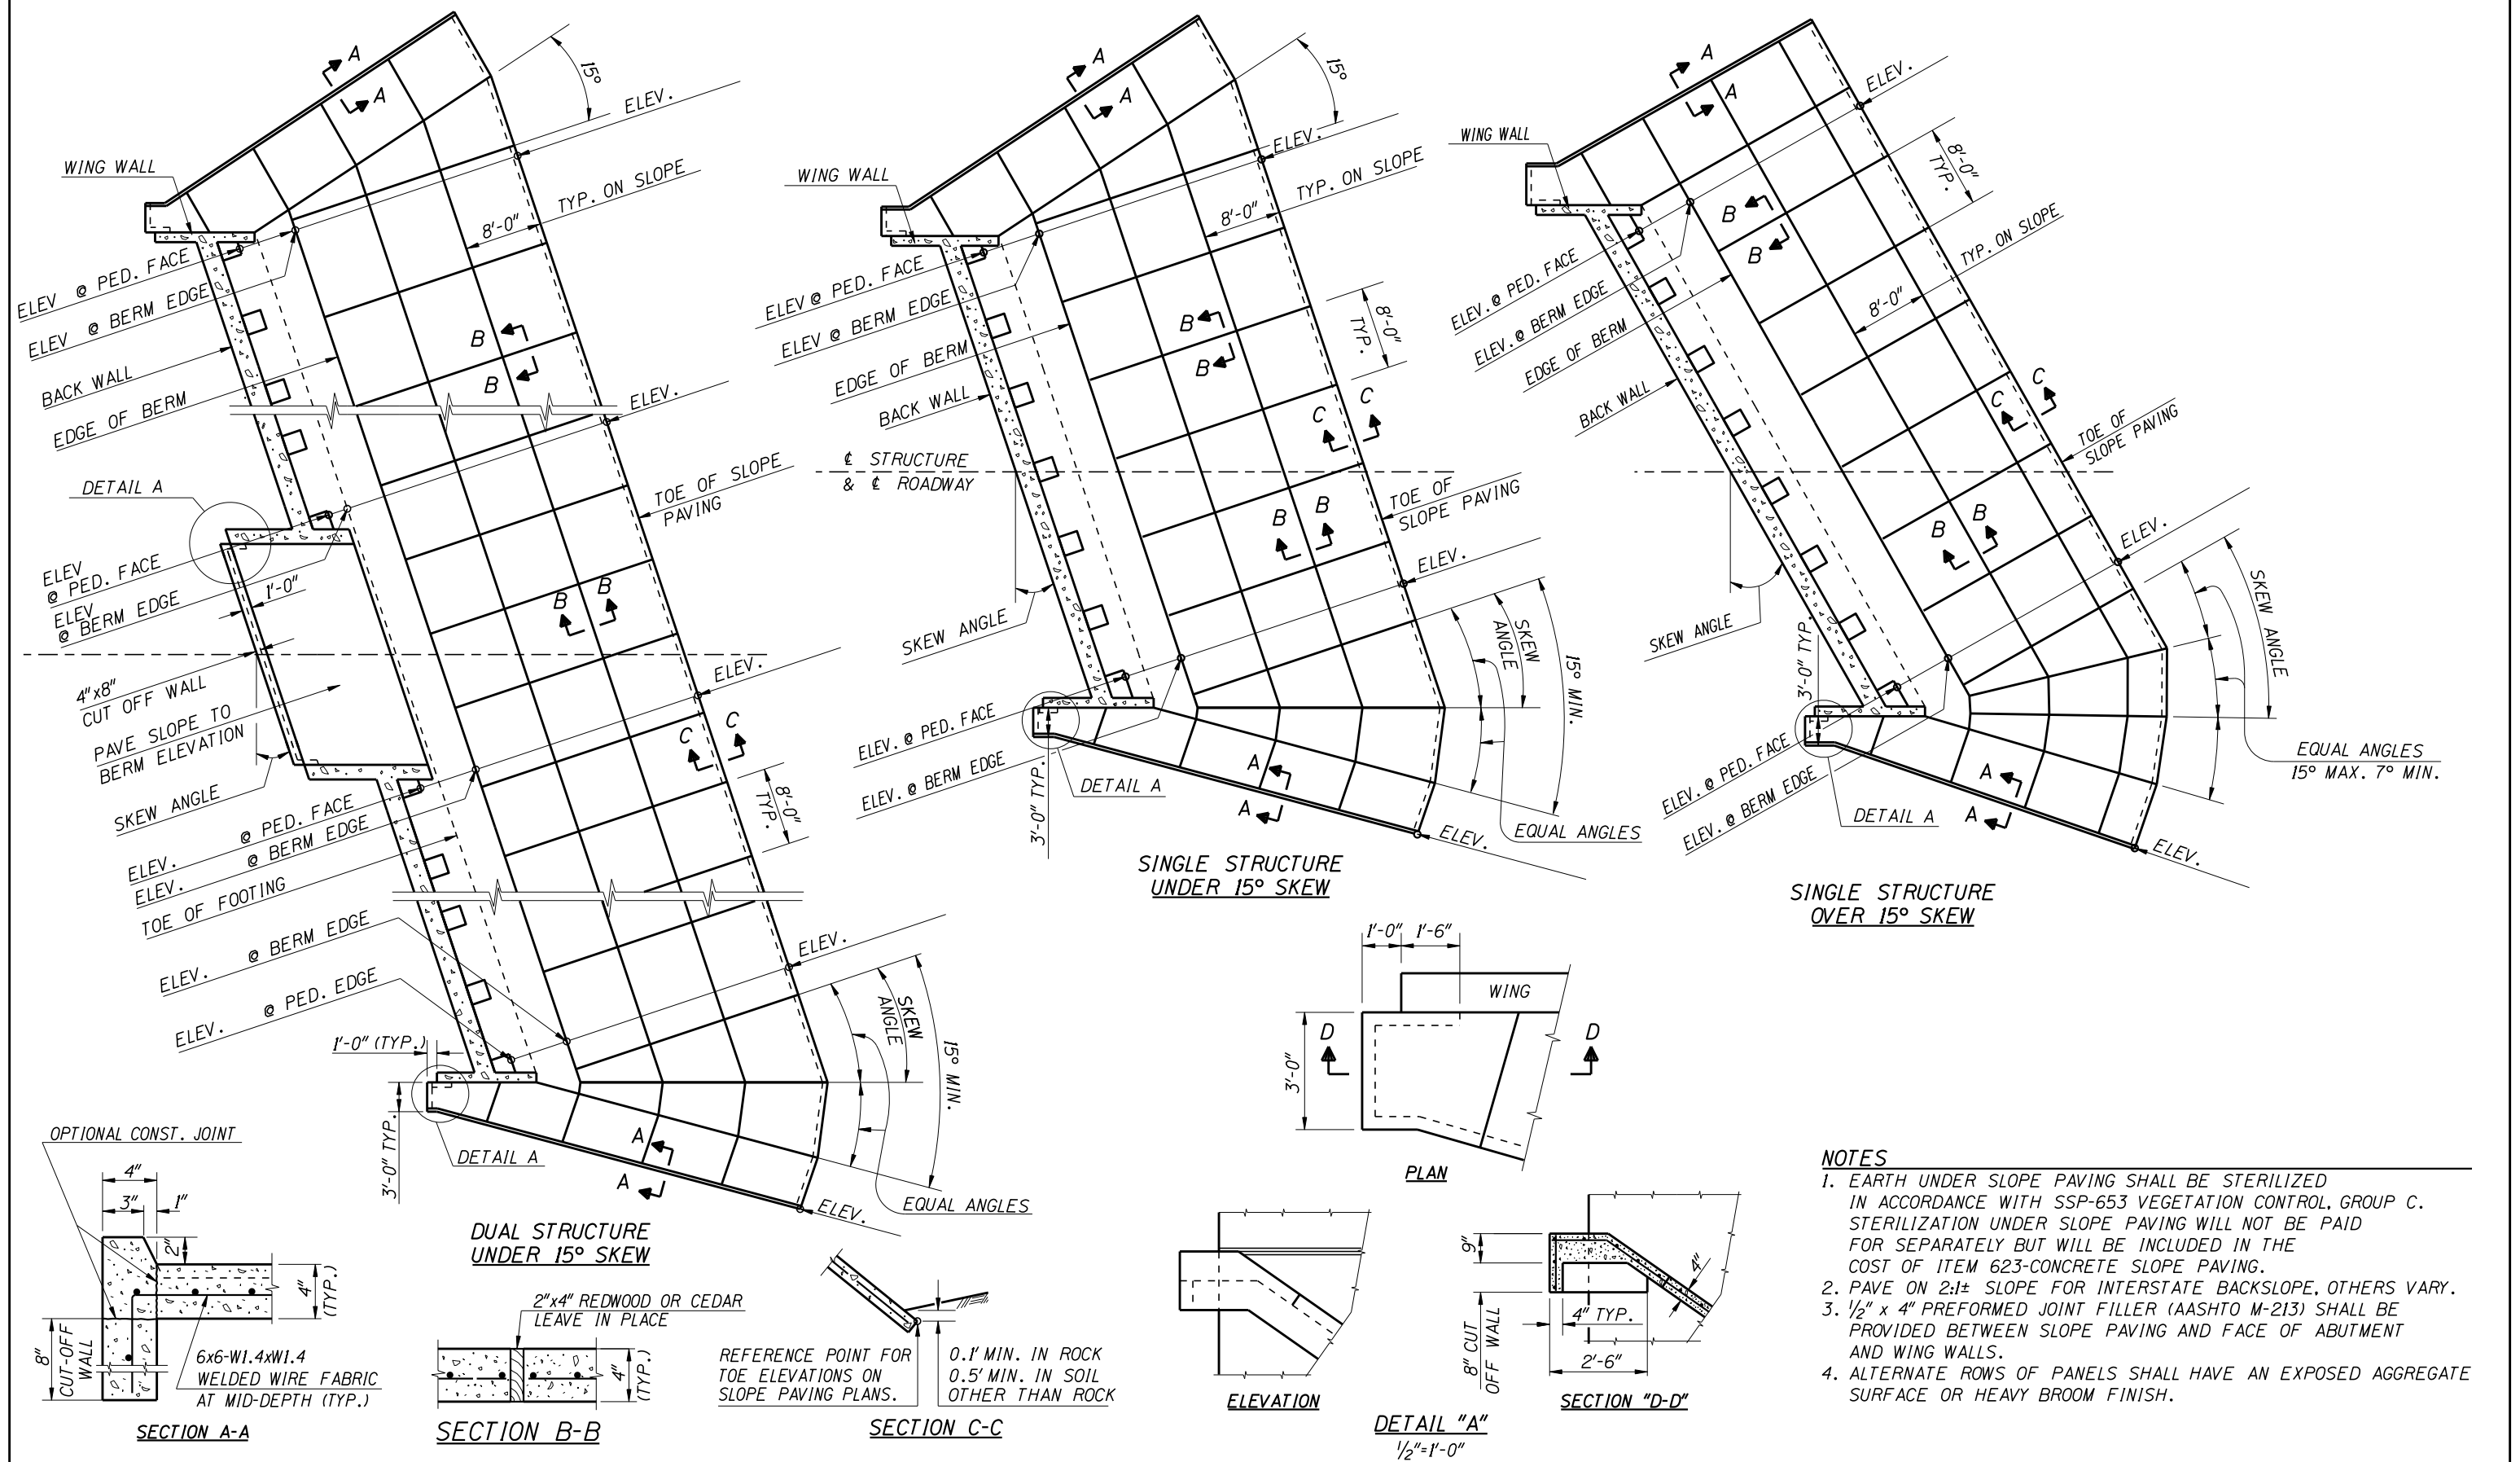

REVISIONS				DESIGNED		SCALES SHOWN		ORIGINAL SIGNED BY:	IDaho TRANSPORTATION DEPARTMENT	<i>English</i>	PROJECT NO.	SLOPE PAVING STANDARD		BRIDGE PLANS	
NO.	DATE	BY	DESCRIPTION	DESIGN CHECKED		ARE FOR 34" X 22" PRINTS ONLY								BRIDGE LRFD MANUAL, PAGE B2.3	
△				DETAILED		CADD FILE NO.								COUNTY	KEY NO.
△				DWG. CHECKED		prj00000\bridge\								BRIDGE DRAWING NO.	SHEET
△				CORRECTIONS		b02_3.dgn									OF
△						DRAWING DATE:		DATE SIGNED: DATE							
△						MAY 2002		ORIGINAL STORED AT: ITO-BRIDGE SECTION							