



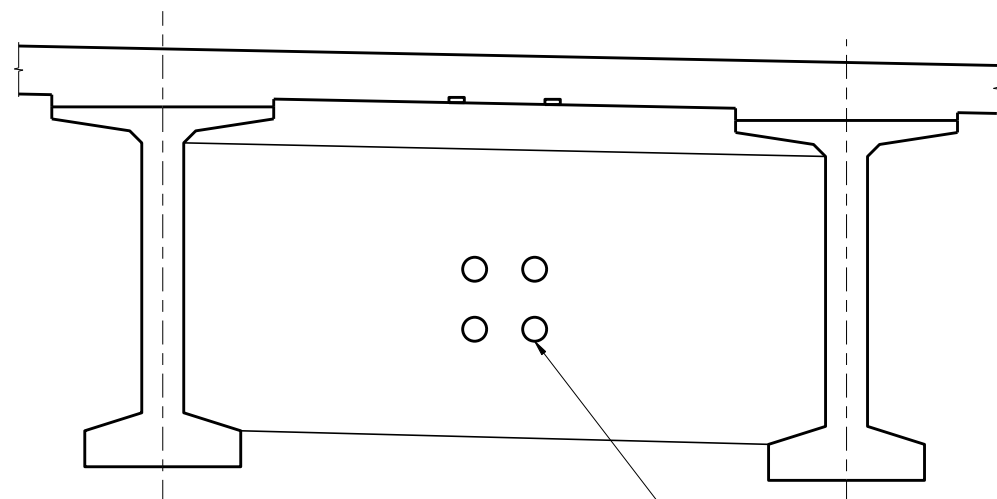



**INTERMEDIATE DIAPHRAGM
DETAILS**
3/8"=1'-0"

PVC INSERTS FOR STEEL CONDUIT.
EXTEND 6" EACH SIDE OF DIAPHRAGM.
CAP BOTH ENDS OF UNUSED INSERTS.

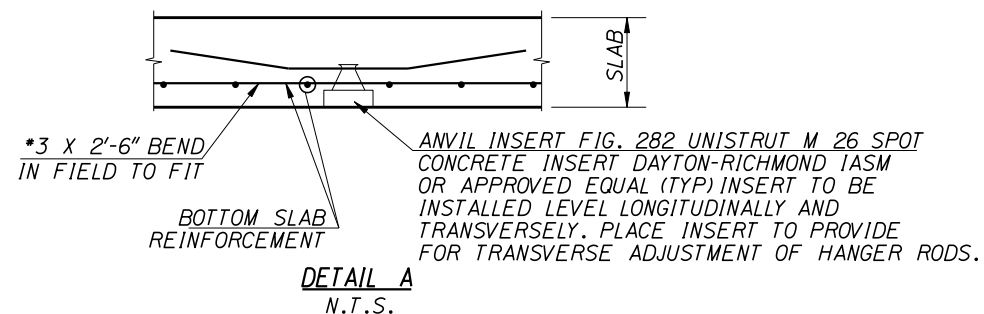

NOTES

1. UNUSED CONDUIT SHALL HAVE A PULL ROPE INSTALLED AND SHALL BE CAPPED AT BOTH ENDS.
2. ALL MATERIALS SHALL BE GALVANIZED AFTER FABRICATION IN ACCORDANCE WITH AASHTO M111 OR AASHTO M232.
3. ANY PAINTED SURFACES DAMAGED DURING CONSTRUCTION SHALL BE CLEANED AND PAINTED AS DIRECTED BY THE ENGINEER. ANY PAINT SPLATTER SHALL BE REMOVED FROM THE BRIDGE.

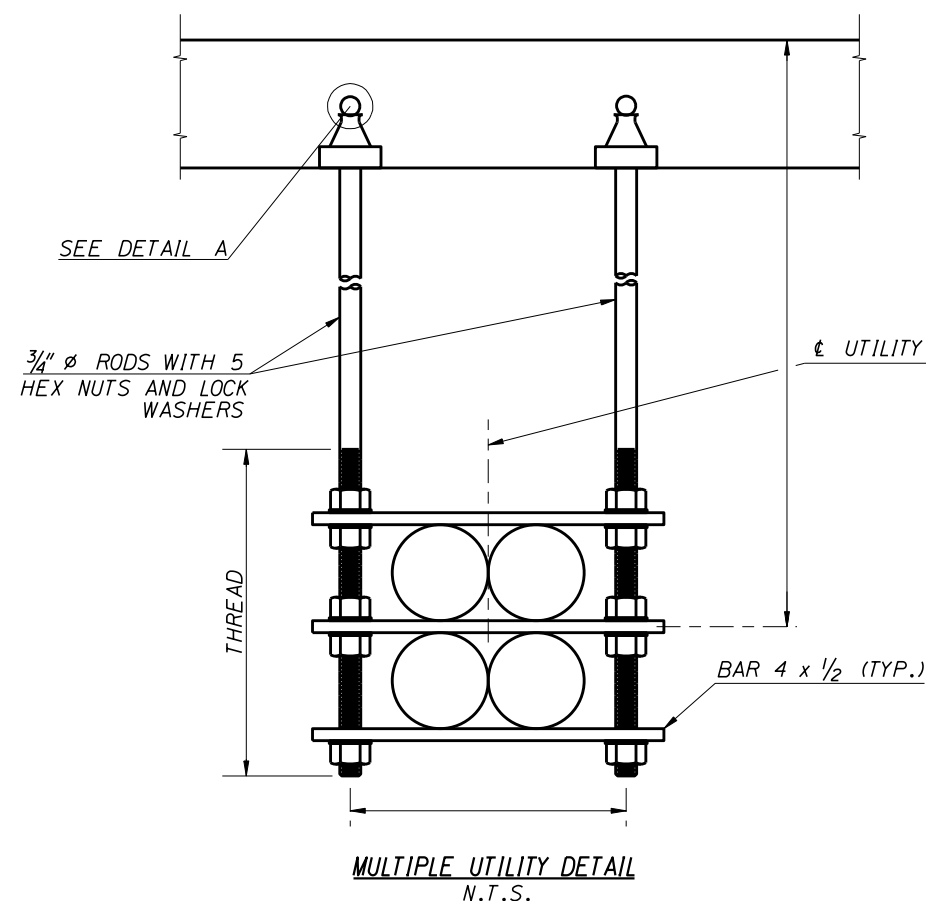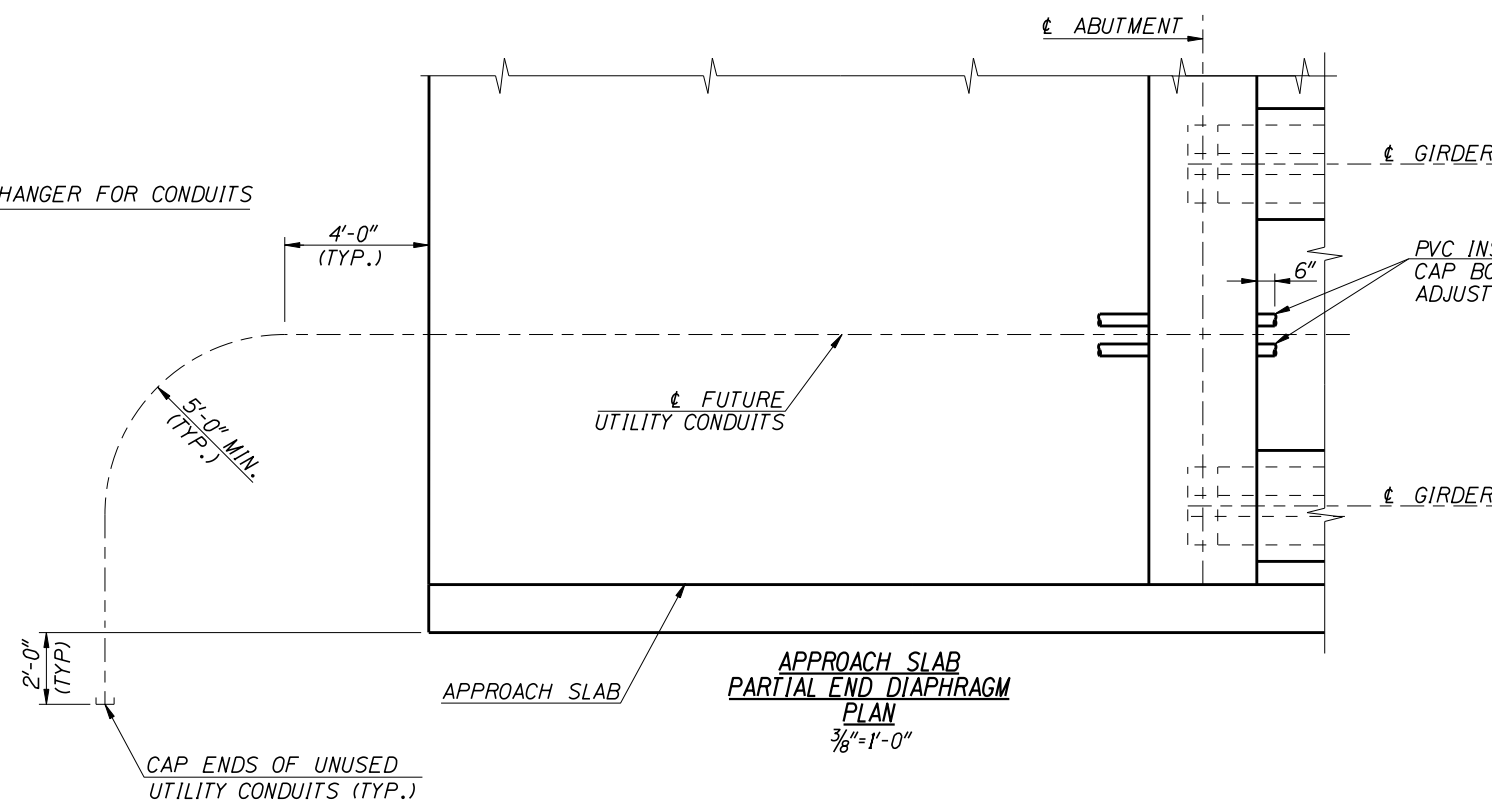

PVC INSERTS FOR STEEL CONDUIT.
CAP BOTH ENDS OF UNUSED INSERTS.
ADJUST REINFORCING TO CLEAR.

REVISIONS				DESIGNED	SCALES SHOWN ARE FOR 34" X 22" PRINTS ONLY	ORIGINAL SIGNED BY:	IDAHO TRANSPORTATION DEPARTMENT	English	UTILITY HANGERS FOR PRESTRESSED GIRDERS	BRIDGE PLANS	
NO.	DATE	BY	DESCRIPTION	DESIGN CHECKED						BRIDGE LRFD MANUAL, PAGE B2.4B	
△				DETAILED	CADD FILE NO.	DATE SIGNED: DATE	INTERNAL-STORED-AT-110-BRIDGE SECTION	PROJECT NO.		COUNTY	KEY NO.
△				DWG. CHECKED	prj00000\bridge\					BRIDGE DRAWING NO.	SHEET
△				CORRECTIONS	b02_4b.dgn					OF	
△					DRAWING DATE:						
△					JUNE 2006						