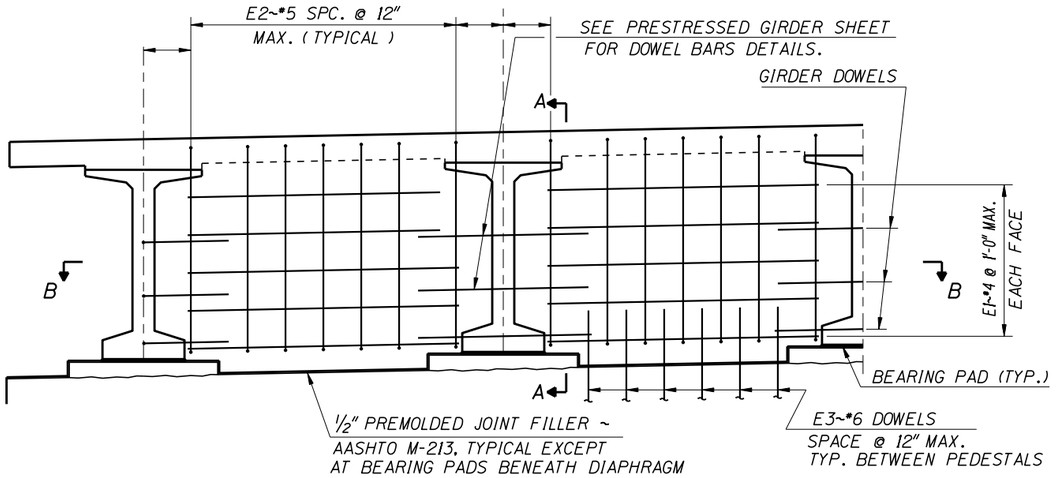

PIER DIAPHRAGM ELEVATION
1/2"=1'-0"

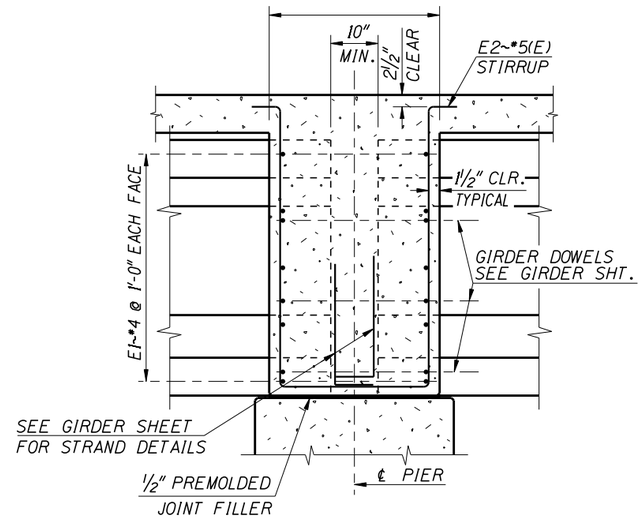

SECTION A-A (THRU PIER DIAPHRAGM)
3/4"=1'-0"

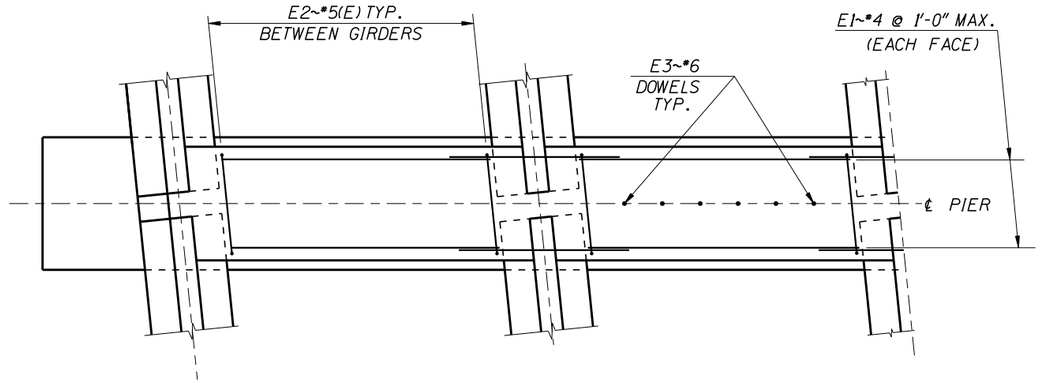

SECTION B-B (THRU PIER DIAPHRAGM PLAN)
1/2" = 1'-0"

NOTE:
NO HORIZONTAL CONSTRUCTION JOINTS ALLOWED BETWEEN TOP SLAB AND PIER DIAPHRAGM.

REVISIONS			
NO.	DATE	BY	DESCRIPTION
△			
△			
△			
△			
△			

DESIGNED
DESIGN CHECKED
DETAILED
DWG. CHECKED
CORRECTIONS

SCALES SHOWN ARE FOR 34" X 22" PRINTS ONLY

CADD FILE NO.
\prj00000\bridge\b05_3q.dgn

DRAWING DATE:
JUNE 2006

ORIGINAL SIGNED BY:

DATE SIGNED: DATE

ORIGINAL STORED AT ITD BRIDGE SECTION

IDAHO TRANSPORTATION DEPARTMENT

English

PROJECT NO.

PIER DIAPHRAGM

BRIDGE PLANS

BRIDGE LRFD MANUAL, PAGE B5.3Q

COUNTY	KEY NO.
BRIDGE DRAWING NO.	SHEET OF