



[illegible]

STIRRUPS AND TIES SHALL HAVE
A MINIMUM 1" COVER OUTSIDE OF BARS.


REINFORCEMENT DIAGRAM				
MARK	SIZE	GRADE	SKETCH	
* G1A	*4	60	12"	
* G1B	*4	60	23"	
G2	*4	60		
* G3	*4	60	1'-10"	
* G4	*4	60	2'-3"	
G5	*4	60		

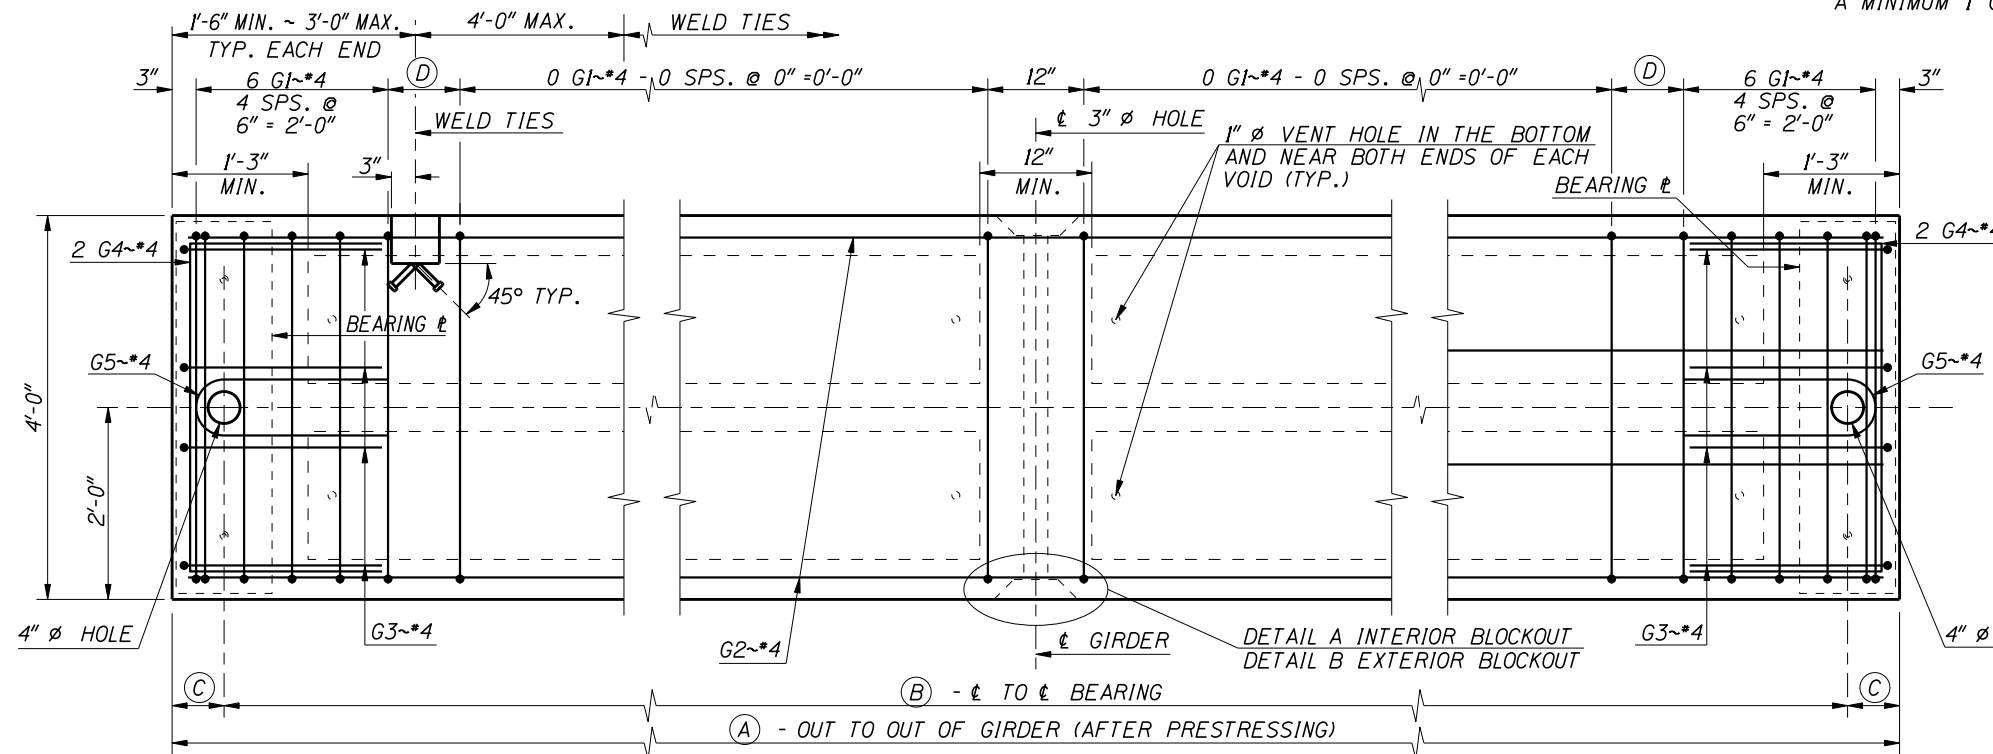


PLAN
 $I'' = I' - O''$

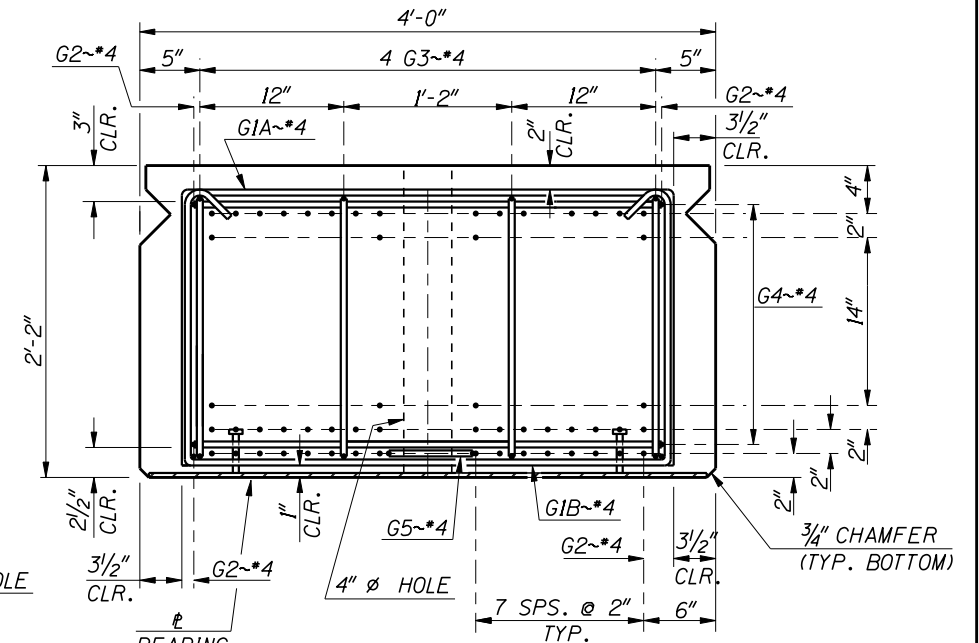

STRAND LAYOUT &
SECTION AT 1' BEARING
1 1/2" = 1'-0"

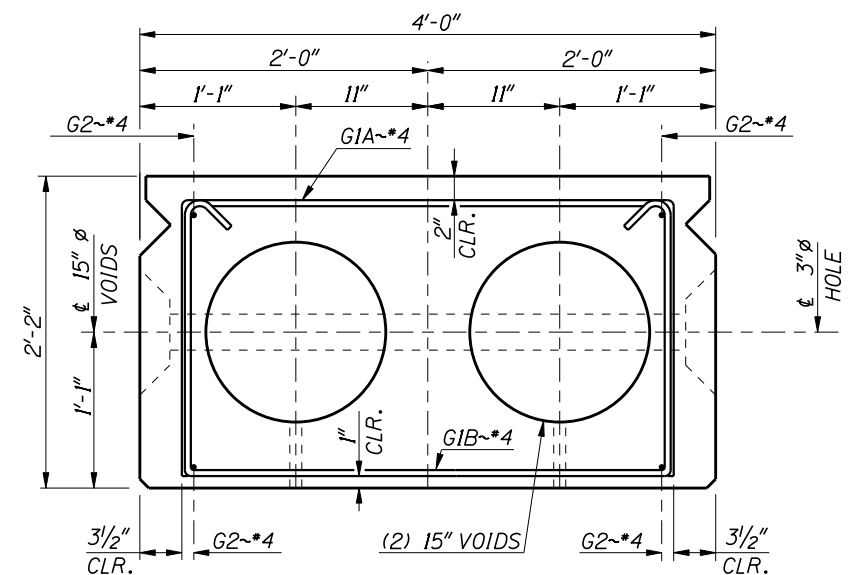

SECTION AT MID-SPAN
1 1/2" = 1'-0"

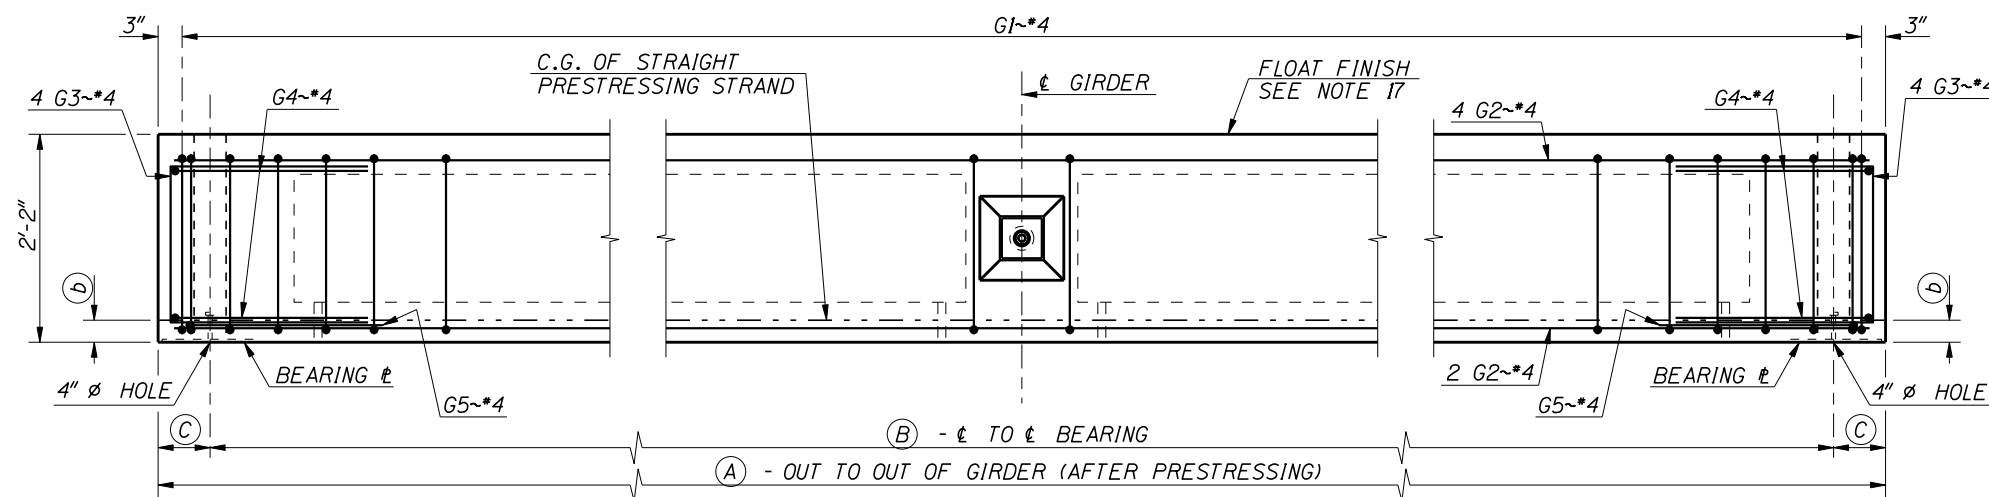

ELEVATION
 $I'' = I' - O''$

R E V I S I O N S				DESIGNED	SCALES SHOWN ARE FOR 34" X 22" PRINTS ONLY	ORIGINAL SIGNED BY:	IDAHO TRANSPORTATION DEPARTMENT		<i>English</i>	2'-2" PRESTRESSED VOIDED SLAB	BRIDGE PLANS	
NO.	DATE	BY	DESCRIPTION	DESIGN CHECKED							CADD FILE NO.	COUNTY
△						\prj00000\bridge\ b05_5f.dgn	DATE SIGNED: <u>DATE</u> INTERNAL - STORED AT: ITO - BRIDGE SECTION				BRIDGE LRFD MANUAL, PAGE B5.5F	
△				DETAILED							COUNTY	KEY NO.
△				DWG. CHECKED							BRIDGE DRAWING NO.	SHEET
△				CORRECTIONS	DRAWING DATE: JUNE 2006							OF