


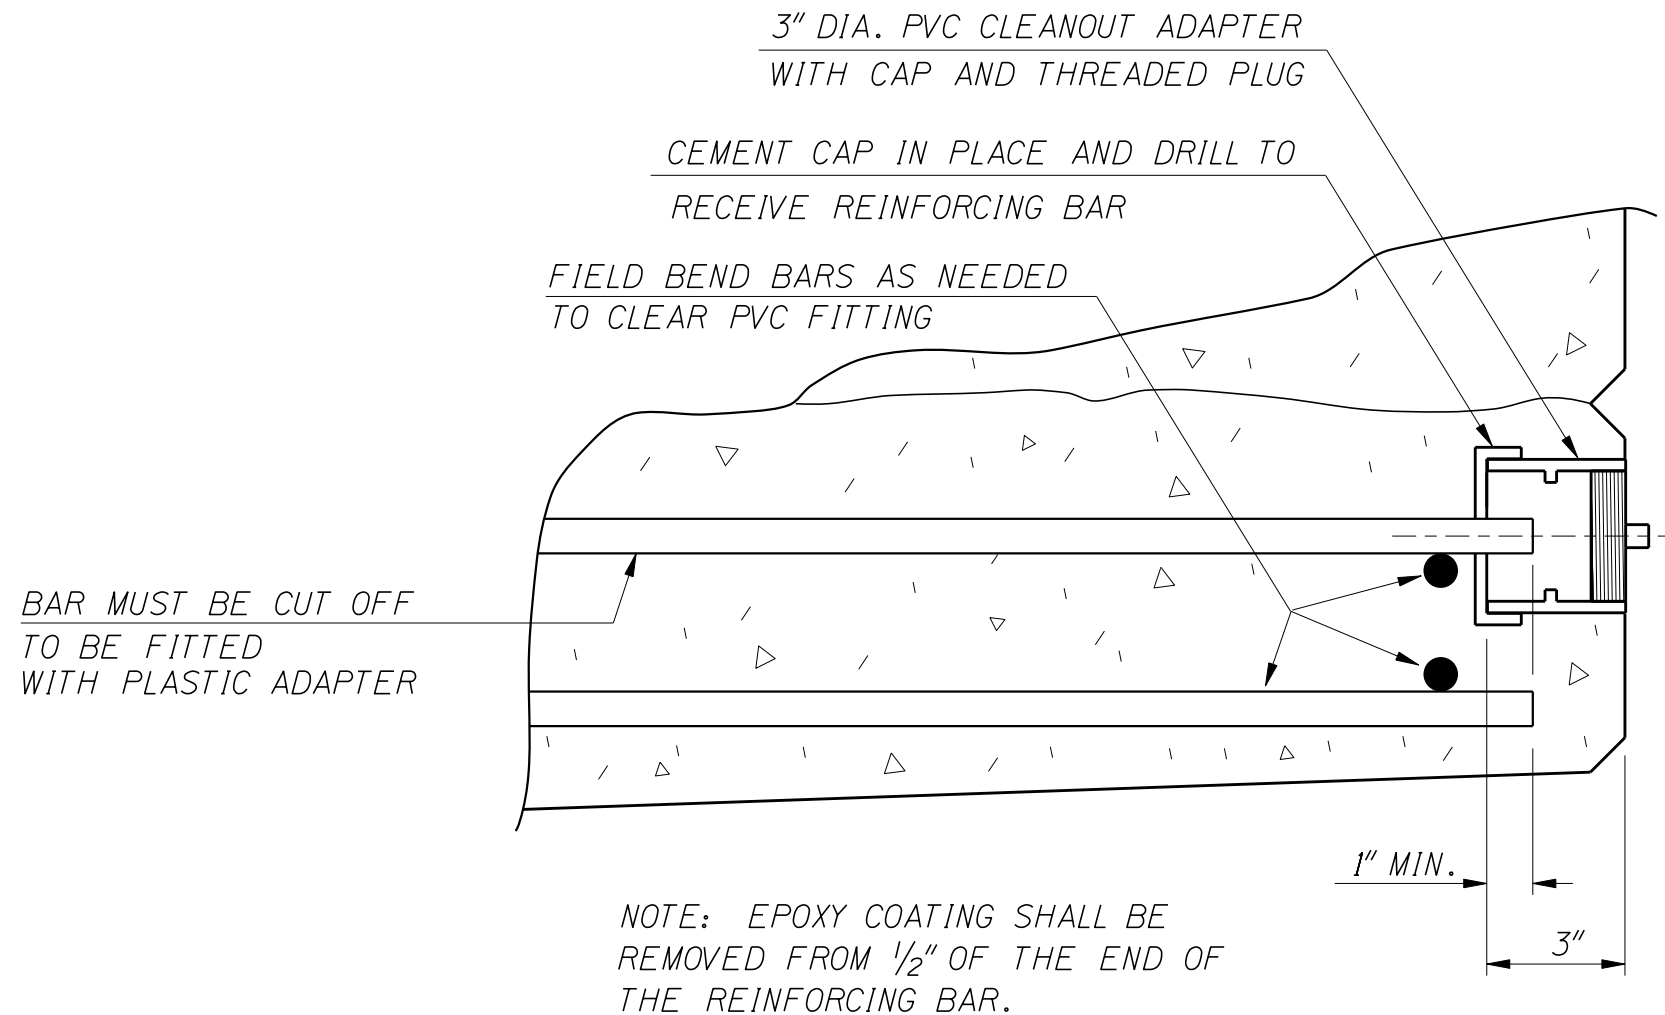

ELECTRICAL CONNECTION TO
TOP REINFORCING STEEL
N.T.S.

R E V I S I O N S				DESIGNED	SCALES SHOWN ARE FOR 34" X 22" PRINTS ONLY	ORIGINAL SIGNED BY:	IDAHO TRANSPORTATION DEPARTMENT	English	ELECTRICAL CONNECTION TO TOP REINFORCING STEEL	BRIDGE PLANS	
NO.	DATE	BY	DESCRIPTION	DESIGN CHECKED						BRIDGE LRFD MANUAL, PAGE B5.8	
△				DETAILED	CADD FILE NO.	DATE SIGNED: <u>DATE</u> ORIGINAL STORED AT: ITO-BRIDGE SECTION				COUNTY	KEY NO.
△				DWG. CHECKED	\prj00000\bridge\ b05_8.dgn					BRIDGE DRAWING NO.	SHEET
△				CORRECTIONS	DRAWING DATE:					OF	
△					JUNE 2006						