
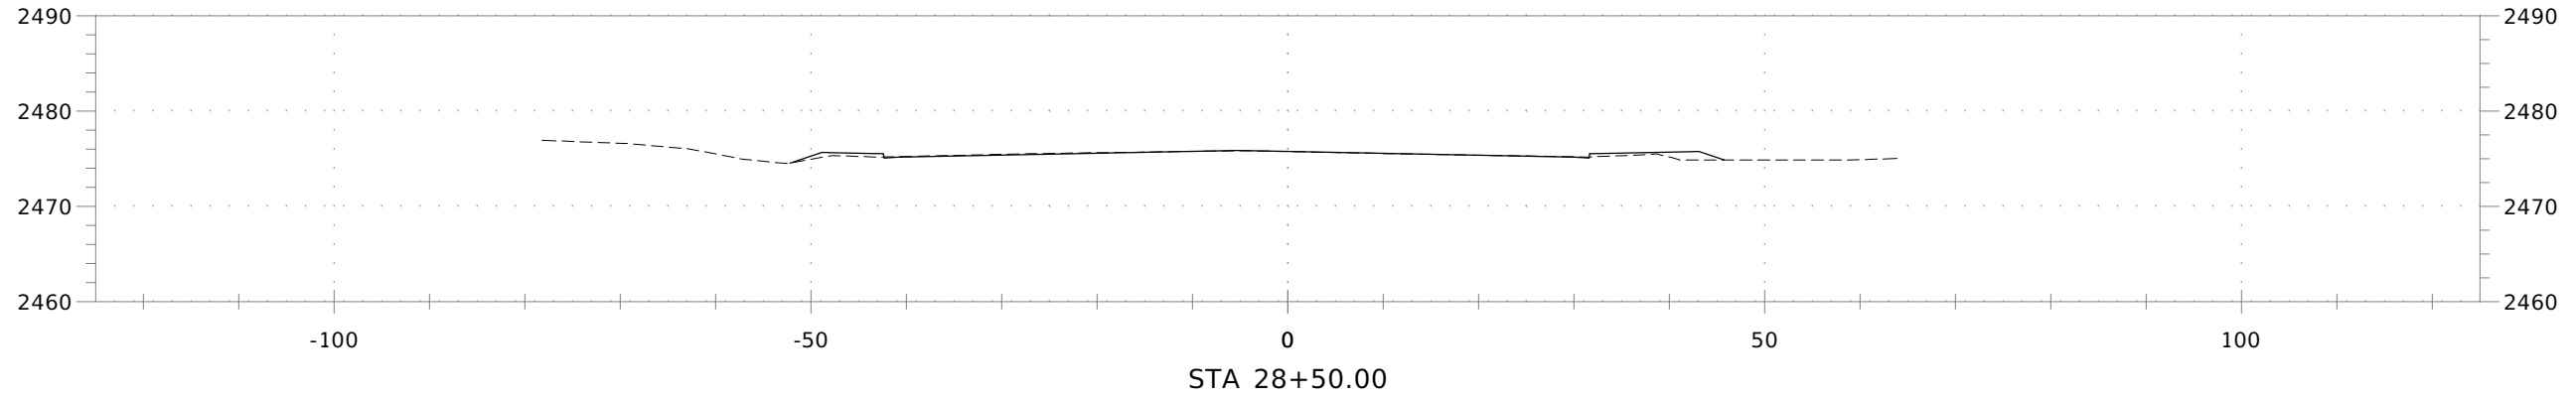
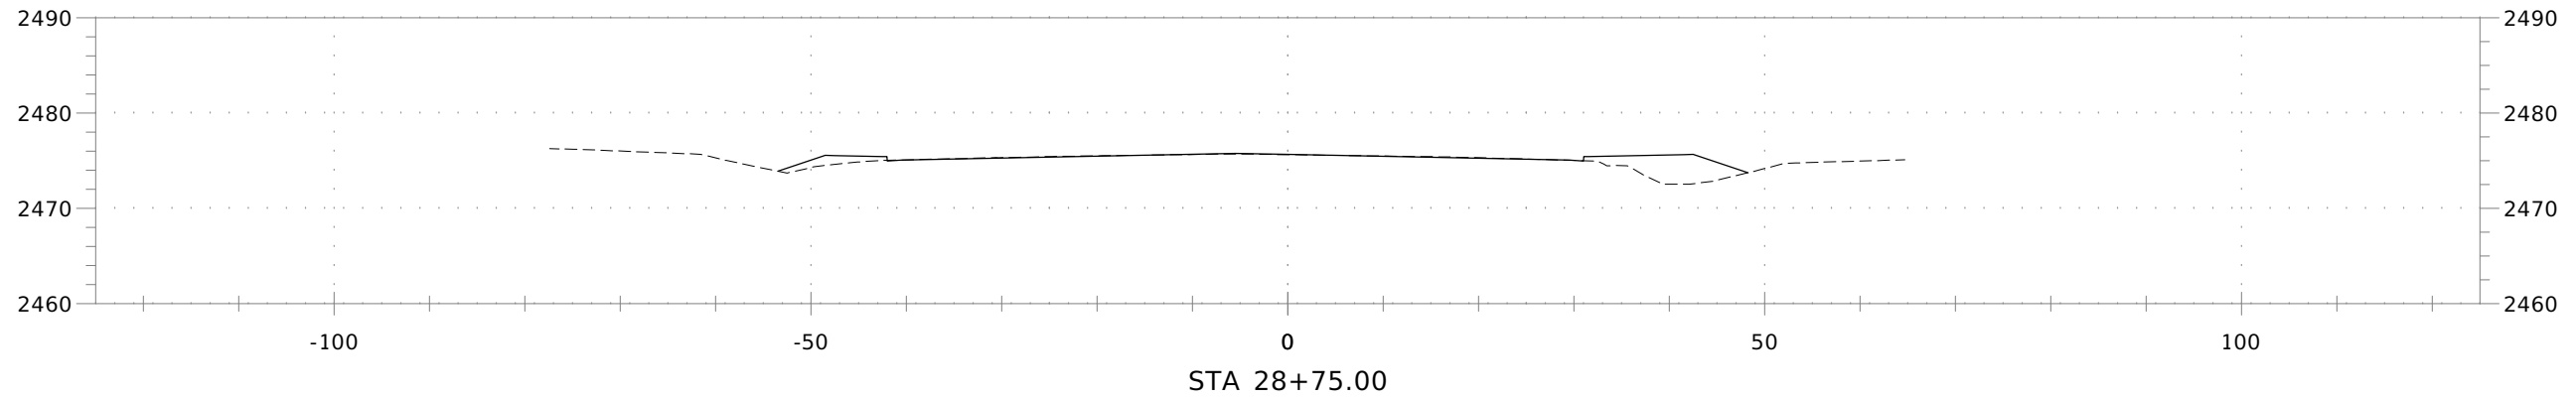
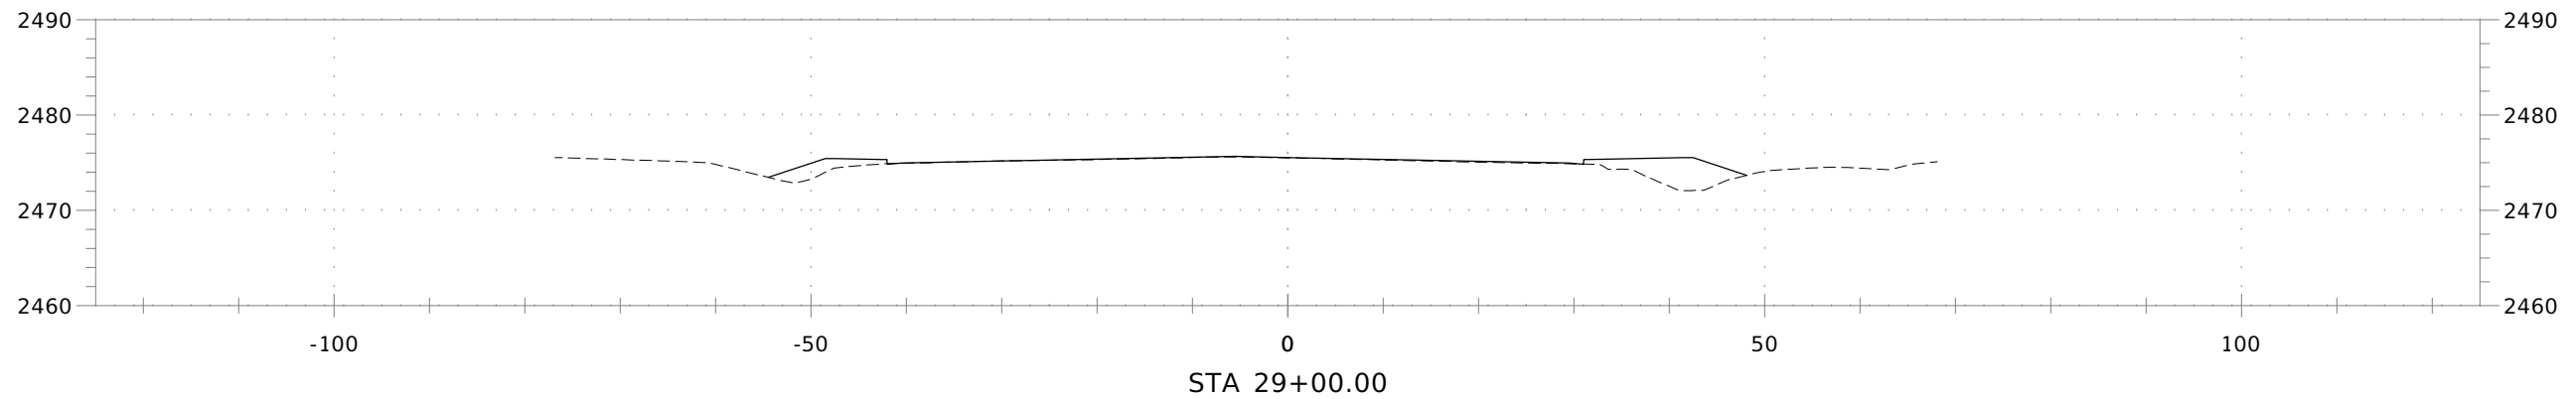






FILE: B05812042-SECT LAYOUT: SECT1 PATH: U:\Bois\Projects\Clients\5812-City of Nampa\314-5812-042 Northside Boulevard and Karcher Road Intersection Improvements\95Sves\CADD\FIGURES PLOTTED BY: HondaNeo DATE: Friday, December 12, 2025 9:40:38 AM

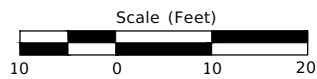

NORTHSIDE BLVD

REVISIONS				DESIGNED N. HAMDARD	SCALES SHOWN ARE FOR 11" X 17" PRINTS ONLY	<div>IDAHO TRANSPORTATION DEPARTMENT</div> <div>YOUR Safety→YOUR Mobility→YOUR Economic Opportunity</div> <div>Parametrix</div>	PROJECT NO.	CROSS SECTIONS		ENGLISH		
NO.	DATE	BY	DESCRIPTION	DESIGN CHECKED K. DODD			A023(731)	NORTHSIDE BLVD & KARCHER RD, NAMPA	COUNTY	Canyon		
				DETAILED N. HAMDARD					CADD FILE NAME B05812042-SECT	KEY NUMBER	23731	
				DRAWING CHECKED J. JONES					DRAWING DATE: DECEMBER 2025	SHEET	1	OF 31





FILE: B05812042-SECT LAYOUT: SECT2 PATH: U:\Bois\Projects\Clients\5812-City of Nampa\314-5812-042 Northside Boulevard and Karcher Road Intersection Improvements\95\svcs\CADD\FIGURES PLOTTED BY: HamdaNeo DATE: Friday, December 12, 2025 9:40:43 AM

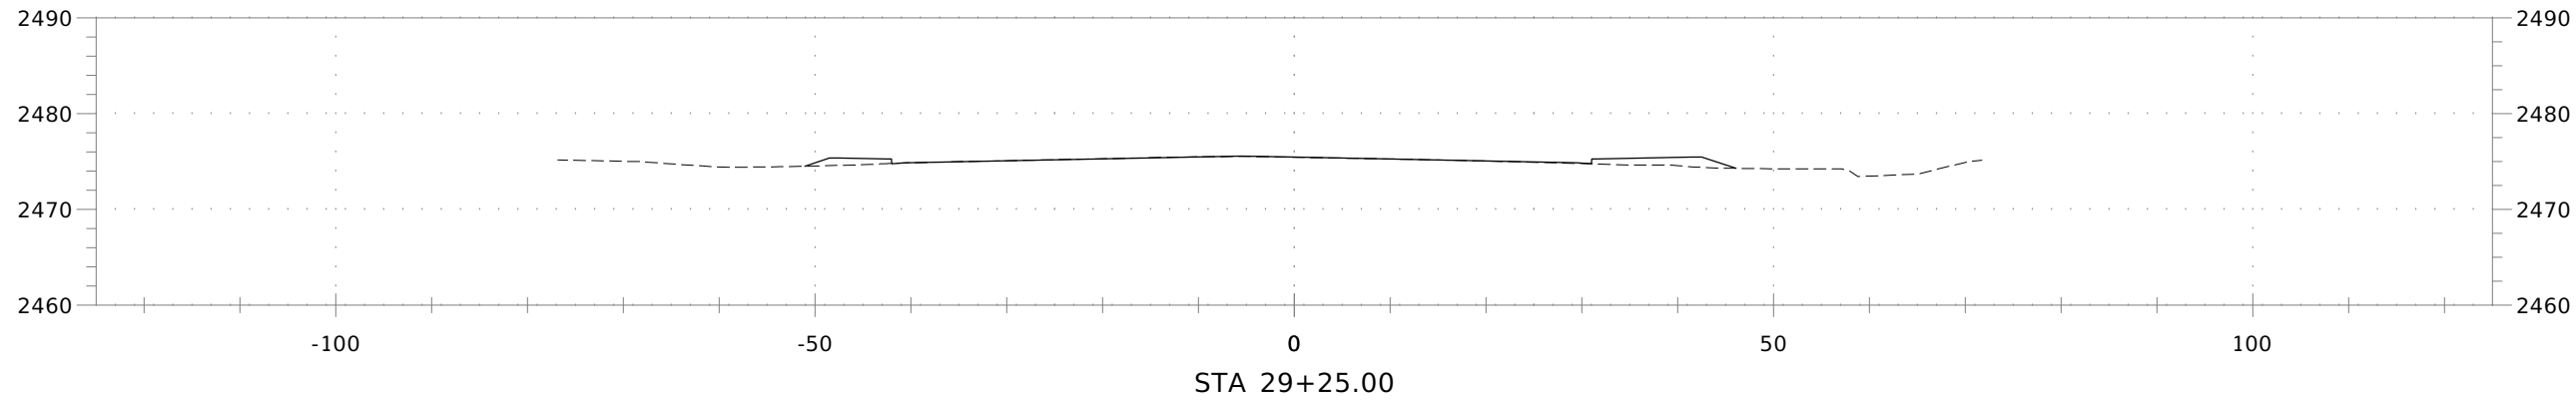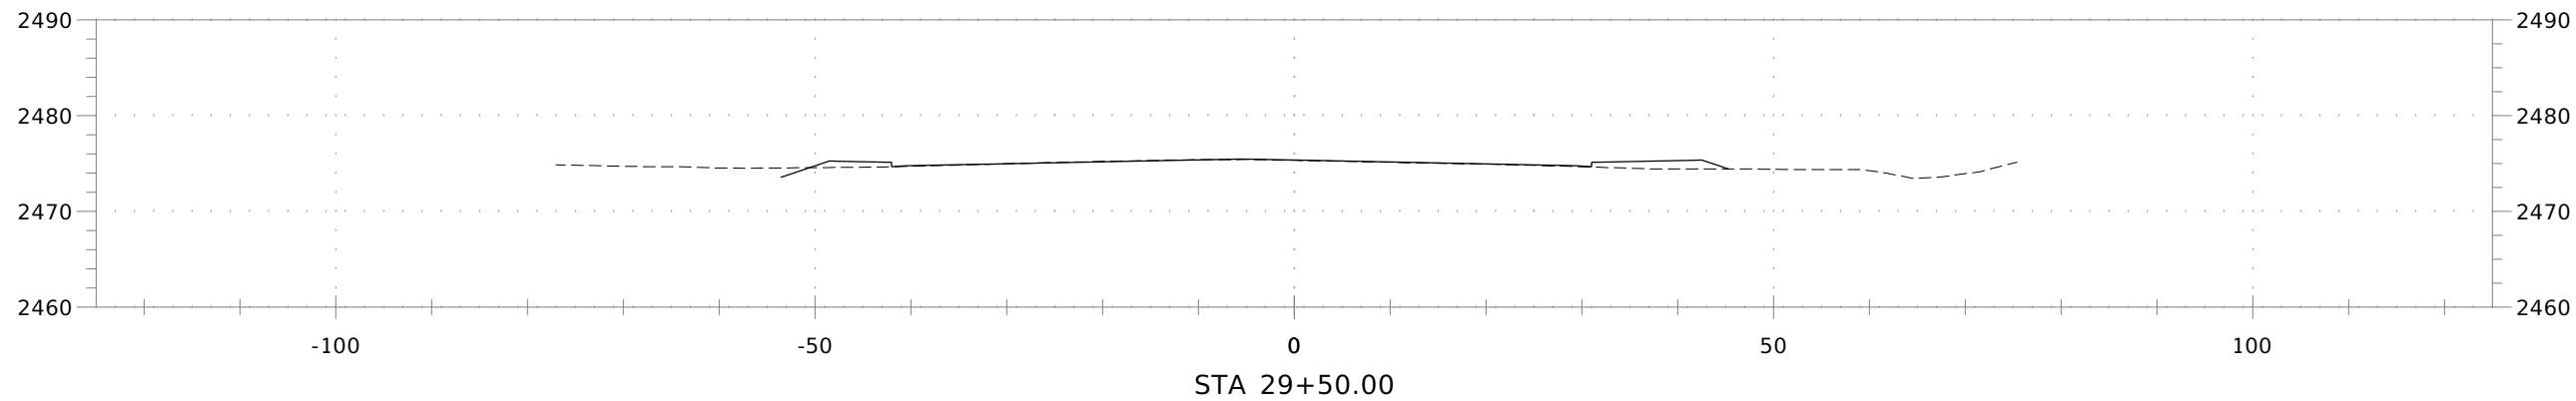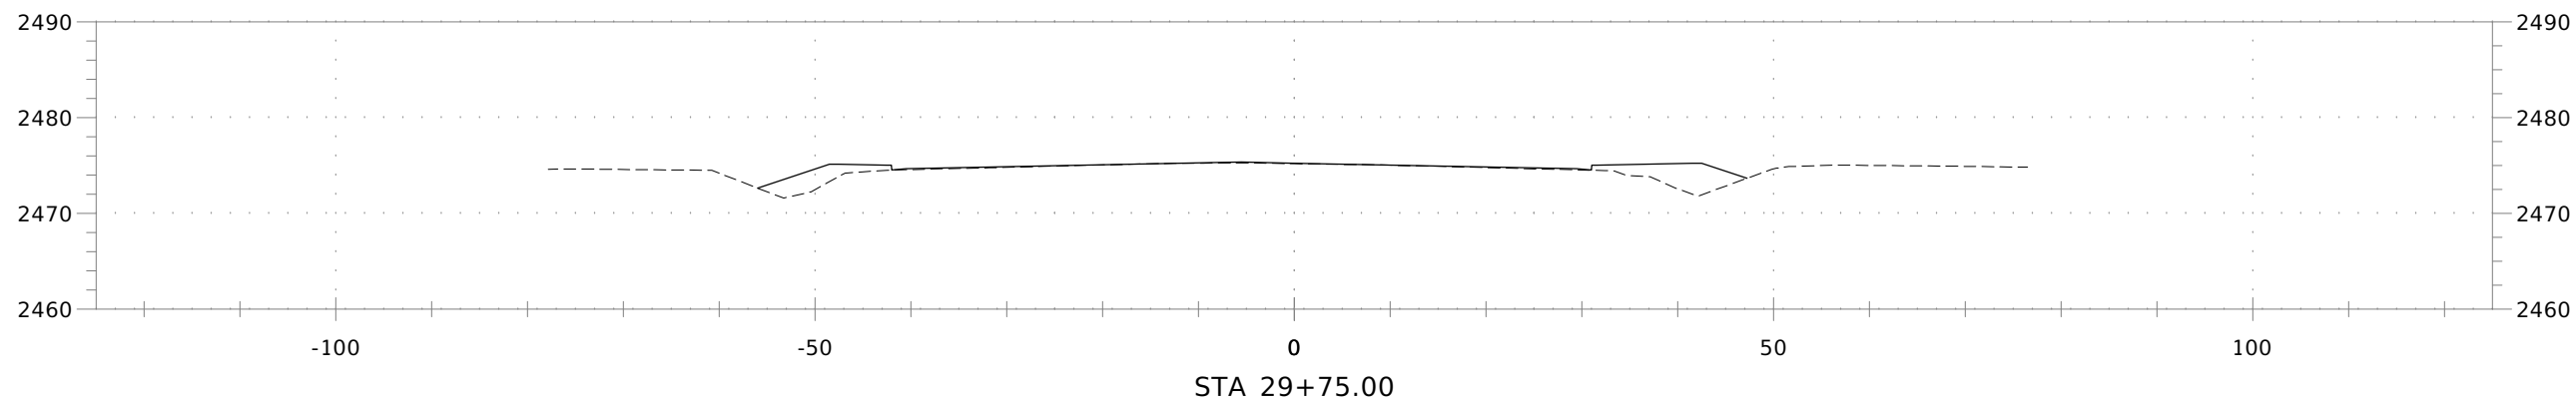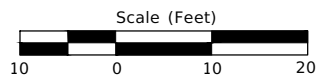

NORTHSIDE BLVD

REVISIONS				DESIGNED N. HAMDARD	SCALES SHOWN ARE FOR 11" X 17" PRINTS ONLY	<div>IDAHO TRANSPORTATION DEPARTMENT</div> <div>YOUR Safety→YOUR Mobility→YOUR Economic Opportunity</div> <div>Parametrix</div>	PROJECT NO.	CROSS SECTIONS	ENGLISH
NO.	DATE	BY	DESCRIPTION	DESIGN CHECKED K. DODD			A023(731)	NORTHSIDE BLVD & KARCHER RD, NAMPA	COUNTY Canyon
				DETAILED N. HAMDARD	CADD FILE NAME B05812042-SECT				KEY NUMBER 23731
				DRAWING CHECKED J. JONES	DRAWING DATE: DECEMBER 2025				SHEET 2 OF 31





FILE: B05812042-SECT LAYOUT: SECT3 PATH: U:\Bois\Projects\Clients\5812-City of Nampa\314-5812-042 Northside Boulevard and Karcher Road Intersection Improvements\95\sets\CADD\FIGURES PLOTTED BY: HamdaNeo DATE: Friday, December 12, 2025 9:40:48 AM

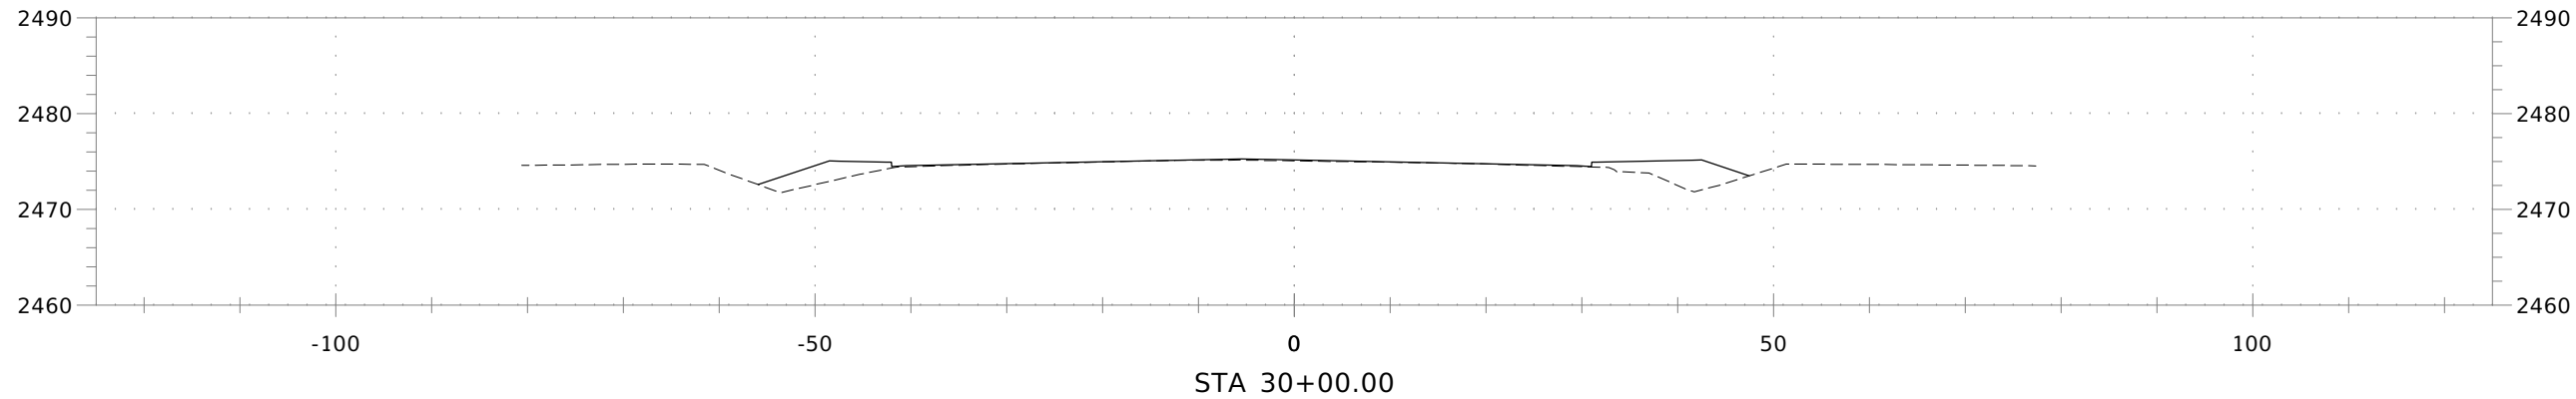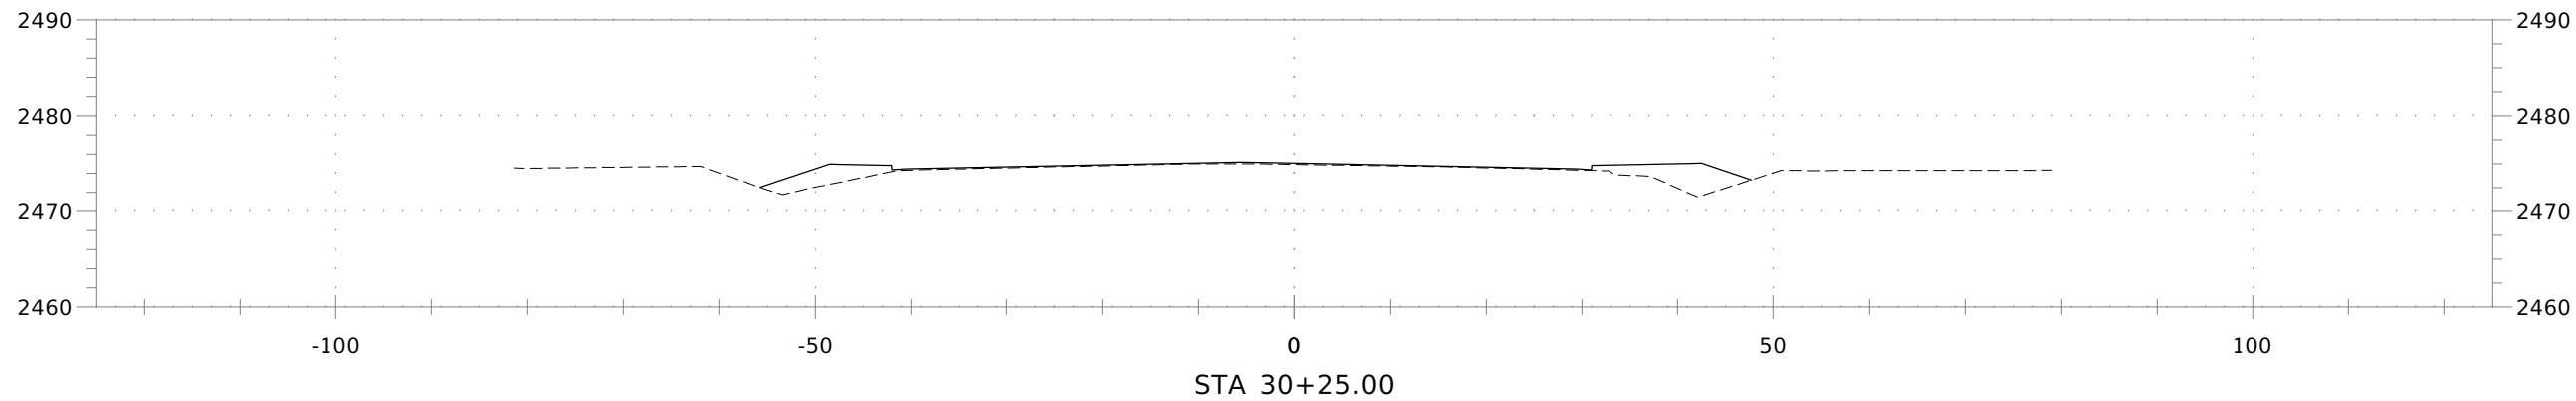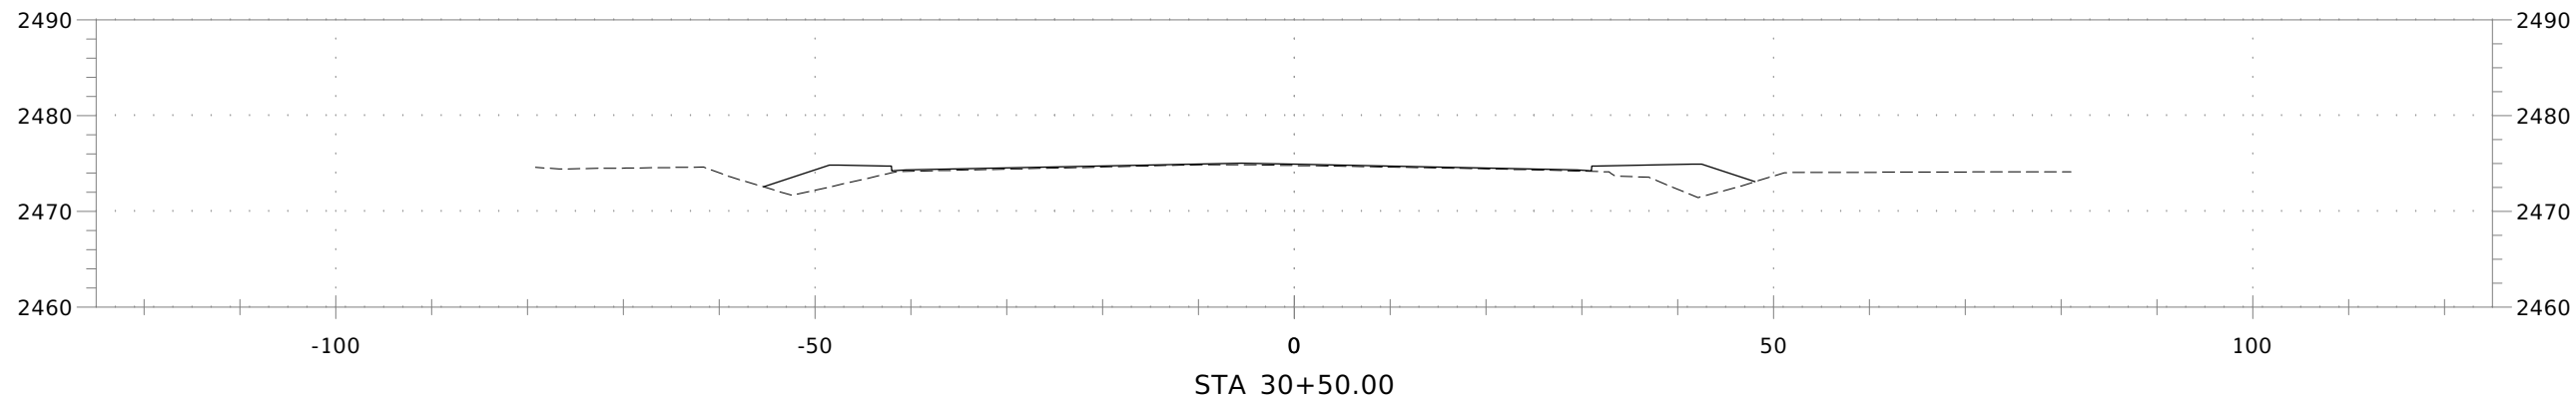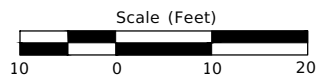

NORTHSIDE BLVD

REVISIONS				<div>DESIGNED N. HAMDARD</div> <div>DESIGN CHECKED K. DODD</div> <div>DETAILED N. HAMDARD</div> <div>DRAWING CHECKED J. JONES</div>	<div>SCALES SHOWN ARE FOR 11" X 17" PRINTS ONLY</div> <div>CADD FILE NAME B05812042-SECT</div> <div>DRAWING DATE: DECEMBER 2025</div>	<div>IDAHO TRANSPORTATION DEPARTMENT</div> <div>YOUR Safety→YOUR Mobility→YOUR Economic Opportunity</div> <div>Parametrix</div>	PROJECT NO. A023(731)	CROSS SECTIONS NORTHSIDE BLVD & KARCHER RD, NAMPA	ENGLISH	
NO.	DATE	BY	DESCRIPTION						COUNTY	Canyon
									KEY NUMBER	23731
									SHEET	3 OF 31





FILE: B05812042-SECT LAYOUT: SECT4 PATH: U:\Bois\Projects\Clients\5812-City of Nampa\314-5812-042 Northside Boulevard and Karcher Road Intersection Improvements\955vcs\CADD\FIGURES PLOTTED BY: HamdaNeo DATE: Friday, December 12, 2025 9:40:53 AM

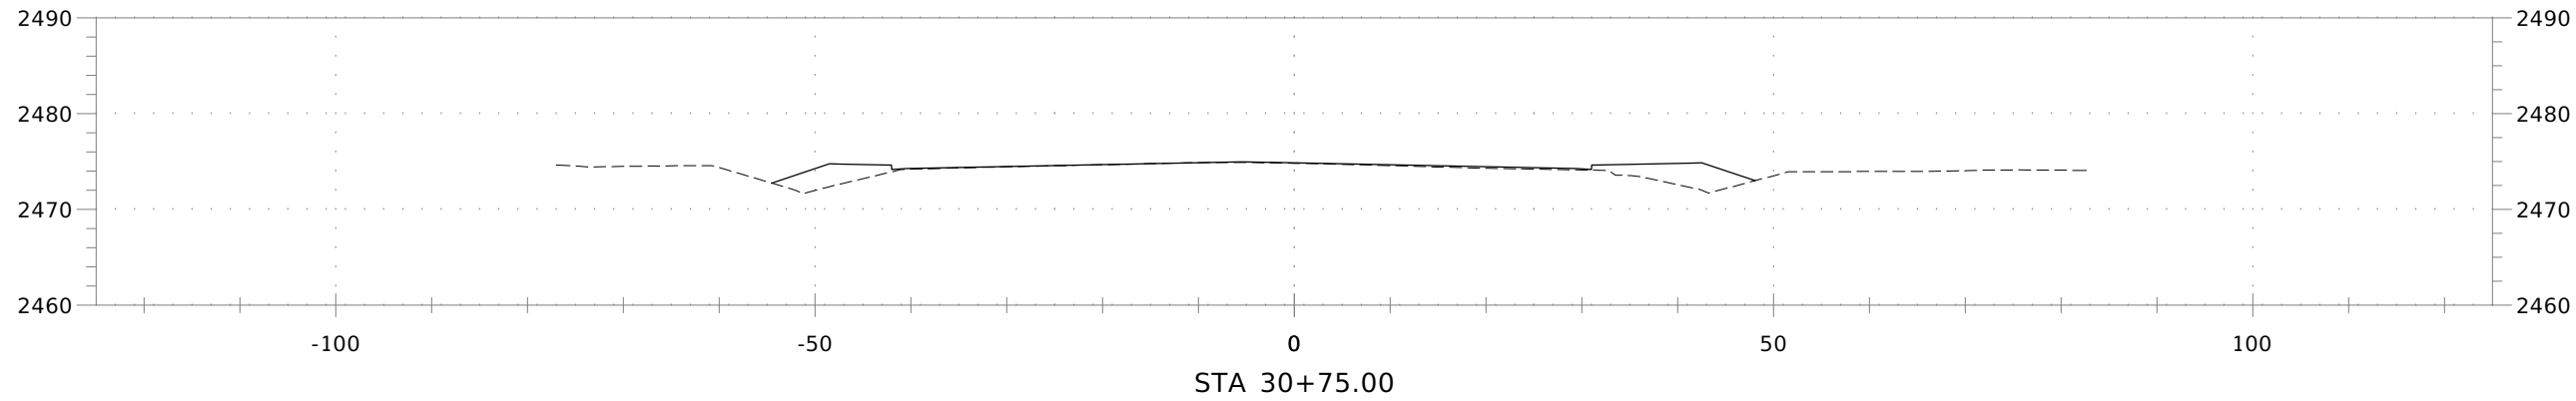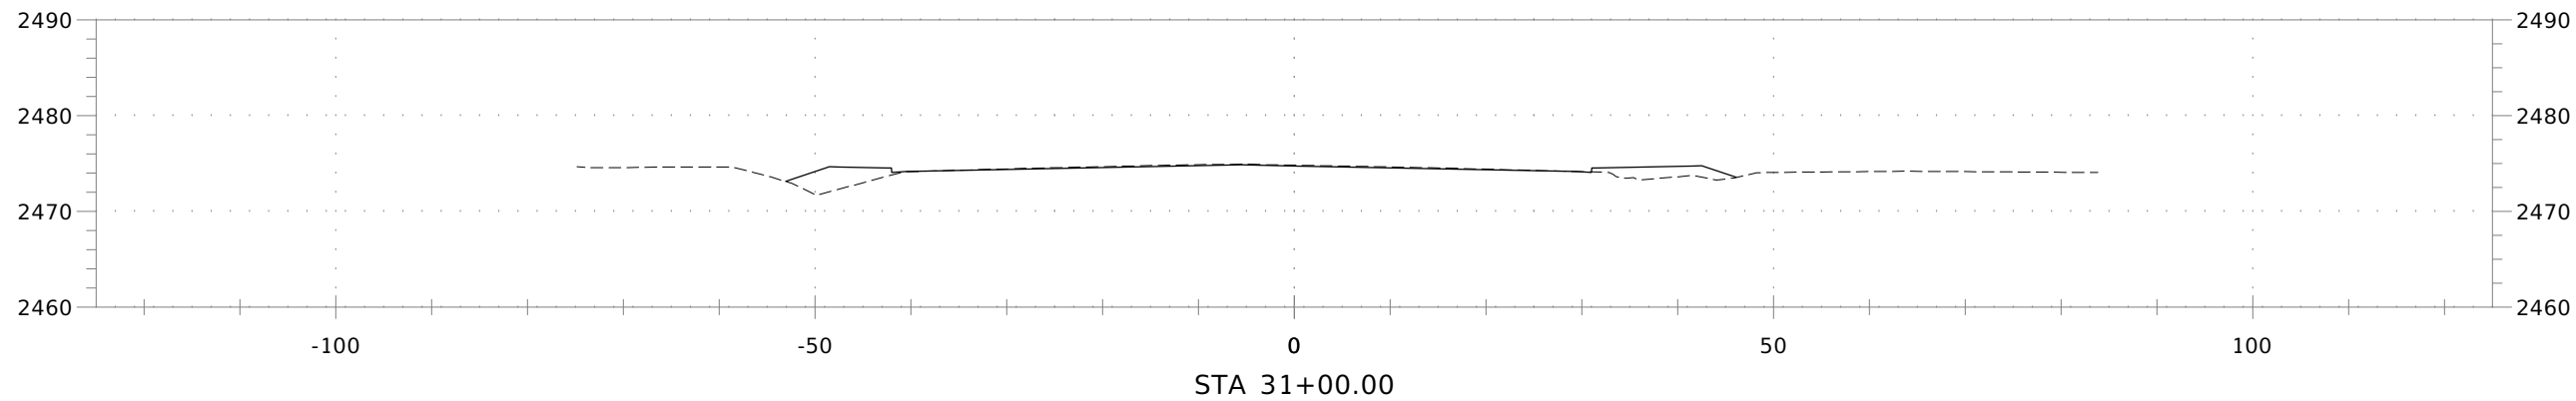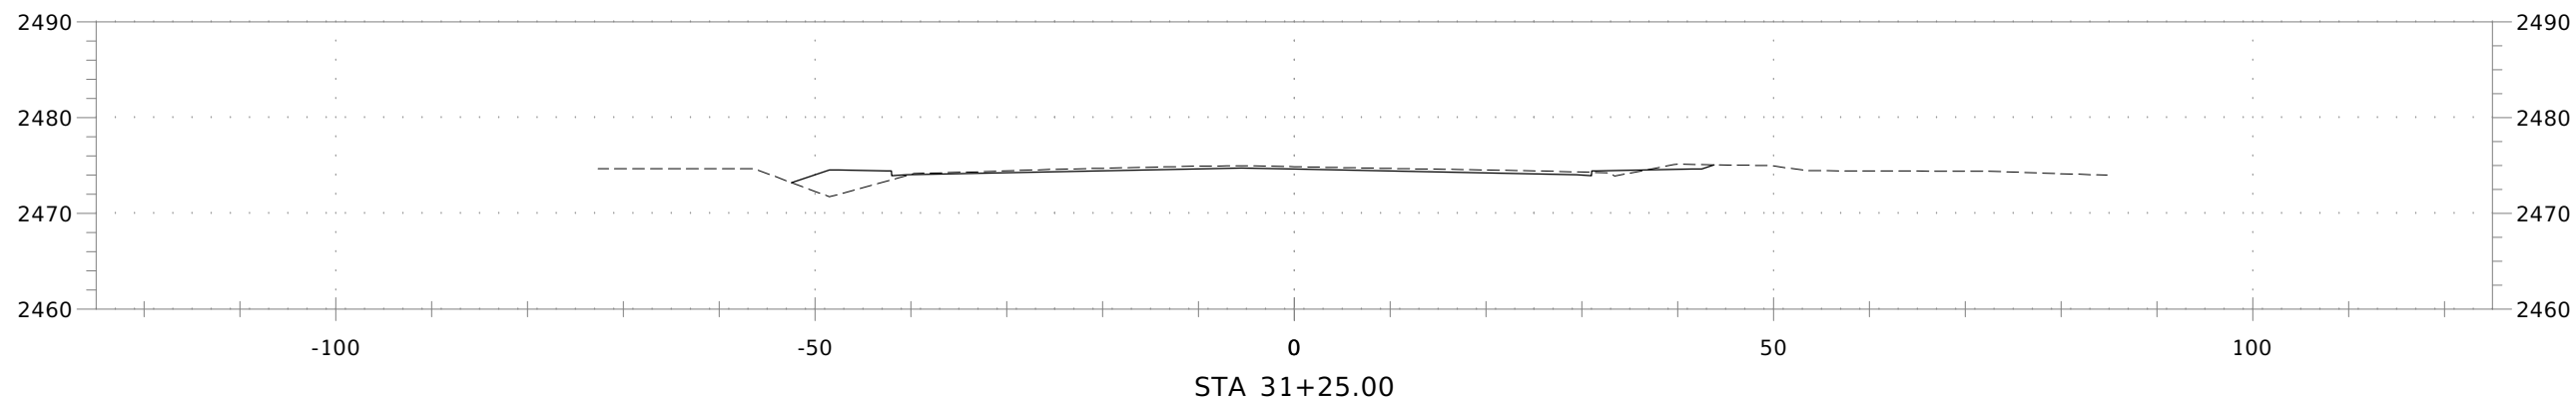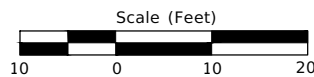

NORTHSIDE BLVD

REVISIONS				DESIGNED N. HAMDARD	SCALES SHOWN ARE FOR 11" X 17" PRINTS ONLY	<div>IDAHO TRANSPORTATION DEPARTMENT</div> <div>YOUR Safety→YOUR Mobility→YOUR Economic Opportunity</div> <div>Parametrix</div>	PROJECT NO.	CROSS SECTIONS	ENGLISH
NO.	DATE	BY	DESCRIPTION	DESIGN CHECKED K. DODD			A023(731)	NORTHSIDE BLVD & KARCHER RD, NAMPA	COUNTY Canyon
				DETAILED N. HAMDARD	CADD FILE NAME B05812042-SECT				KEY NUMBER 23731
				DRAWING CHECKED J. JONES	DRAWING DATE: DECEMBER 2025				SHEET 4 OF 31





FILE: B05812042-SECT LAYOUT: SECT5 PATH: U:\Bois\Projects\Clients\5812-City of Nampa\314-5812-042 Northside Boulevard and Karcher Road Intersection Improvements\95\svcs\CADD\FIGURES PLOTTED BY: HamdaNeo DATE: Friday, December 12, 2025 9:40:58 AM

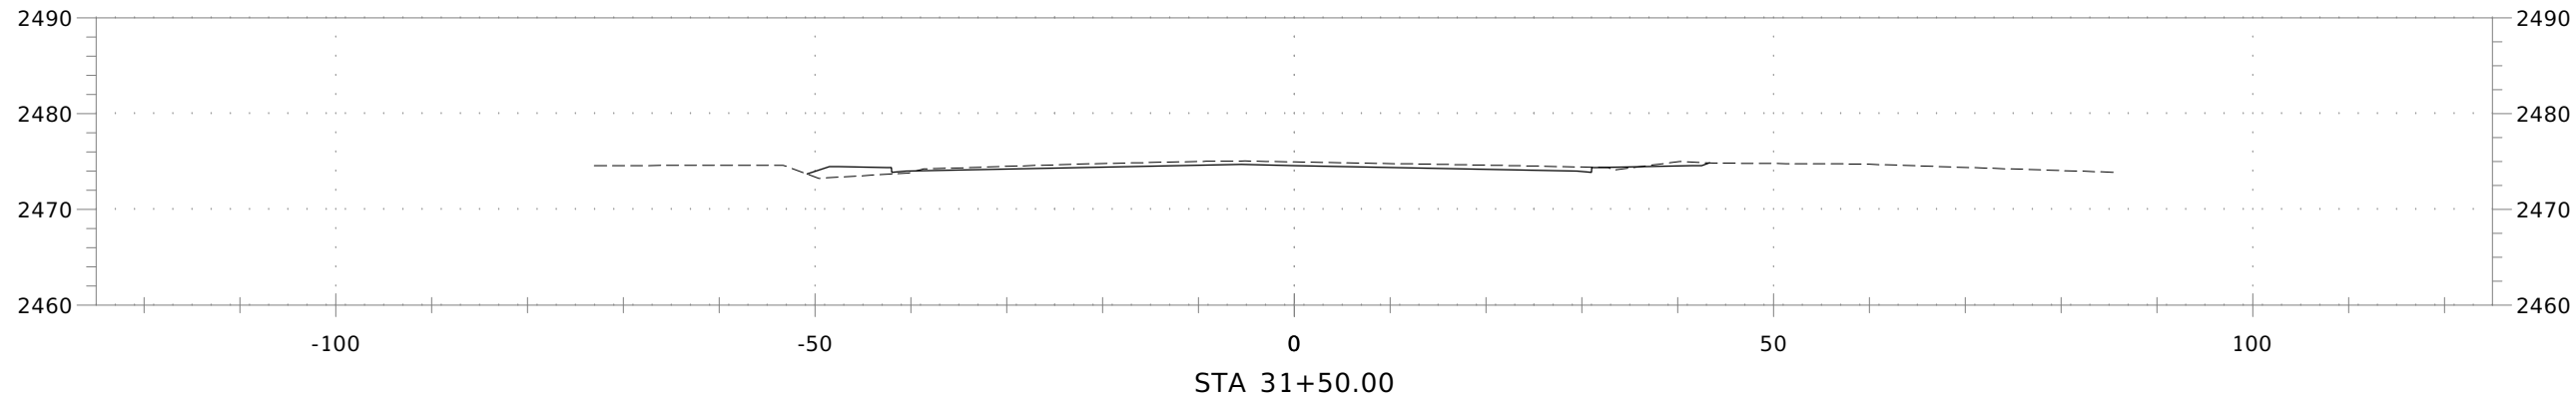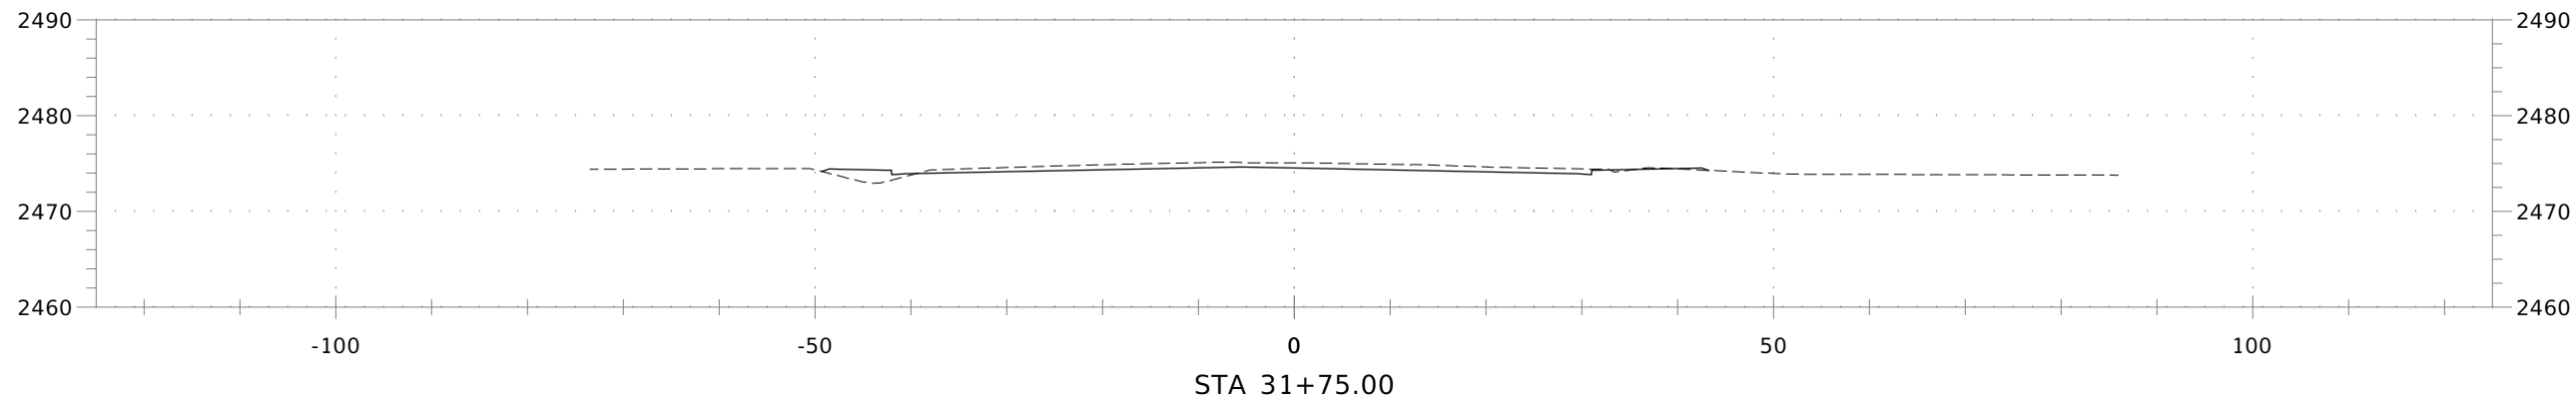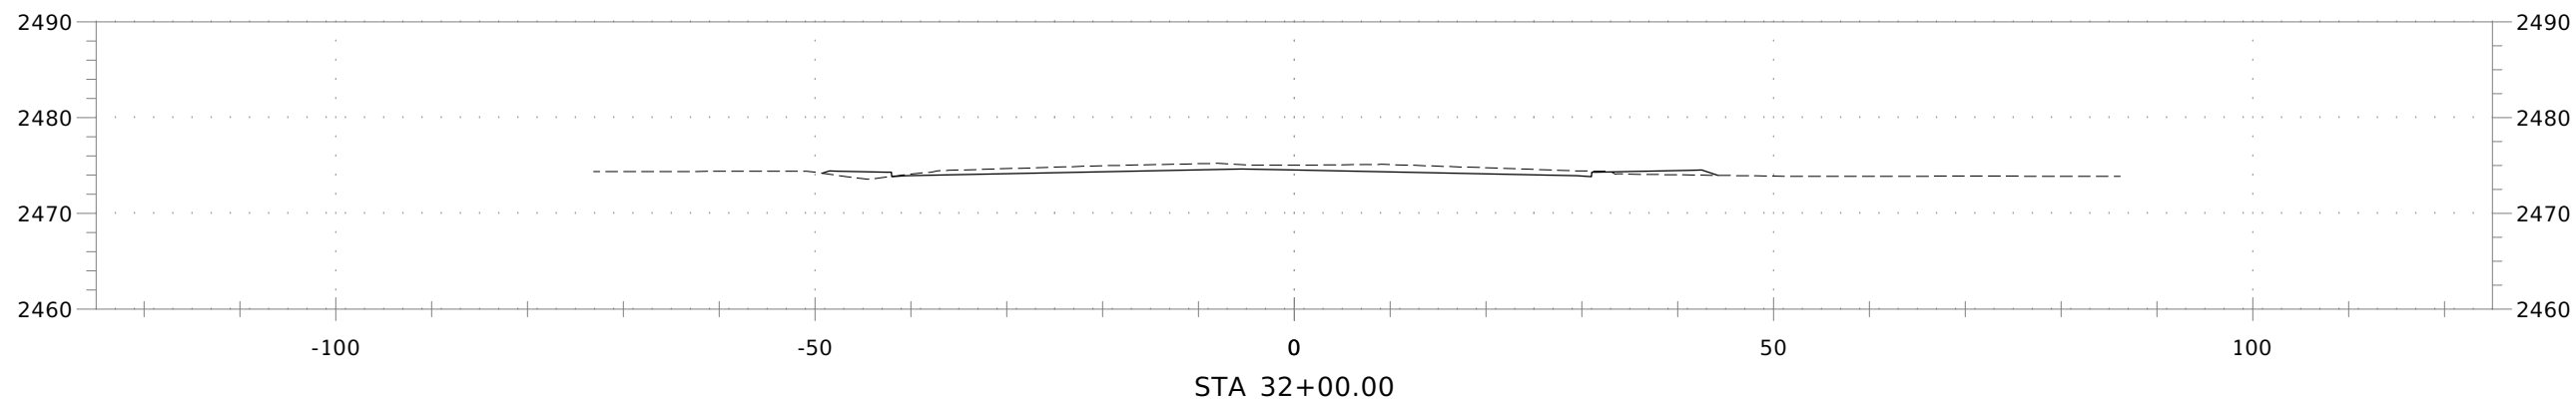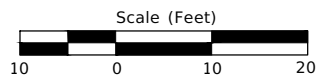

NORTHSIDE BLVD

REVISIONS				<div>DESIGNED N. HAMDARD</div> <div>DESIGN CHECKED K. DODD</div> <div>DETAILED N. HAMDARD</div> <div>DRAWING CHECKED J. JONES</div>	<div>SCALES SHOWN ARE FOR 11" X 17" PRINTS ONLY</div> <div>CADD FILE NAME B05812042-SECT</div> <div>DRAWING DATE: DECEMBER 2025</div>	<div>IDAHO TRANSPORTATION DEPARTMENT</div> <div>YOUR Safety→YOUR Mobility→YOUR Economic Opportunity</div> <div>Parametrix</div>	PROJECT NO. A023(731)	CROSS SECTIONS NORTHSIDE BLVD & KARCHER RD, NAMPA	ENGLISH	
NO.	DATE	BY	DESCRIPTION						COUNTY	Canyon
									KEY NUMBER	23731
									SHEET	5 OF 31





FILE: B05812042-SECT LAYOUT: SECT6 PATH: U:\Bois\Projects\Clients\5812-City of Nampa\314-5812-042 Northside Boulevard and Karcher Road Intersection Improvements\95\svcs\CADD\FIGURES PLOTTED BY: HamdaNeo DATE: Friday, December 12, 2025 9:41:03 AM

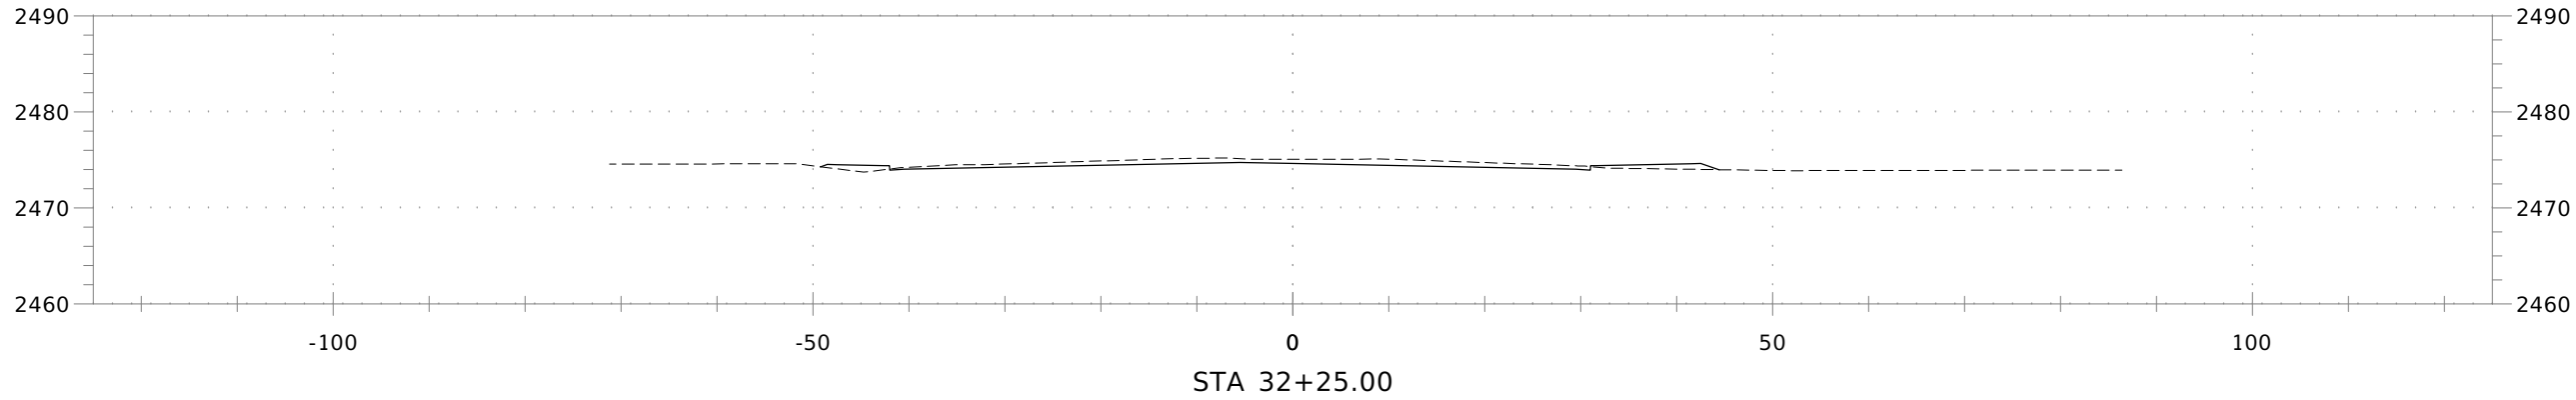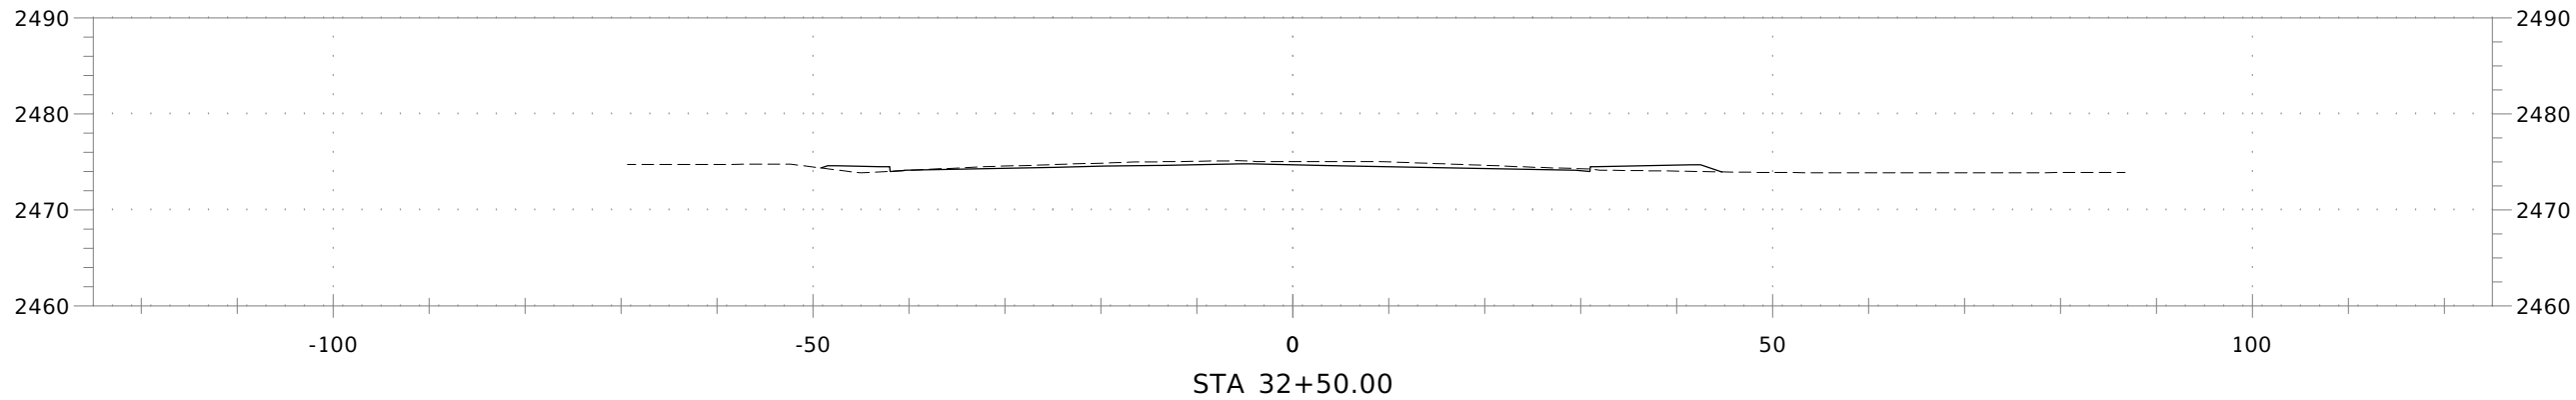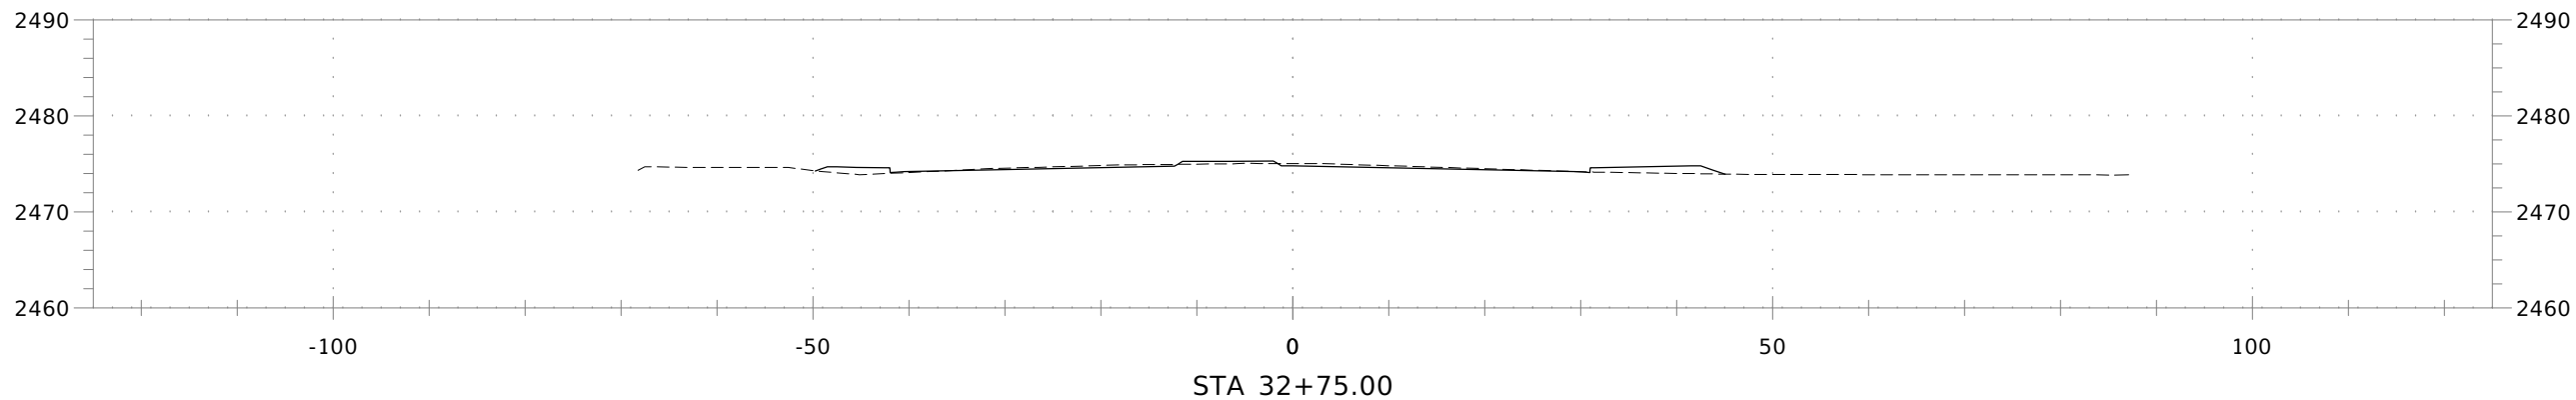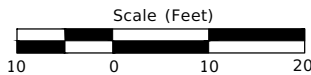

NORTHSIDE BLVD




REVISIONS				DESIGNED N. HAMDARD	SCALES SHOWN ARE FOR 11" X 17" PRINTS ONLY	IDAHO TRANSPORTATION DEPARTMENT <small>YOUR Safety→YOUR Mobility→YOUR Economic Opportunity</small>	PROJECT NO. A023(731)	CROSS SECTIONS NORTHSIDE BLVD & KARCHER RD, NAMPA	<i>ENGLISH</i>	
NO.	DATE	BY	DESCRIPTION						COUNTY	Canyon
				DESIGN CHECKED K. DODD	CADD FILE NAME B05812042-SECT				KEY NUMBER	23731
				DETAILED N. HAMDARD					SHEET	6 OF 31
				DRAWING CHECKED J. JONES	DRAWING DATE: DECEMBER 2025	Parametrix				

FILE: B05812042-SECT LAYOUT: SECT7 PATH: U:\Bois\Projects\Clients\5812-City of Nampa\314-5812-042 Northside Boulevard and Karcher Road Intersection Improvements\95\Draws\CADD\FIGURES PLOTTED BY: HamdaNeo DATE: Friday, December 12, 2025 9:41:08 AM

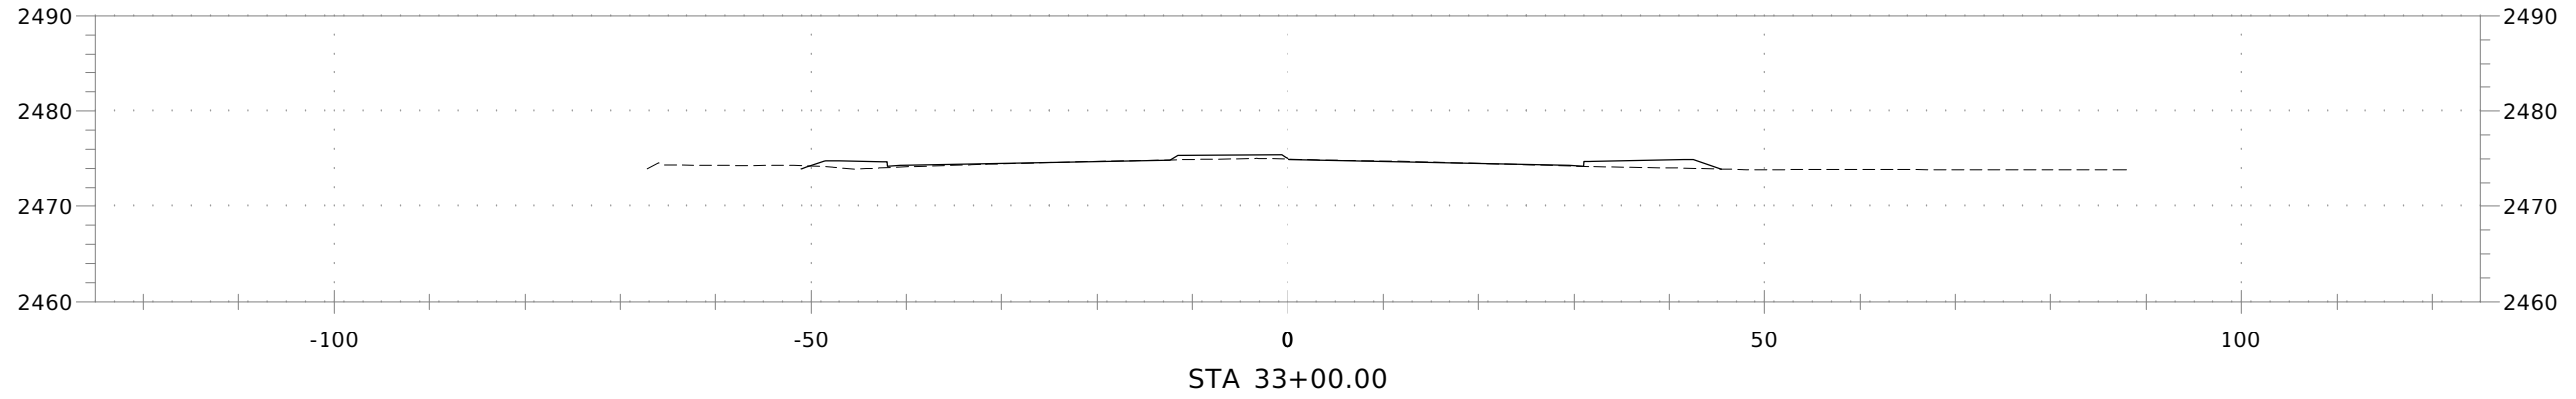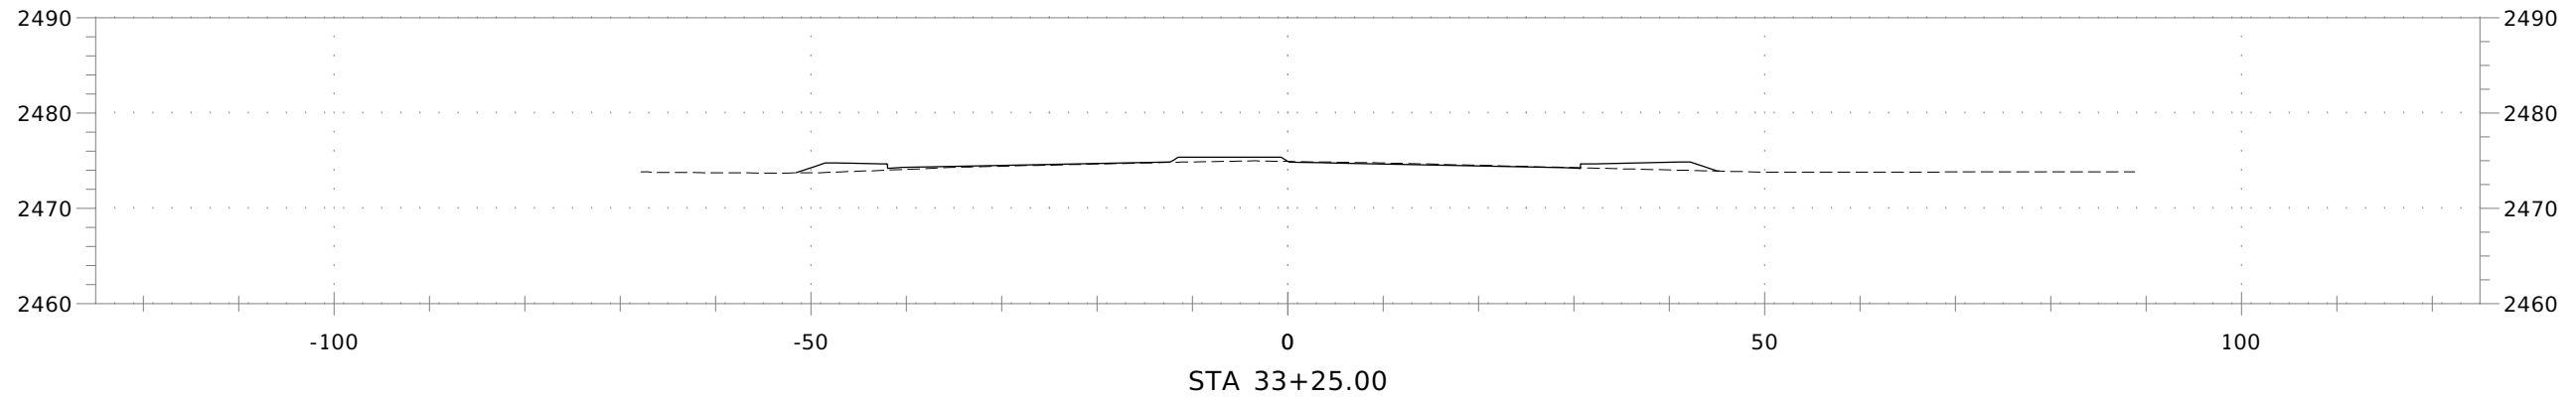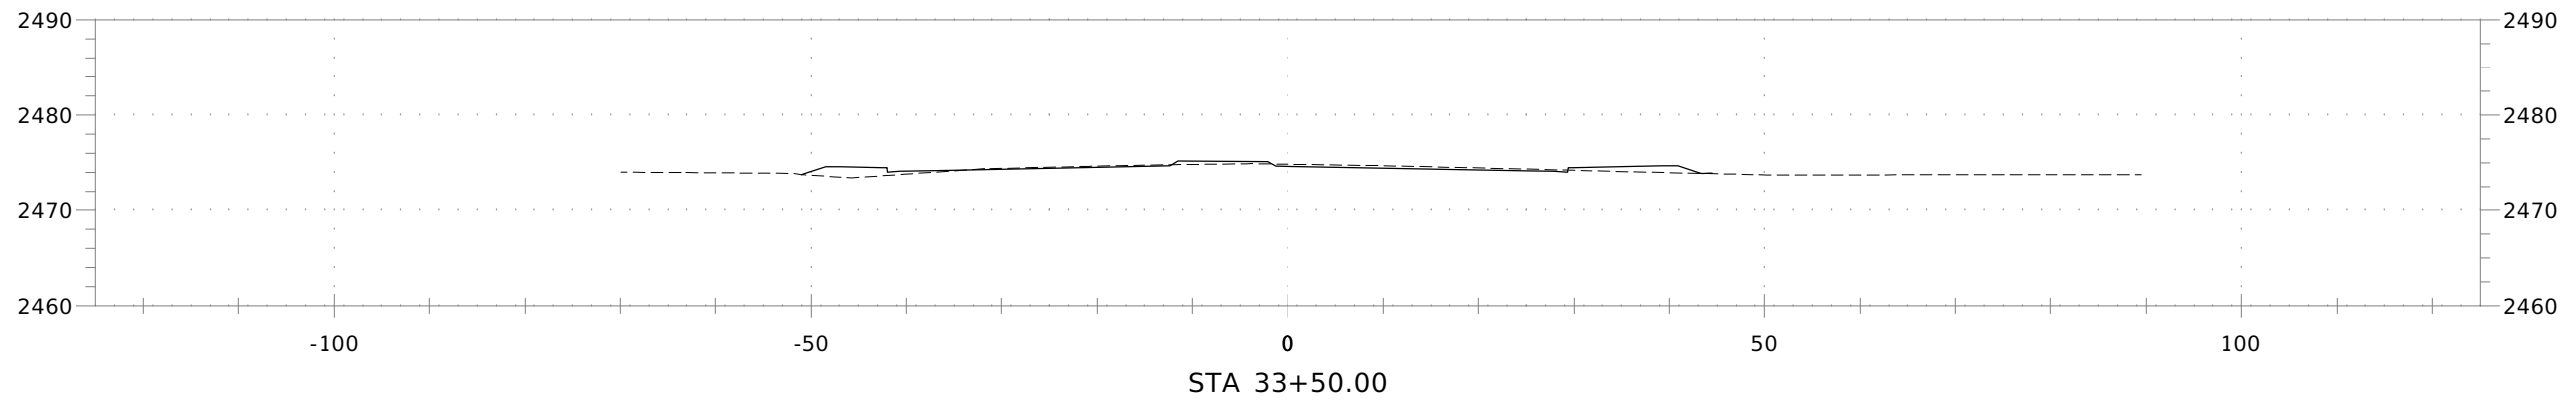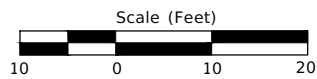


NORTHSIDE BLVD

REVISIONS				<div>DESIGNED N. HAMDARD</div> <div>DESIGN CHECKED K. DODD</div> <div>DETAILED N. HAMDARD</div> <div>DRAWING CHECKED J. JONES</div>	<div>SCALES SHOWN ARE FOR 11" X 17" PRINTS ONLY</div> <div>CADD FILE NAME B05812042-SECT</div> <div>DRAWING DATE: DECEMBER 2025</div>	<div>IDAHO TRANSPORTATION DEPARTMENT</div> <div>YOUR Safety→YOUR Mobility→YOUR Economic Opportunity</div> <div>Parametrix</div>	PROJECT NO. A023(731)	CROSS SECTIONS NORTHSIDE BLVD & KARCHER RD, NAMPA	ENGLISH	
NO.	DATE	BY	DESCRIPTION						COUNTY	Canyon
									KEY NUMBER	23731
									SHEET	7 OF 31


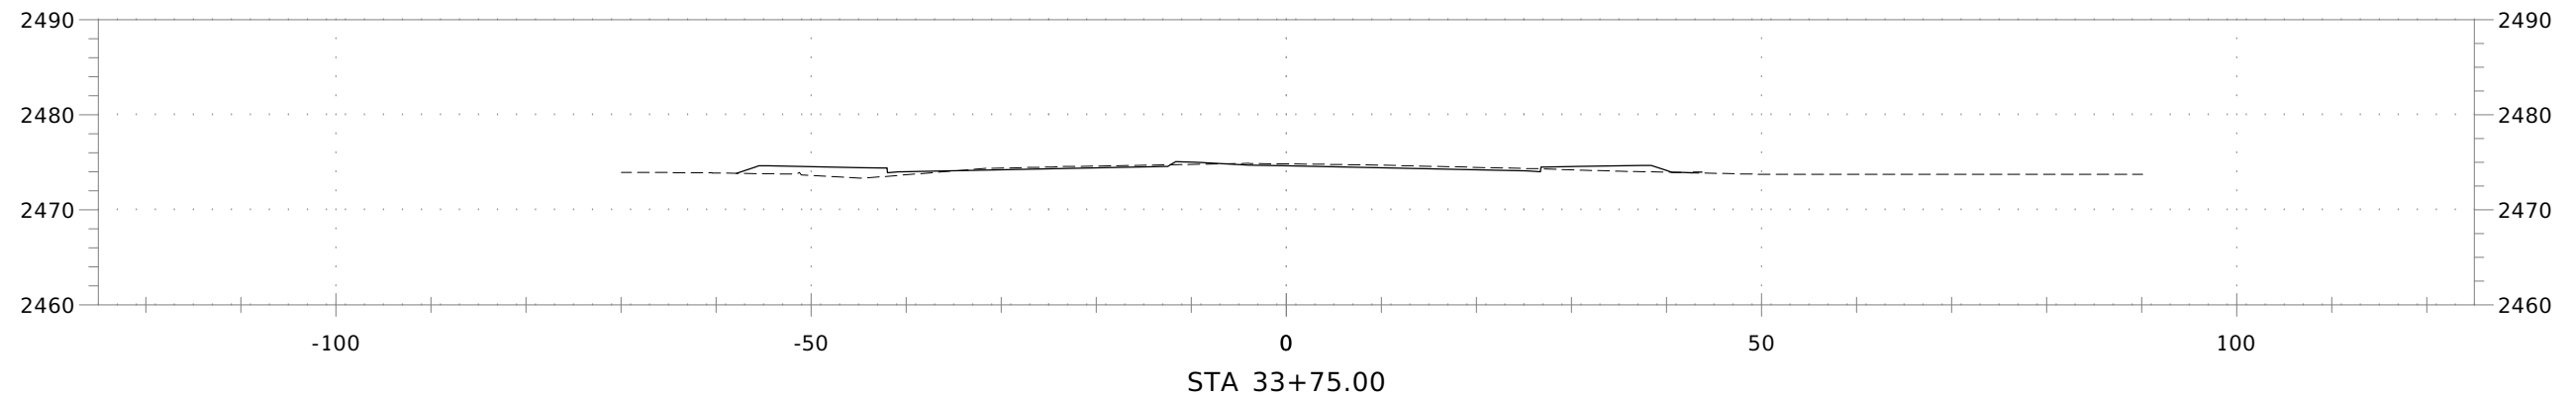
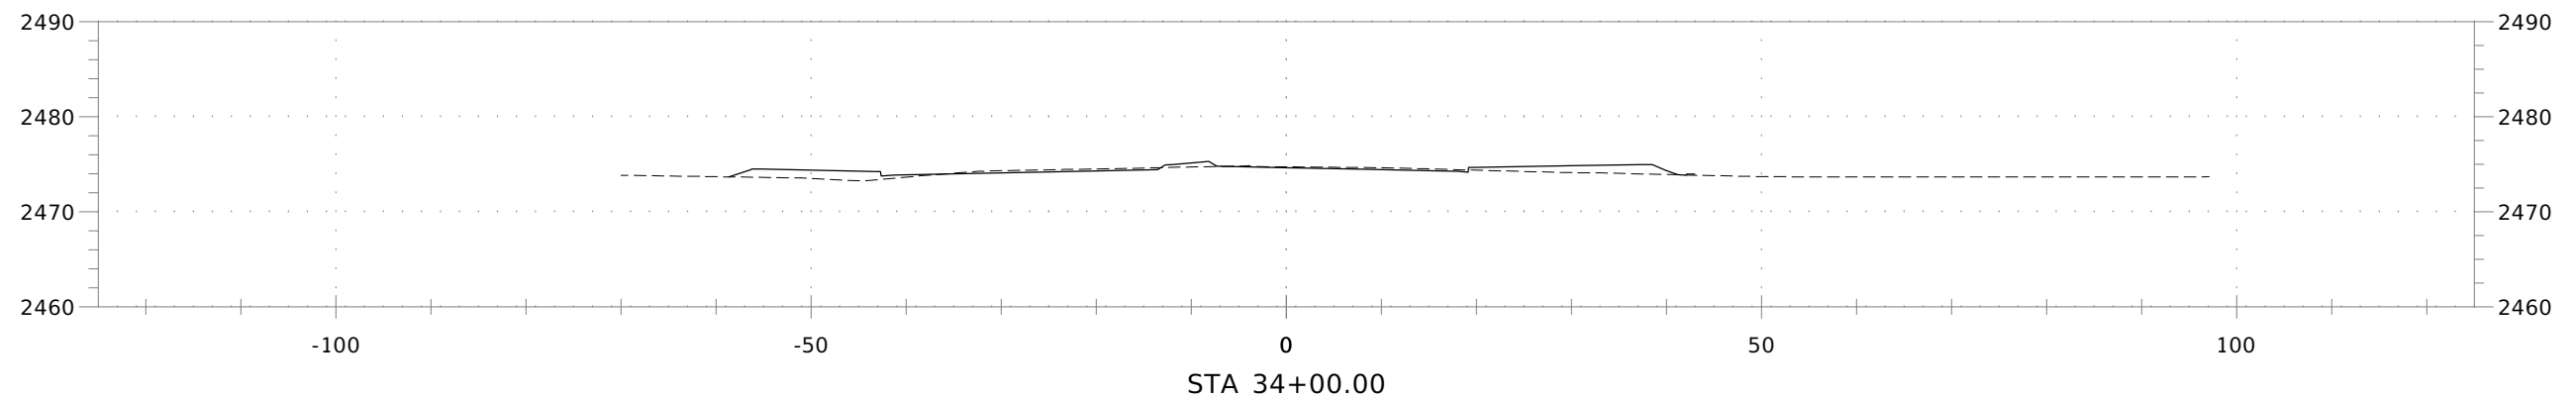
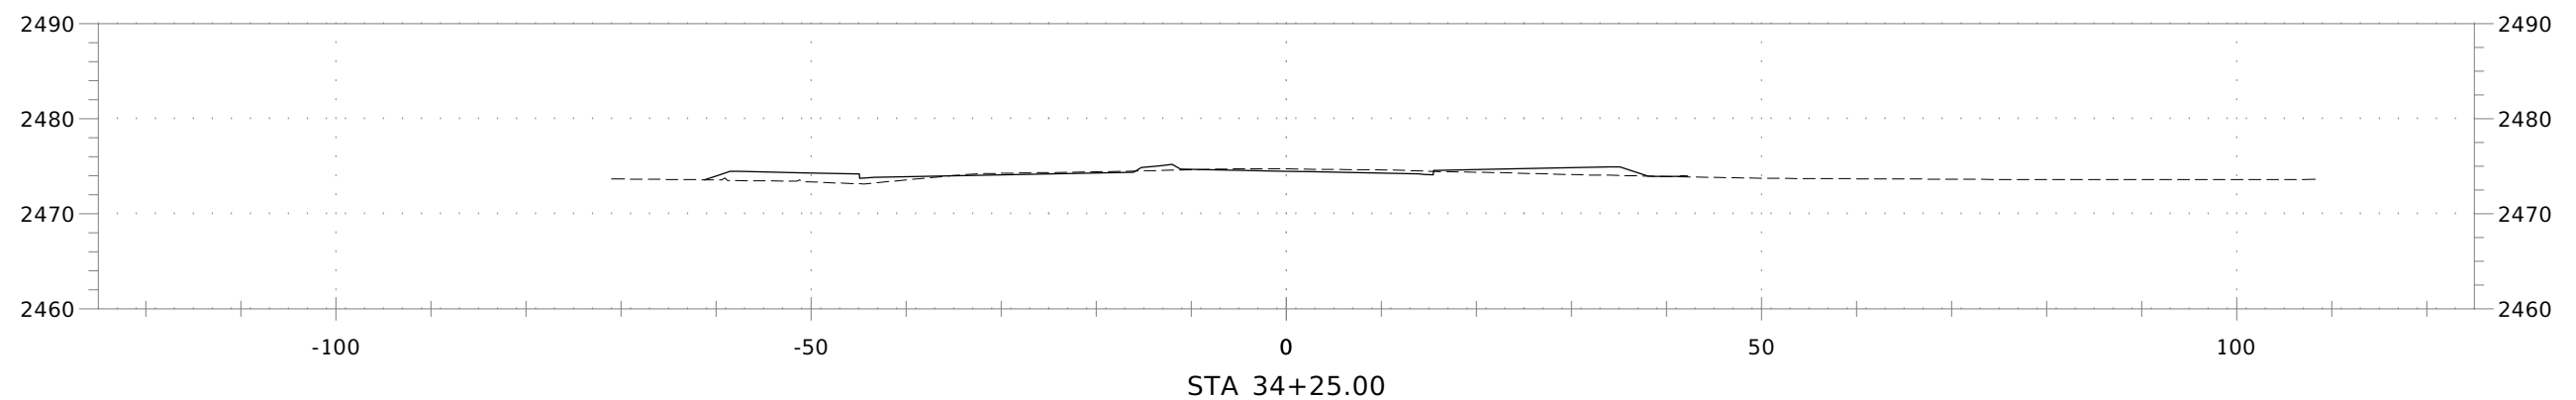


NORTHSIDE BLVD

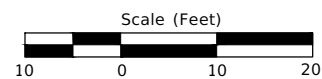




REVISIONS				DESIGNED N. HAMDARD	SCALES SHOWN ARE FOR 11" X 17" PRINTS ONLY IDAHO TRANSPORTATION DEPARTMENT YOUR Safety→YOUR Mobility→YOUR Economic Opportunity Parametrix	PROJECT NO.	CROSS SECTIONS	ENGLISH	
NO.	DATE	BY	DESCRIPTION	DESIGN CHECKED K. DODD		A023(731)	NORTHSIDE BLVD & KARCHER RD, NAMPA	COUNTY Canyon	
				DETAILED N. HAMDARD				CADD FILE NAME B05812042-SECT	KEY NUMBER 23731
				DRAWING CHECKED J. JONES				DRAWING DATE: DECEMBER 2025	SHEET 8 OF 31

FILE: B05812042-SECT LAYOUT: SECT9 PATH: U:\Bois\Projects\Clients\5812-City of Nampa\314-5812-042 Northside Boulevard and Karcher Road Intersection Improvements\95\svcs\CADD\FIGURES PLOTTED BY: HamdaNeo DATE: Friday, December 12, 2025 9:41:18 AM

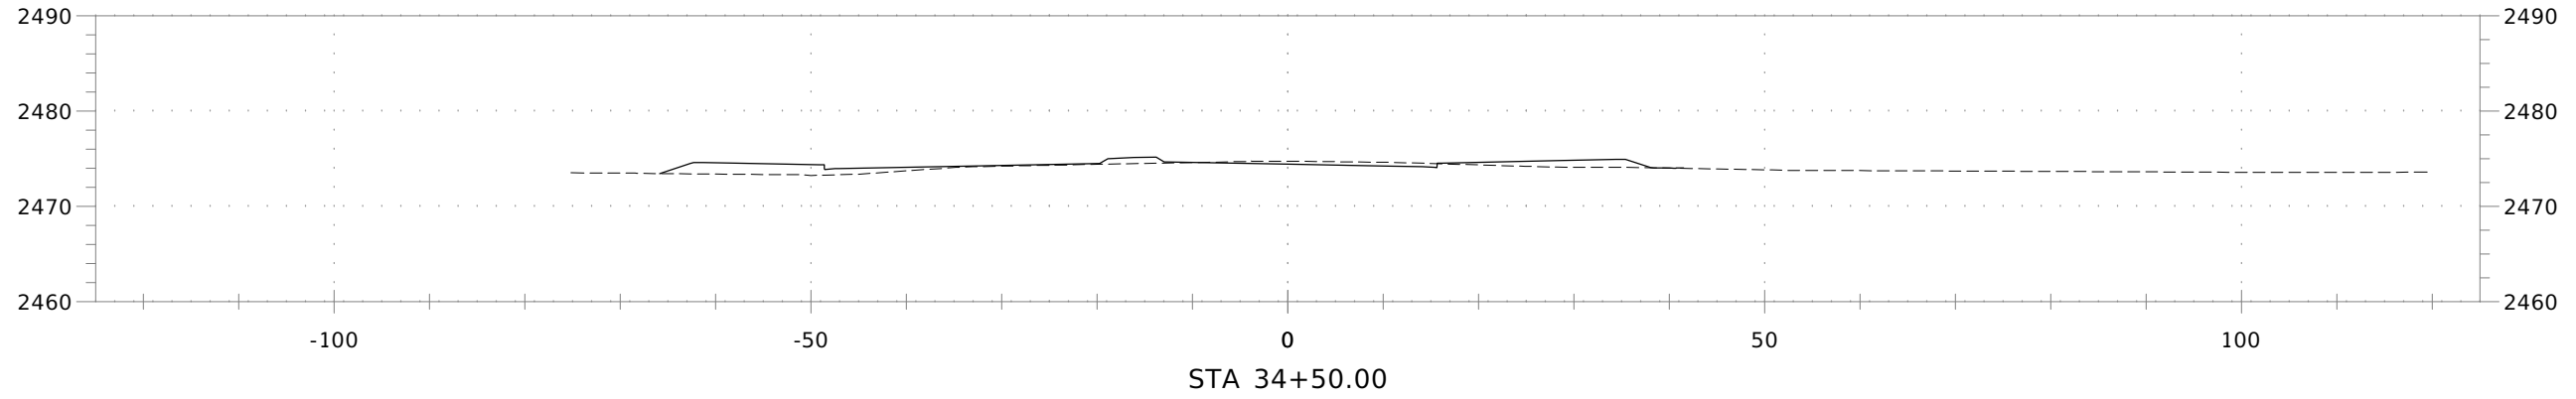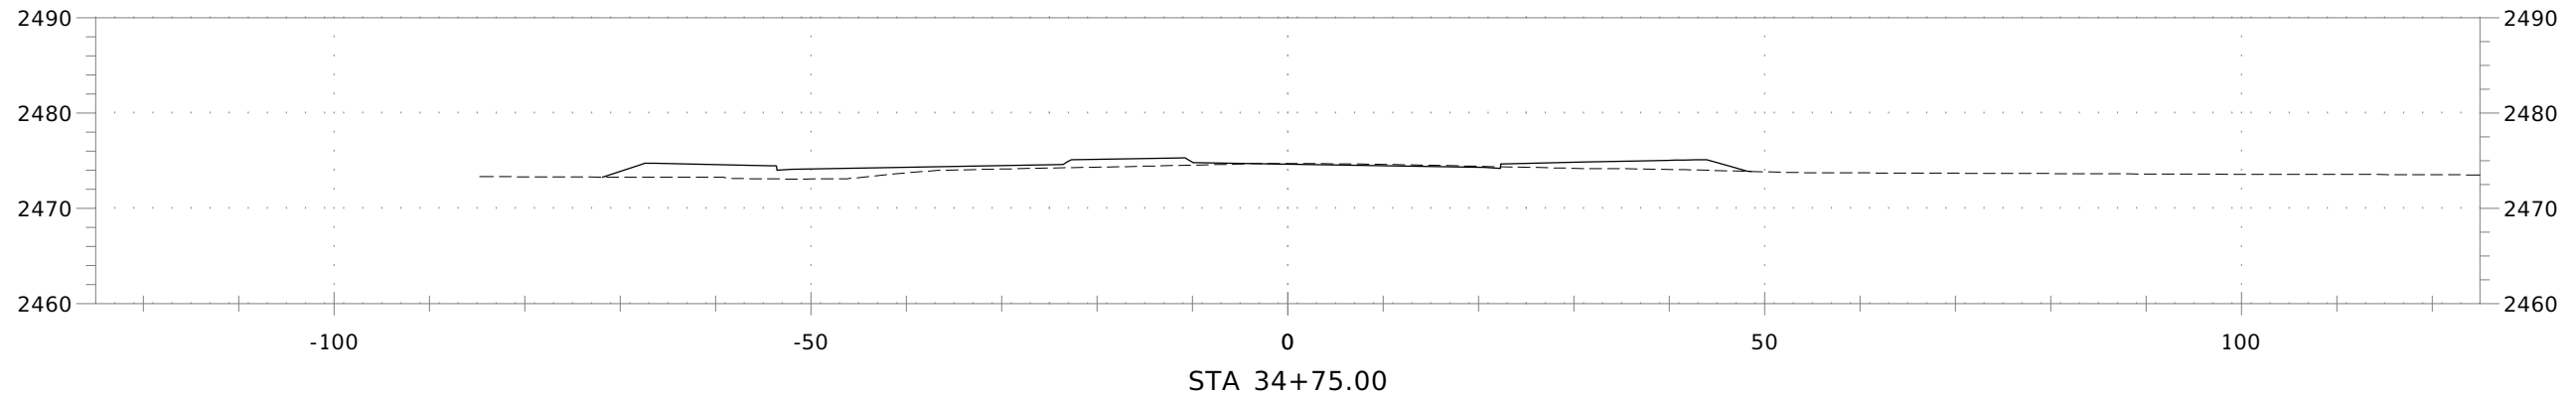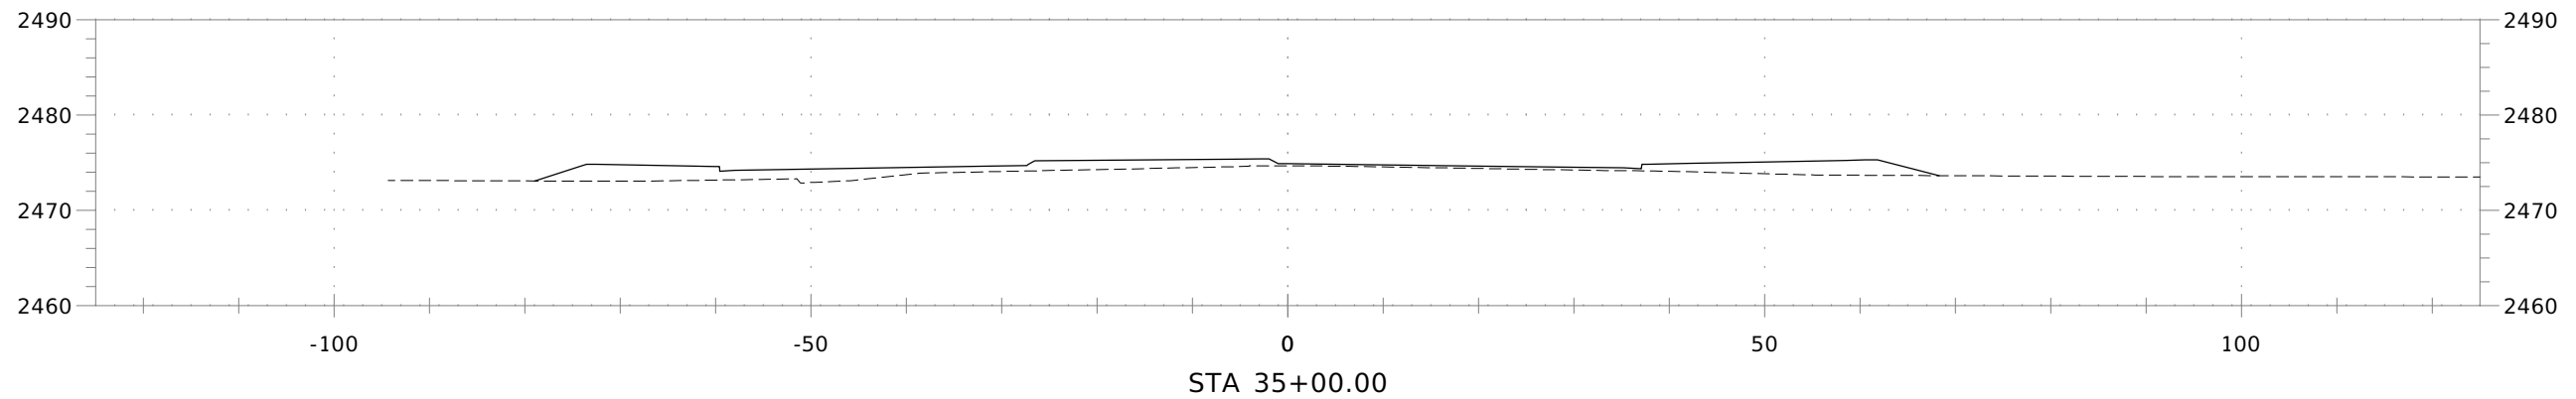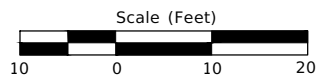


NORTHSIDE BLVD

REVISIONS				DESIGNED N. HAMDARD	SCALES SHOWN ARE FOR 11" X 17" PRINTS ONLY	IDAHO TRANSPORTATION DEPARTMENT <small>YOUR Safety→YOUR Mobility→YOUR Economic Opportunity</small>	PROJECT NO. A023(731)	CROSS SECTIONS NORTHSIDE BLVD & KARCHER RD, NAMPA	ENGLISH	
NO.	DATE	BY	DESCRIPTION						COUNTY	Canyon
				DESIGN CHECKED K. DODD	CADD FILE NAME B05812042-SECT				KEY NUMBER	23731
				DETAILED N. HAMDARD						
				DRAWING CHECKED J. JONES	DRAWING DATE: DECEMBER 2025	Parametrix			SHEET	9 OF 31


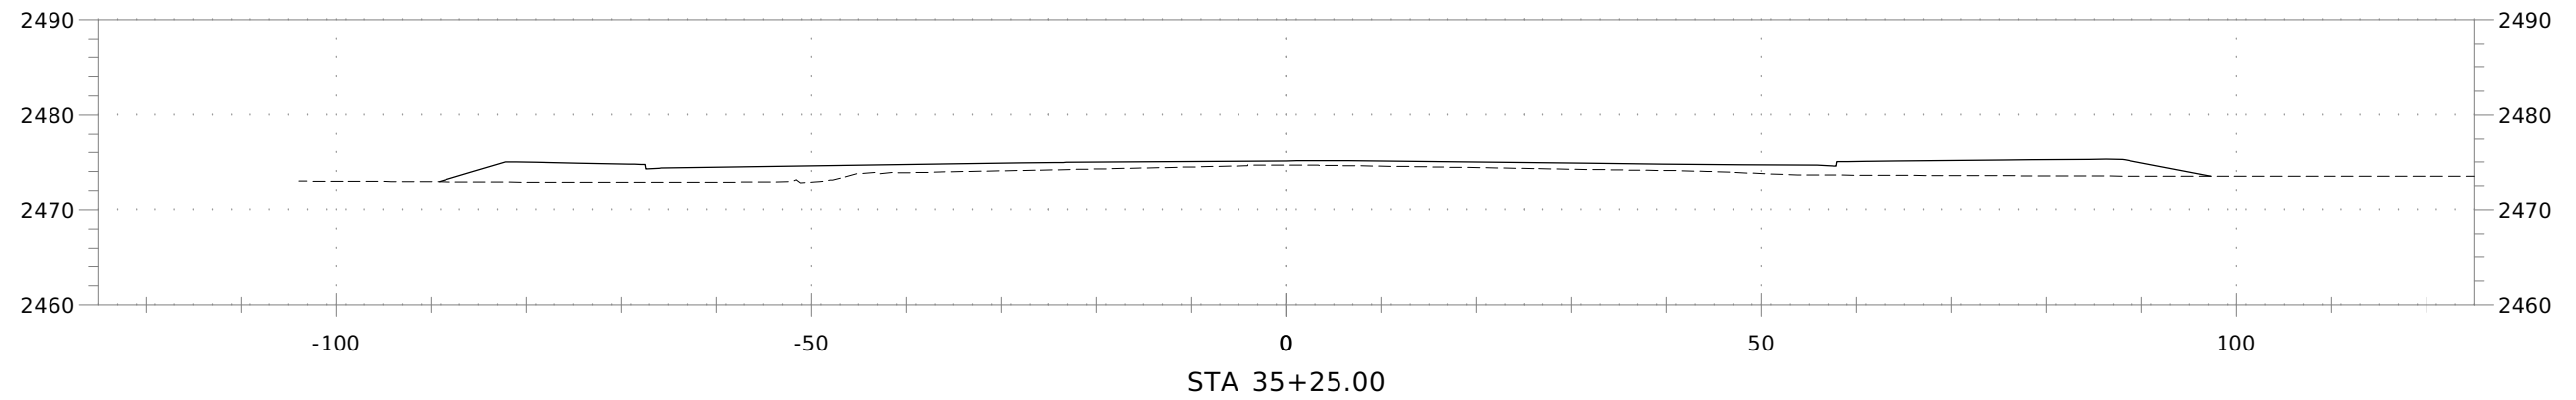
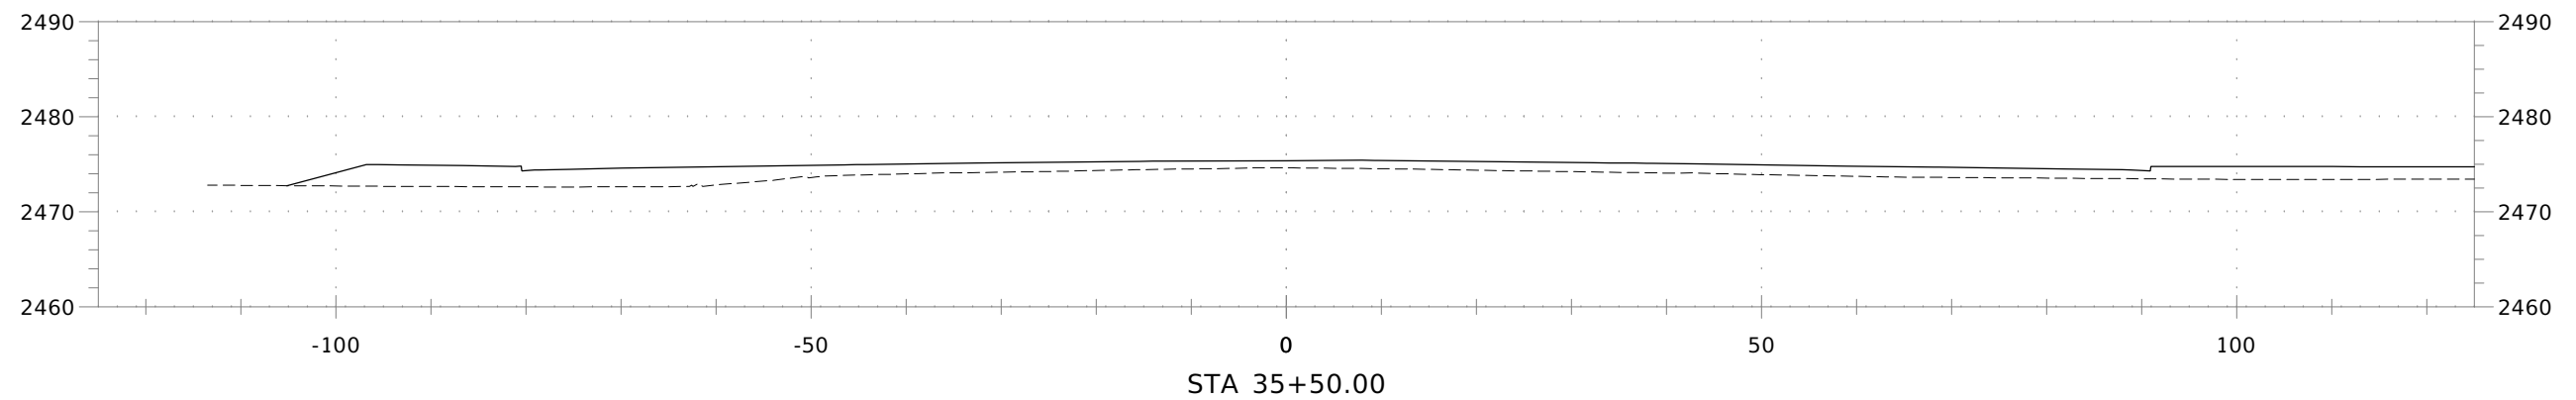
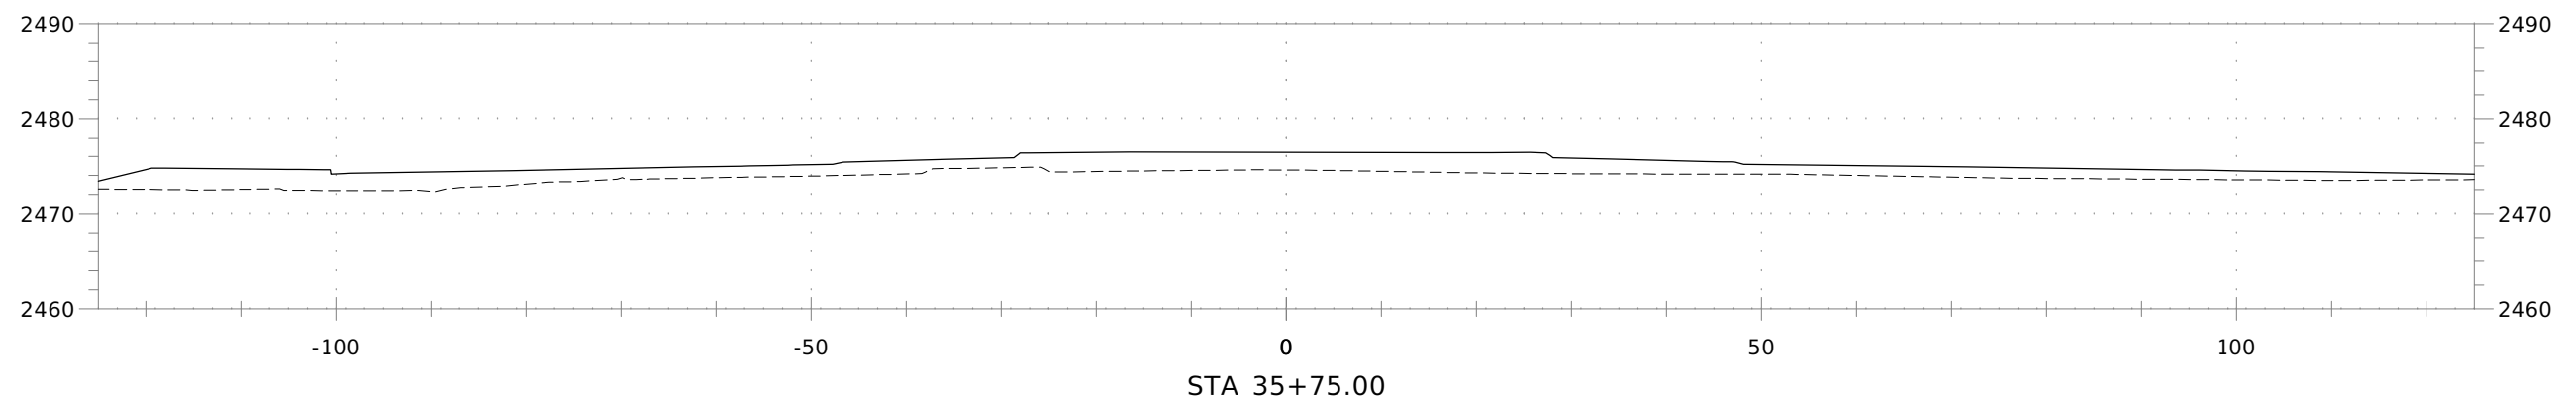


NORTHSIDE BLVD

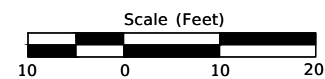

REVISIONS				DESIGNED N. HAMDARD	SCALES SHOWN ARE FOR 11" X 17" PRINTS ONLY	<div style="text-align: center;"> IDAHO TRANSPORTATION DEPARTMENT <small>YOUR Safety→YOUR Mobility→YOUR Economic Opportunity</small> </div> 	PROJECT NO.	CROSS SECTIONS	<div style="text-align: center;"> ENGLISH COUNTY Canyon KEY NUMBER 23731 SHEET 10 OF 31 </div>
NO.	DATE	BY	DESCRIPTION	DESIGN CHECKED K. DODD			A023(731)	NORTHSIDE BLVD & KARCHER RD, NAMPA	
				DETAILED N. HAMDARD	CADD FILE NAME B05812042-SECT				
				DRAWING CHECKED J. JONES	DRAWING DATE: DECEMBER 2025				
						<div style="text-align: center;"> Parametrix </div>			

FILE: B05812042-SECT LAYOUT: SECT11 PATH: U:\Bots\Projects\Clients\5812-City of Nampa\314-5812-042 Northside Boulevard and Karcher Road Intersection Improvements\995ves\CADD\FIGURES PLOTTED BY: HamdaNoo DATE: Friday, December 12, 2025 9:41:28 AM

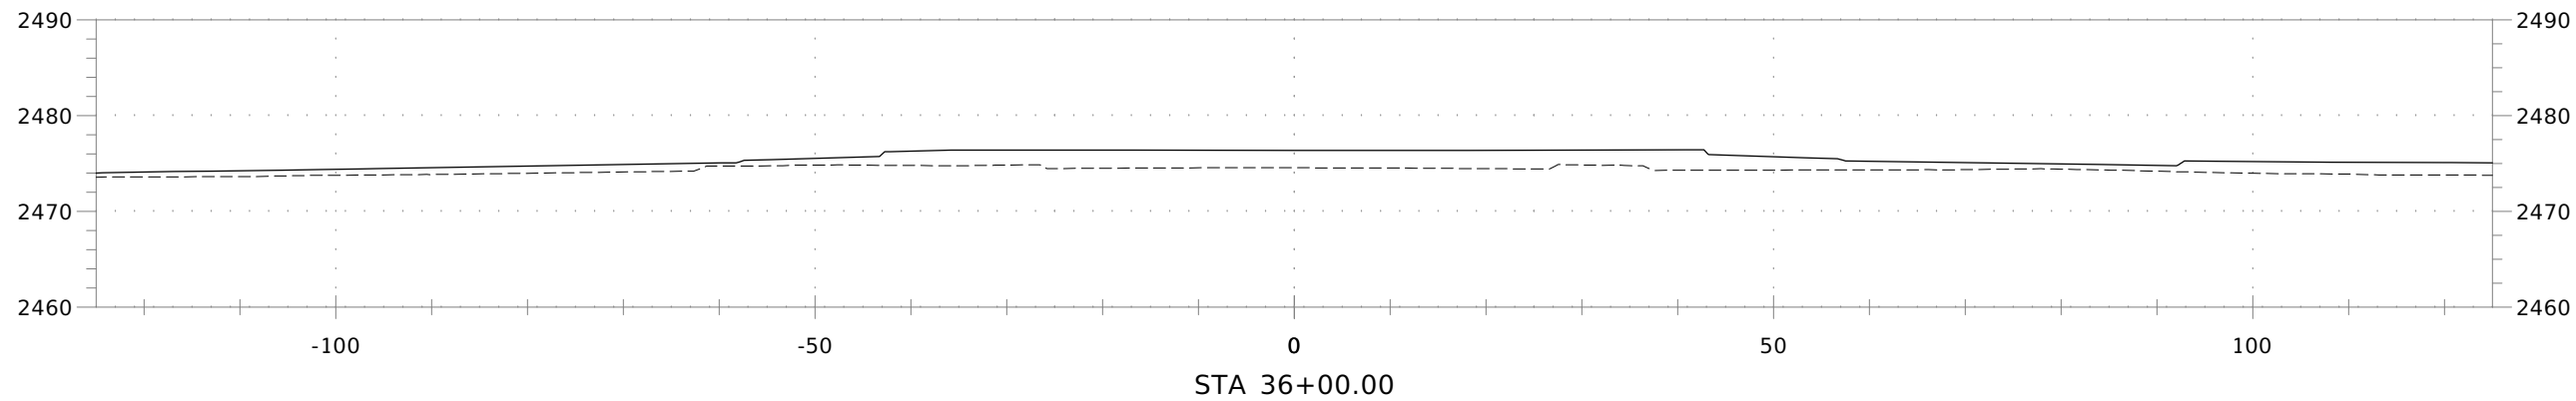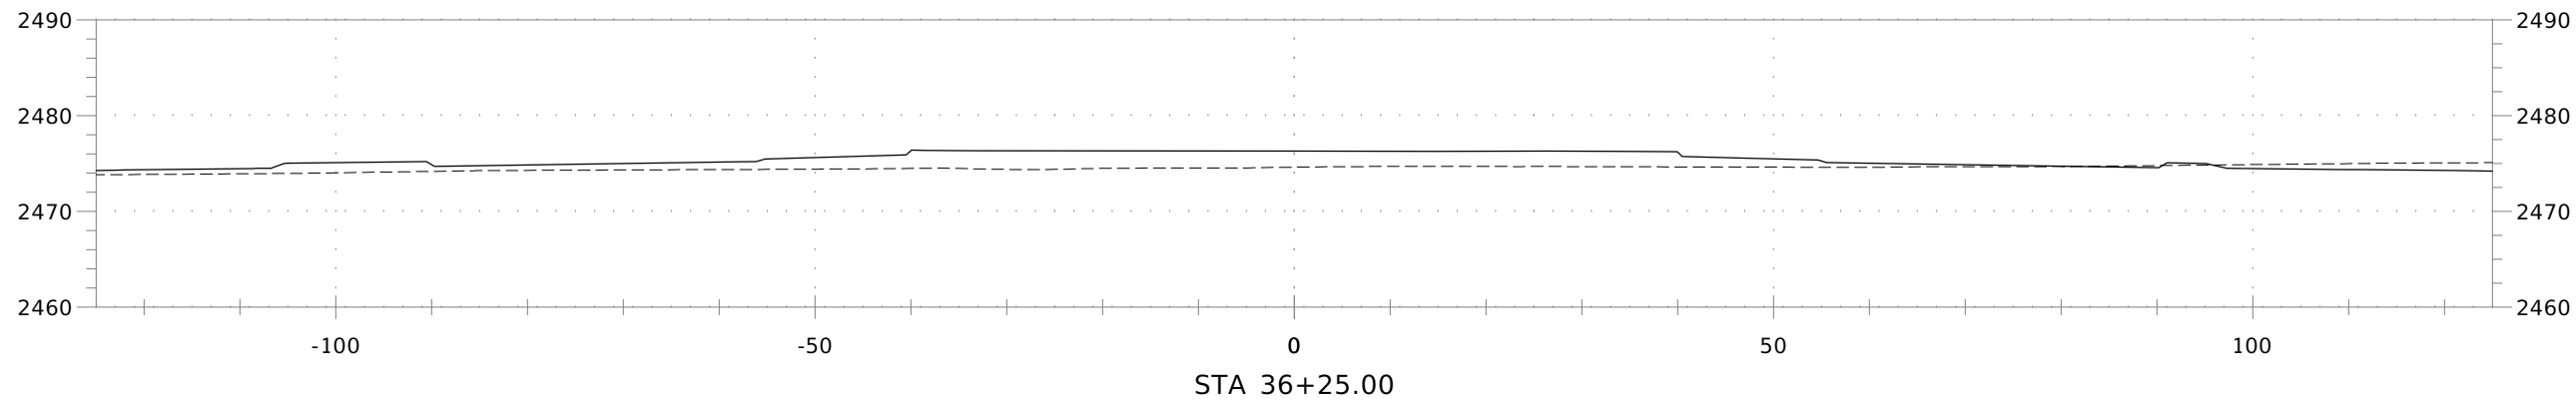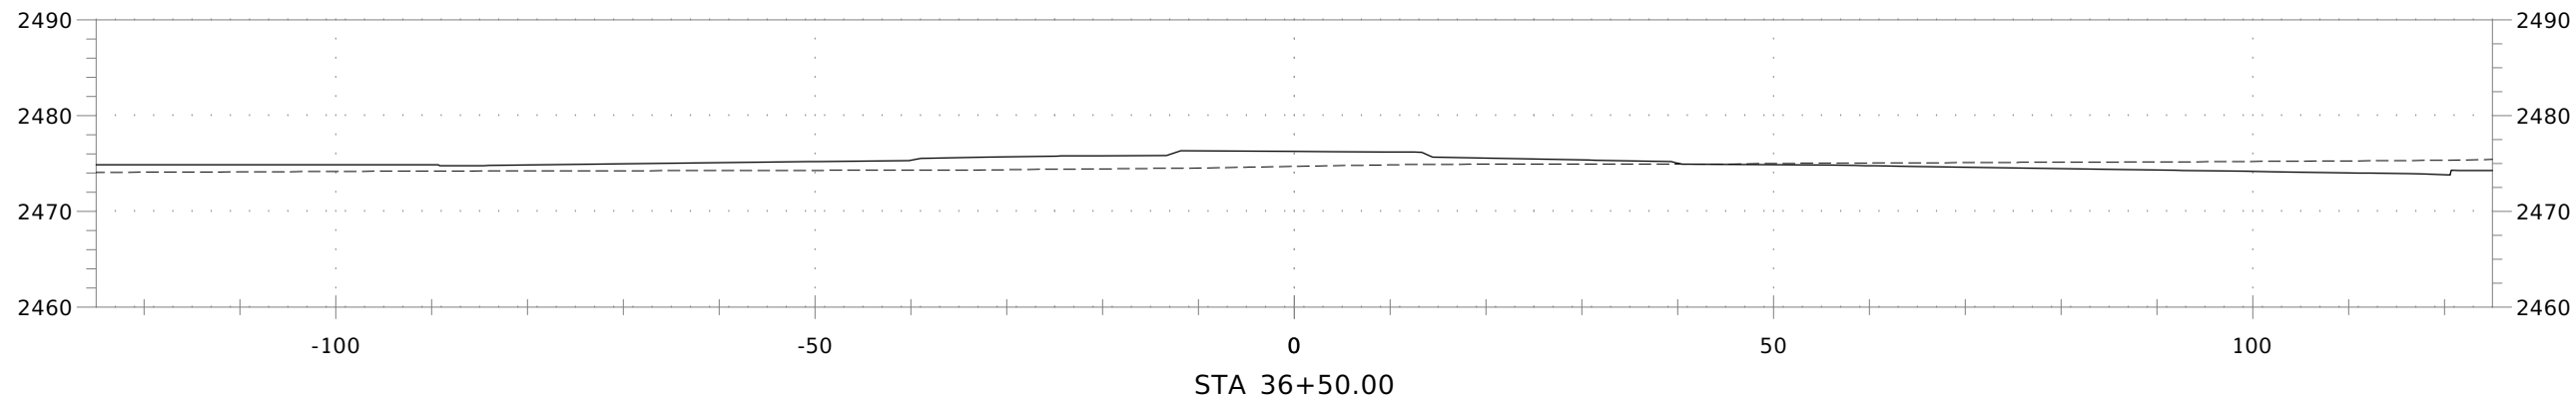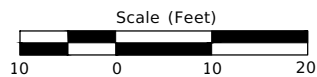

NORTHSIDE BLVD

REVISIONS			
NO.	DATE	BY	DESCRIPTION

DESIGNED	N. HAMDARD
DESIGN CHECKED	K. DODD
DETAILED	N. HAMDARD
DRAWING CHECKED	J. JONES

SCALES SHOWN ARE FOR 11" X 17" PRINTS ONLY
CADD FILE NAME B05812042-SECT
DRAWING DATE: DECEMBER 2025

IDAHO
TRANSPORTATION
DEPARTMENT


YOUR Safety→YOUR Mobility→YOUR Economic Opportunity





Parametrix

PROJECT NO.
A023(731)

CROSS SECTIONS
NORTHSIDE BLVD & KARCHER RD, NAMPA

ENGLISH
COUNTY Canyon
KEY NUMBER 23731
SHEET 11 OF 31





FILE: B05812042-SECT LAYOUT: SECT12 PATH: u:\Bois\Projects\Clients\5812-City of Nampa\314-5812-042 Northside Boulevard and Karcher Road Intersection Improvements\95Sves\CADD\FIGURES PLOTTED BY: Hamdahoo DATE: Friday, December 12, 2025 9:41:33 AM

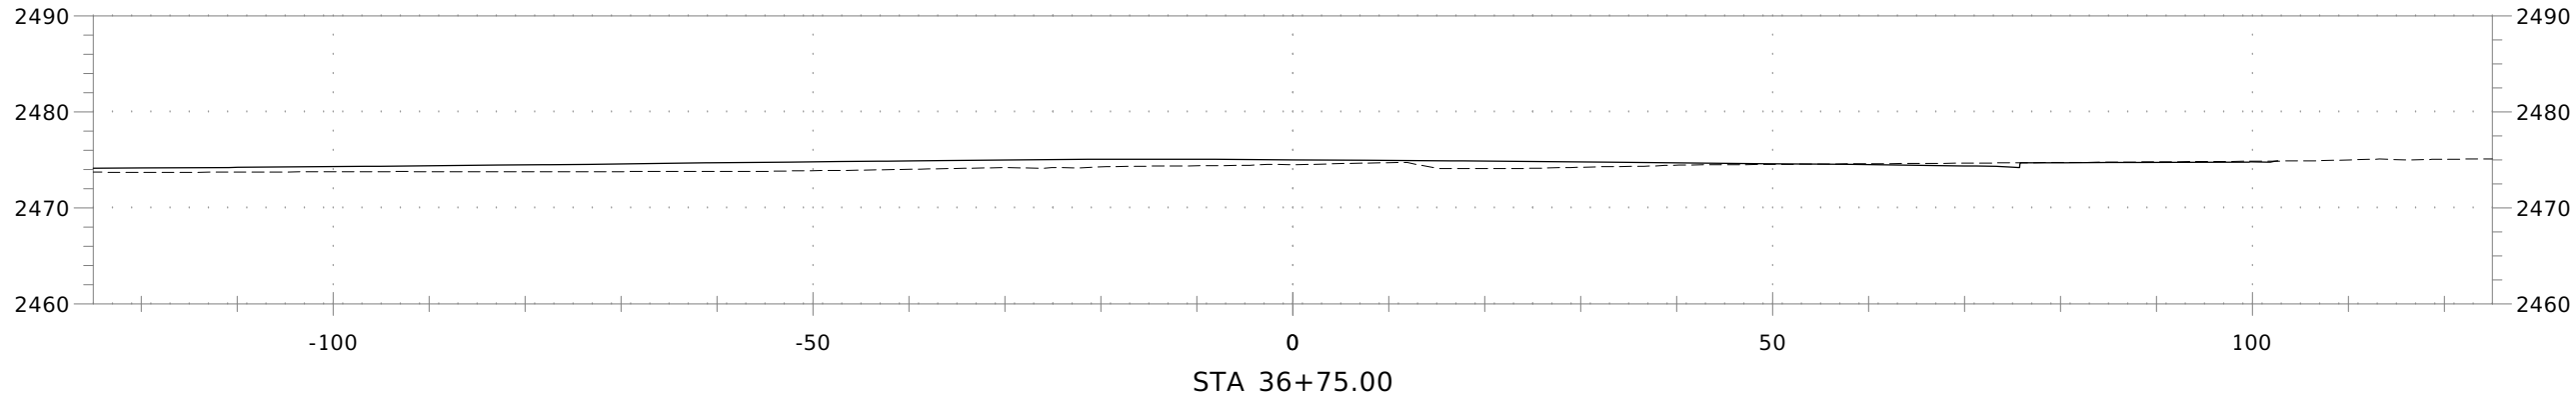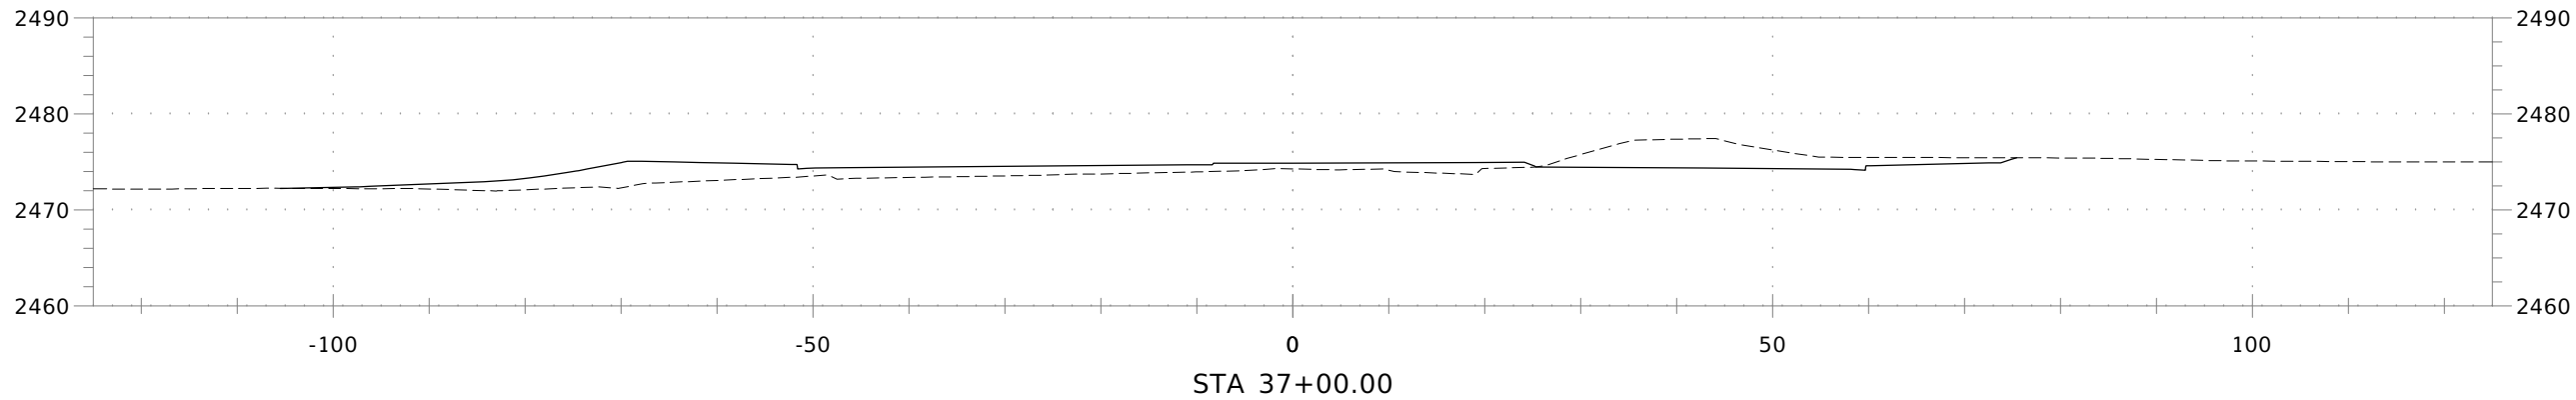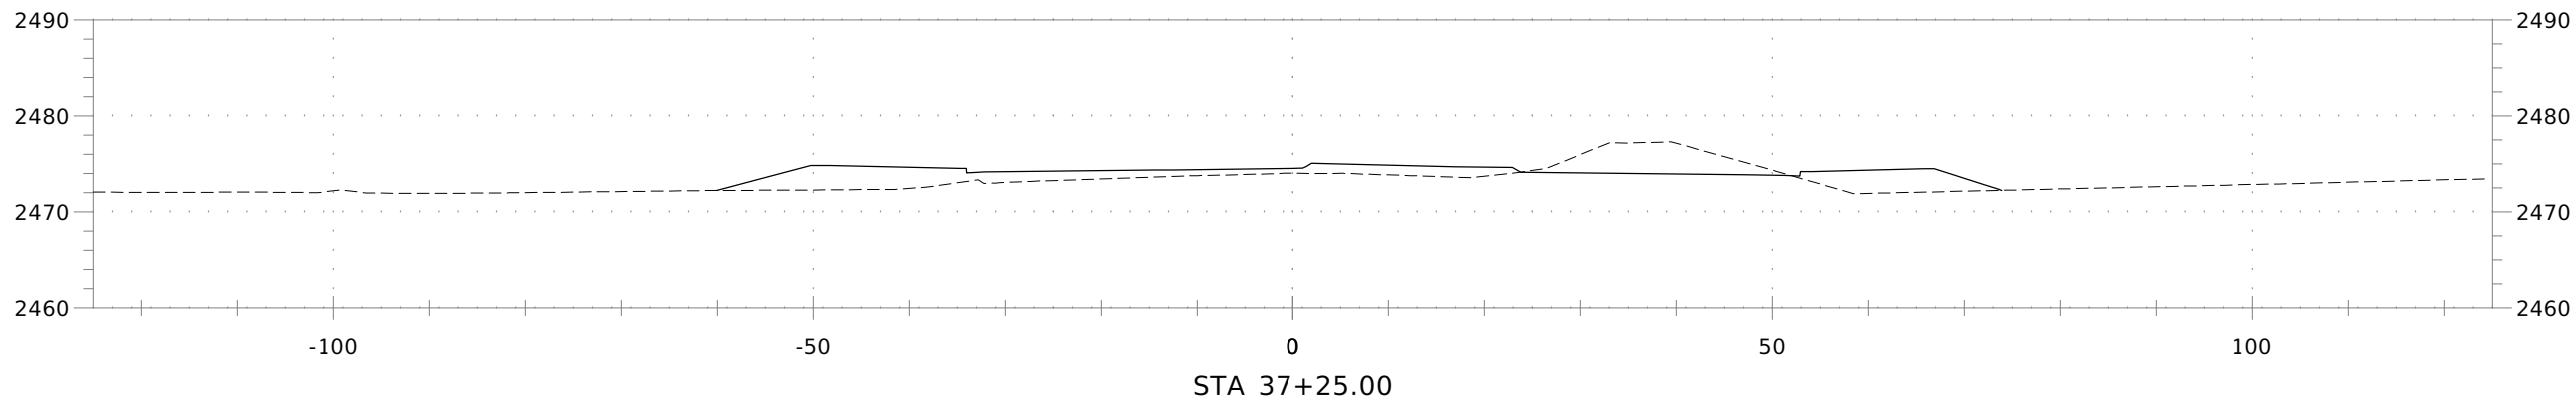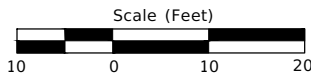

NORTHSIDE BLVD

REVISIONS				<div>DESIGNED N. HAMDARD</div> <div>DESIGN CHECKED K. DODD</div> <div>DETAILED N. HAMDARD</div> <div>DRAWING CHECKED J. JONES</div>	<div>SCALES SHOWN ARE FOR 11" X 17" PRINTS ONLY</div> <div>CADD FILE NAME B05812042-SECT</div> <div>DRAWING DATE: DECEMBER 2025</div>	<div>IDAHO TRANSPORTATION DEPARTMENT</div> <div>YOUR Safety→YOUR Mobility→YOUR Economic Opportunity</div> <div>Parametrix</div>	PROJECT NO. A023(731)	CROSS SECTIONS NORTHSIDE BLVD & KARCHER RD, NAMPA	ENGLISH	
NO.	DATE	BY	DESCRIPTION						COUNTY	Canyon
									KEY NUMBER	23731
									SHEET	12 OF 31

FILE: B05812042-SECT LAYOUT: SECT13 PATH: U:\Bois\Projects\Clients\5812-042 Northside Boulevard and Karcher Road Intersection Improvements\95Sves\CADD\FIGURES PLOTTED BY: Hamdahoo DATE: Friday, December 12, 2025 9:41:38 AM

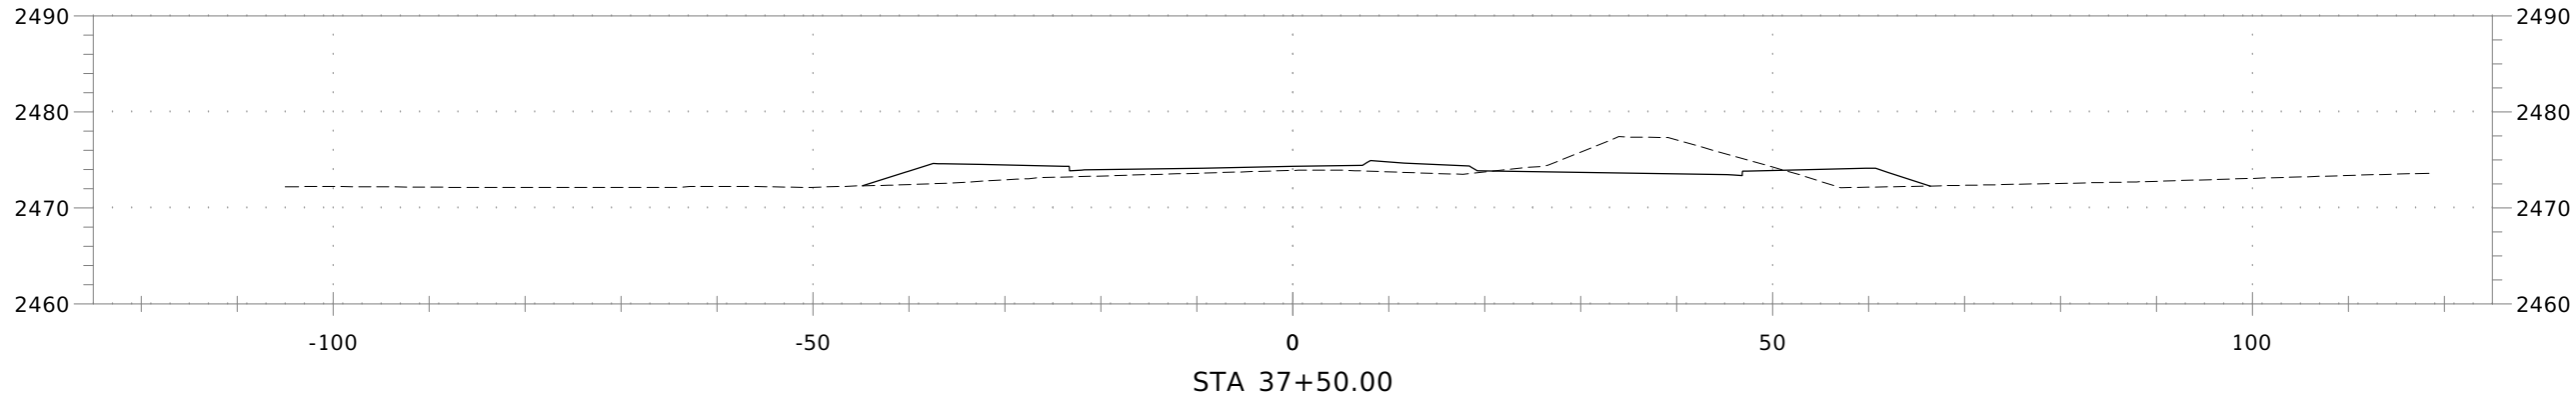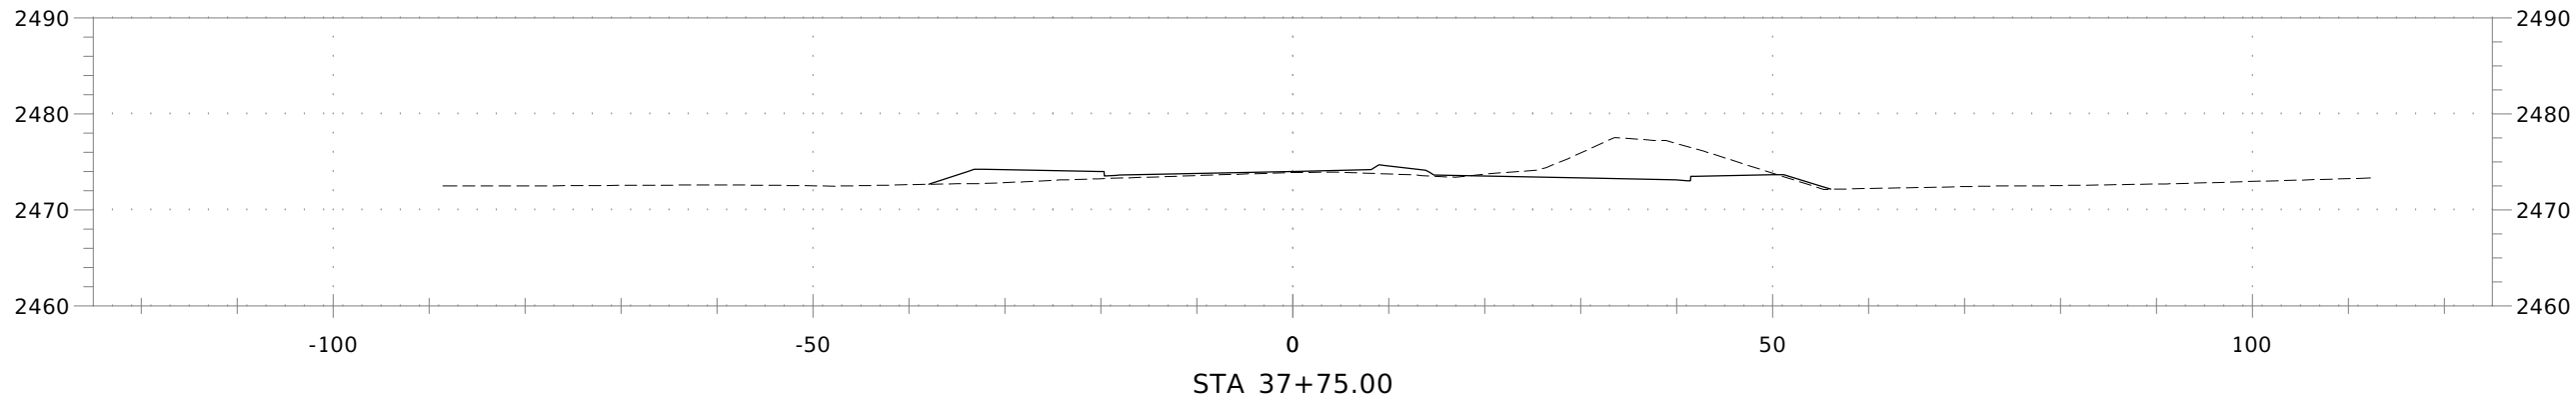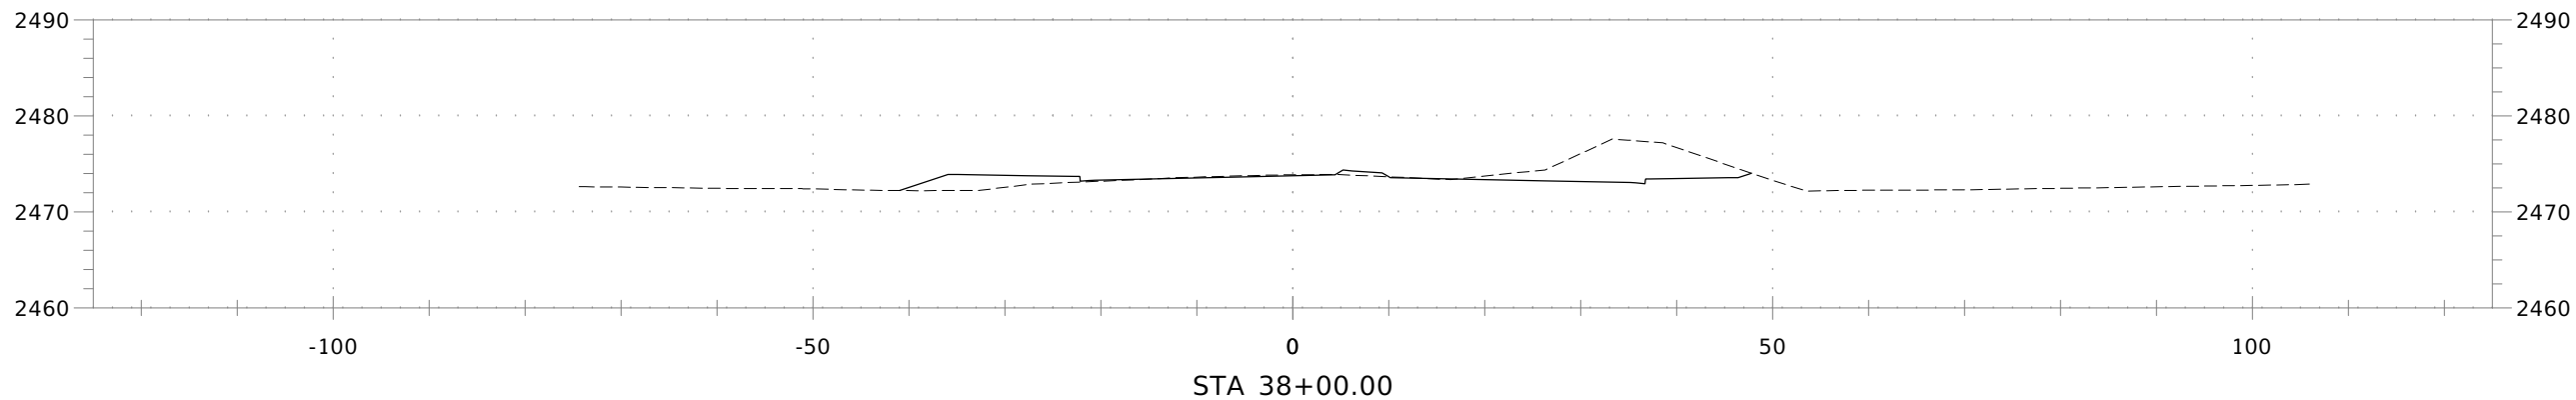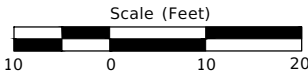

NORTHSIDE BLVD

REVISIONS			
NO.	DATE	BY	DESCRIPTION

DESIGNED	N. HAMDARD
DESIGN CHECKED	K. DODD
DETAILED	N. HAMDARD
DRAWING CHECKED	J. JONES

SCALES SHOWN ARE FOR 11" X 17" PRINTS ONLY
CADD FILE NAME B05812042-SECT
DRAWING DATE: DECEMBER 2025

IDAHO
TRANSPORTATION
DEPARTMENT

YOUR Safety→YOUR Mobility→YOUR Economic Opportunity







Parametrix

PROJECT NO.
A023(731)

CROSS SECTIONS
NORTHSIDE BLVD & KARCHER RD, NAMPA

ENGLISH
COUNTY Canyon
KEY NUMBER 23731
SHEET 13 OF 31





FILE: B05812042-SECT LAYOUT: SECT14 PATH: U:\Bois\Projects\Clients\5812-City of Nampa\314-5812-042 Northside Boulevard and Karcher Road Intersection Improvements\95Svcs\CADD\FIGURES PLOTTED BY: Hamdahoo DATE: Friday, December 12, 2025 9:41:43 AM

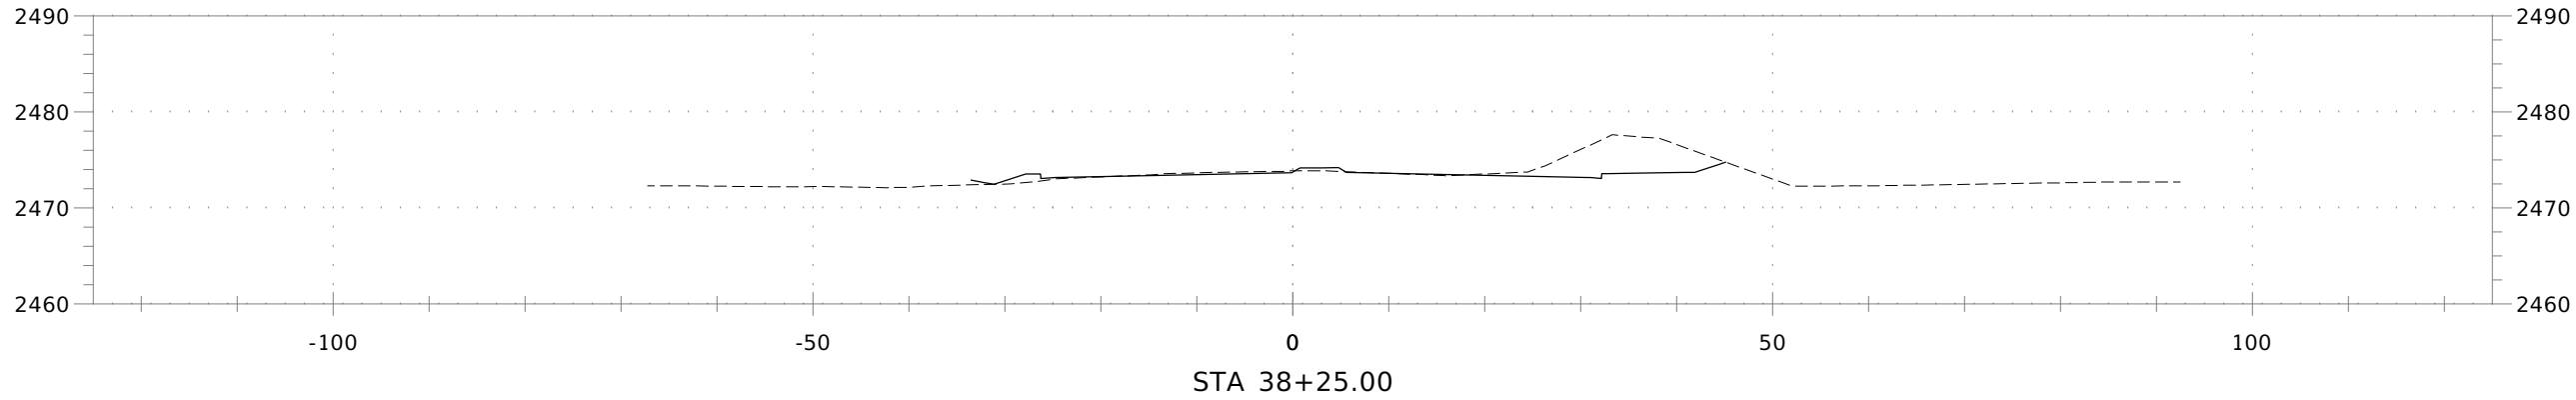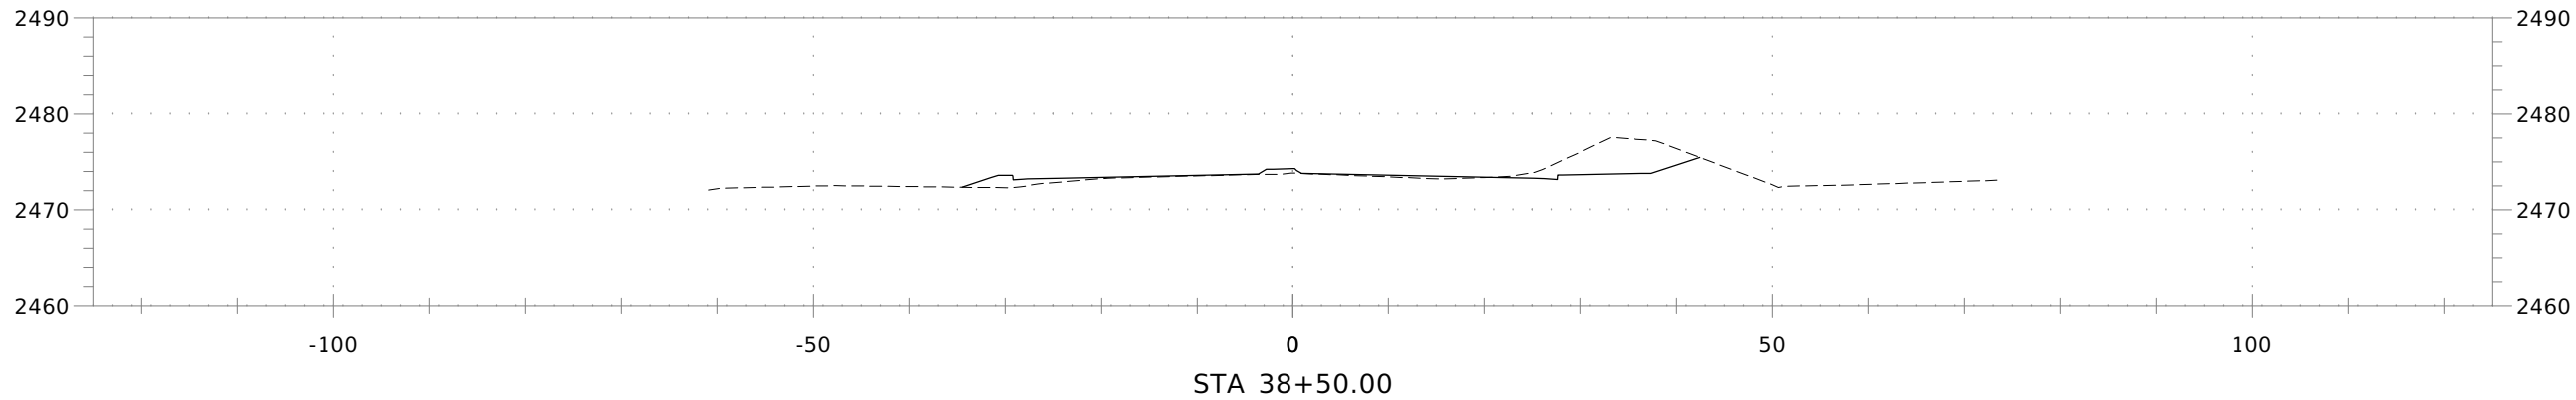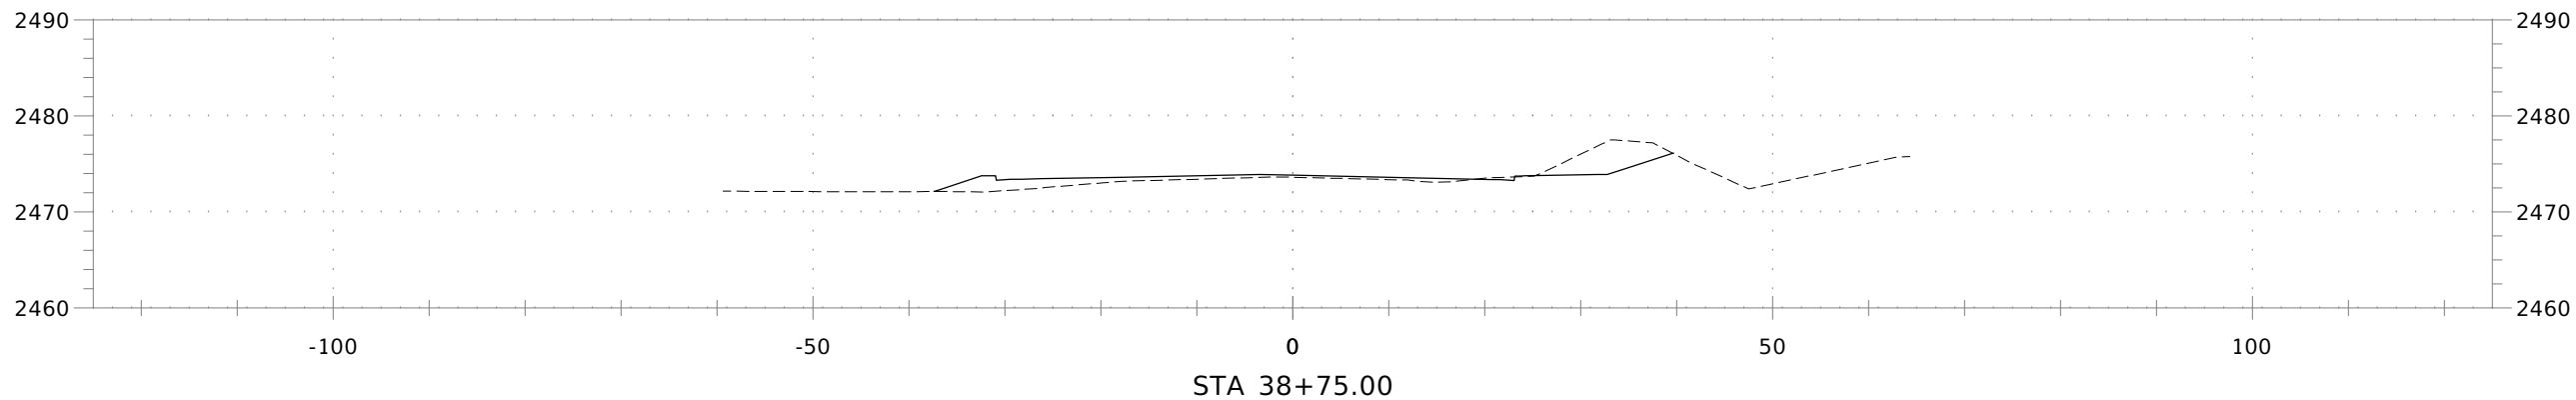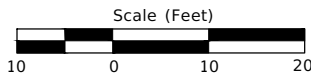

NORTHSIDE BLVD

REVISIONS				DESIGNED N. HAMDARD	SCALES SHOWN ARE FOR 11" X 17" PRINTS ONLY	IDAHO TRANSPORTATION DEPARTMENT <small>YOUR Safety→YOUR Mobility→YOUR Economic Opportunity</small>	PROJECT NO. A023(731)	CROSS SECTIONS NORTHSIDE BLVD & KARCHER RD, NAMPA	ENGLISH	
NO.	DATE	BY	DESCRIPTION						COUNTY	Canyon
				DESIGN CHECKED K. DODD	CADD FILE NAME B05812042-SECT				KEY NUMBER	23731
				DETAILED N. HAMDARD						
				DRAWING CHECKED J. JONES	DRAWING DATE: DECEMBER 2025	Parametrix			SHEET	14 OF 31





FILE: B05812042-SECT LAYOUT: SECT15 PATH: U:\Bois\Projects\Clients\5812-042 Northside Boulevard and Karcher Road Intersection Improvements\95Sves\CADD\FIGURES PLOTTED BY: Hamdahoo DATE: Friday, December 12, 2025 9:41:48 AM

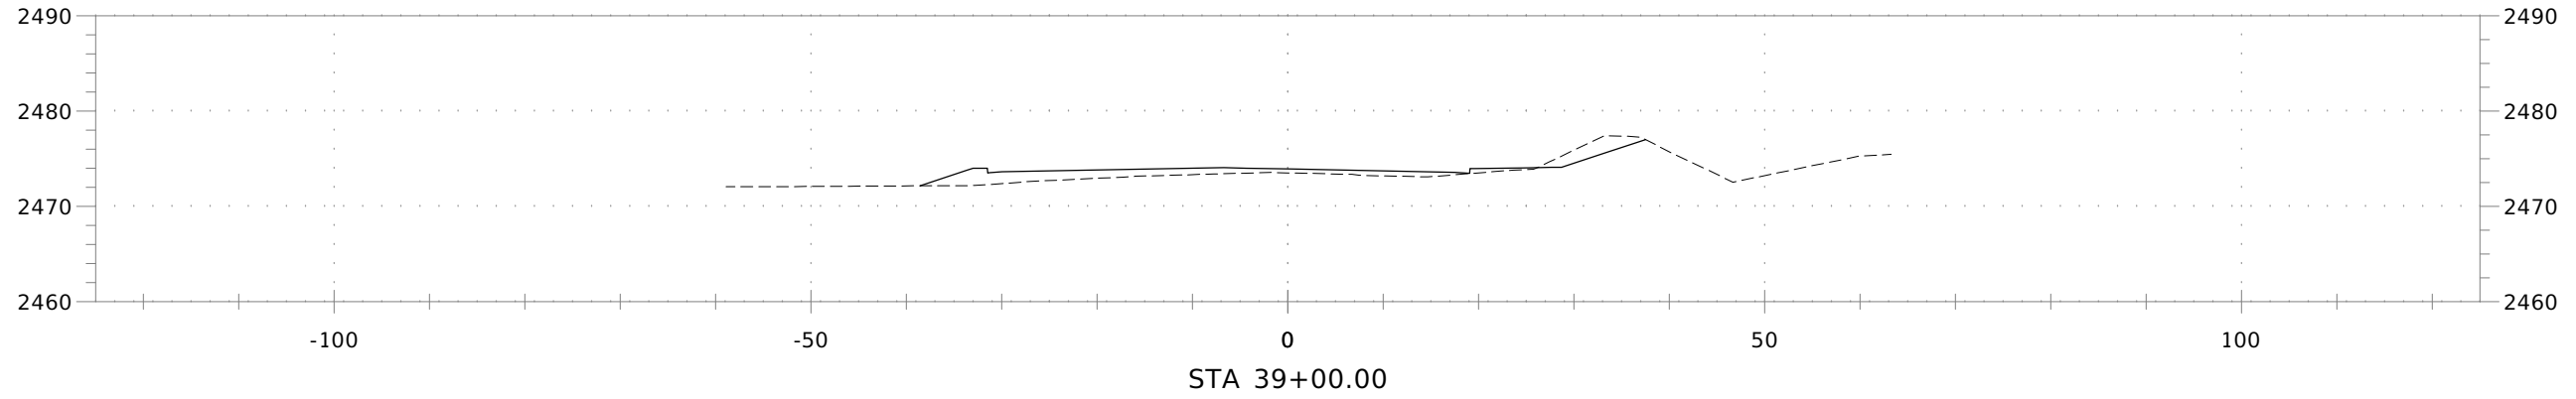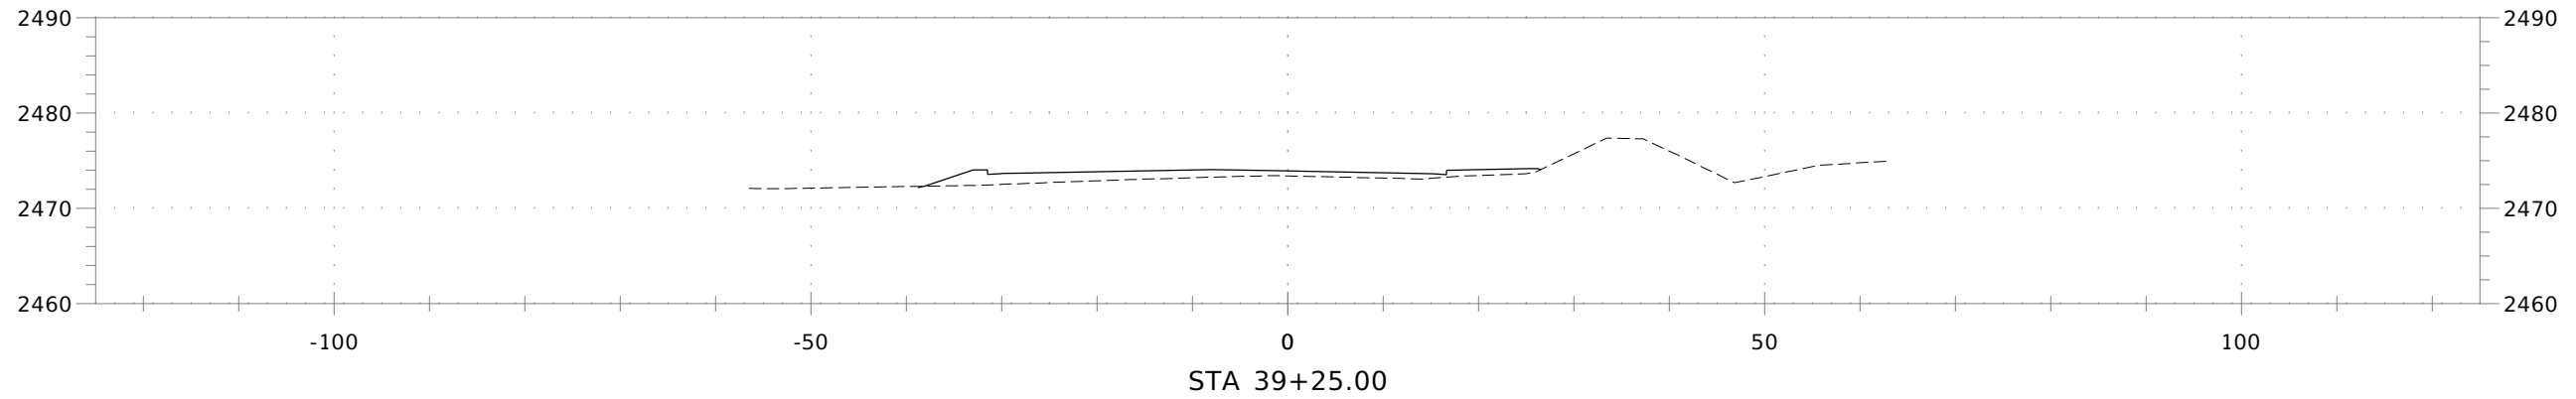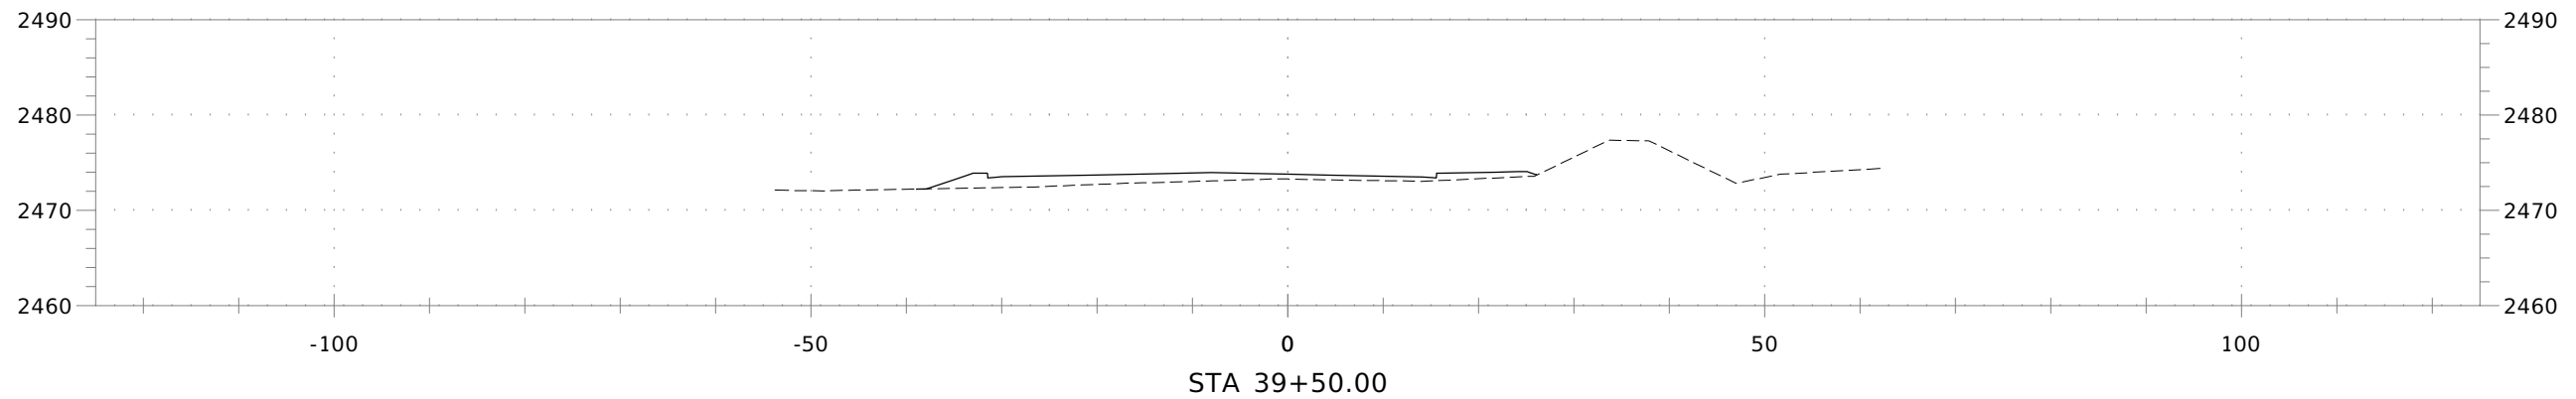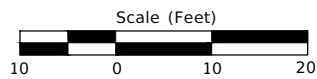

NORTHSIDE BLVD

REVISIONS				DESIGNED N. HAMDARD	SCALES SHOWN ARE FOR 11" X 17" PRINTS ONLY	IDAHO TRANSPORTATION DEPARTMENT <small>YOUR Safety→YOUR Mobility→YOUR Economic Opportunity</small> Parametrix	PROJECT NO. A023(731)	CROSS SECTIONS NORTHSIDE BLVD & KARCHER RD, NAMPA	<i>ENGLISH</i>	
NO.	DATE	BY	DESCRIPTION						COUNTY	Canyon
				DESIGN CHECKED K. DODD	CADD FILE NAME B05812042-SECT				KEY NUMBER	23731
				DETAILED N. HAMDARD						
				DRAWING CHECKED J. JONES	DRAWING DATE: DECEMBER 2025				SHEET	15 OF 31





FILE: B05812042-SECT LAYOUT: SECT16 PATH: U:\Bois\Projects\Clients\5812-City of Nampa\314-5812-042 Northside Boulevard and Karcher Road Intersection Improvements\95Sves\CADD\FIGURES PLOTTED BY: Hamdahoo DATE: Friday, December 12, 2025 9:41:53 AM

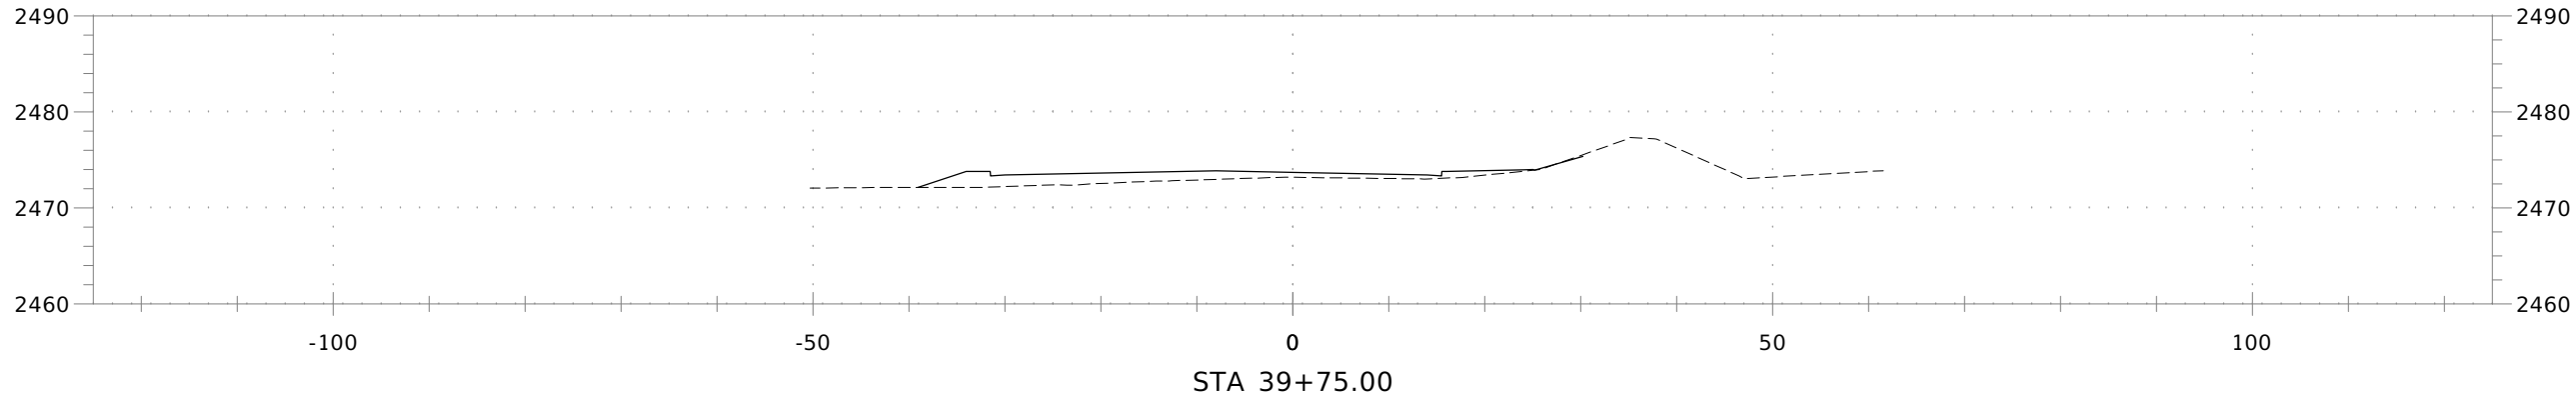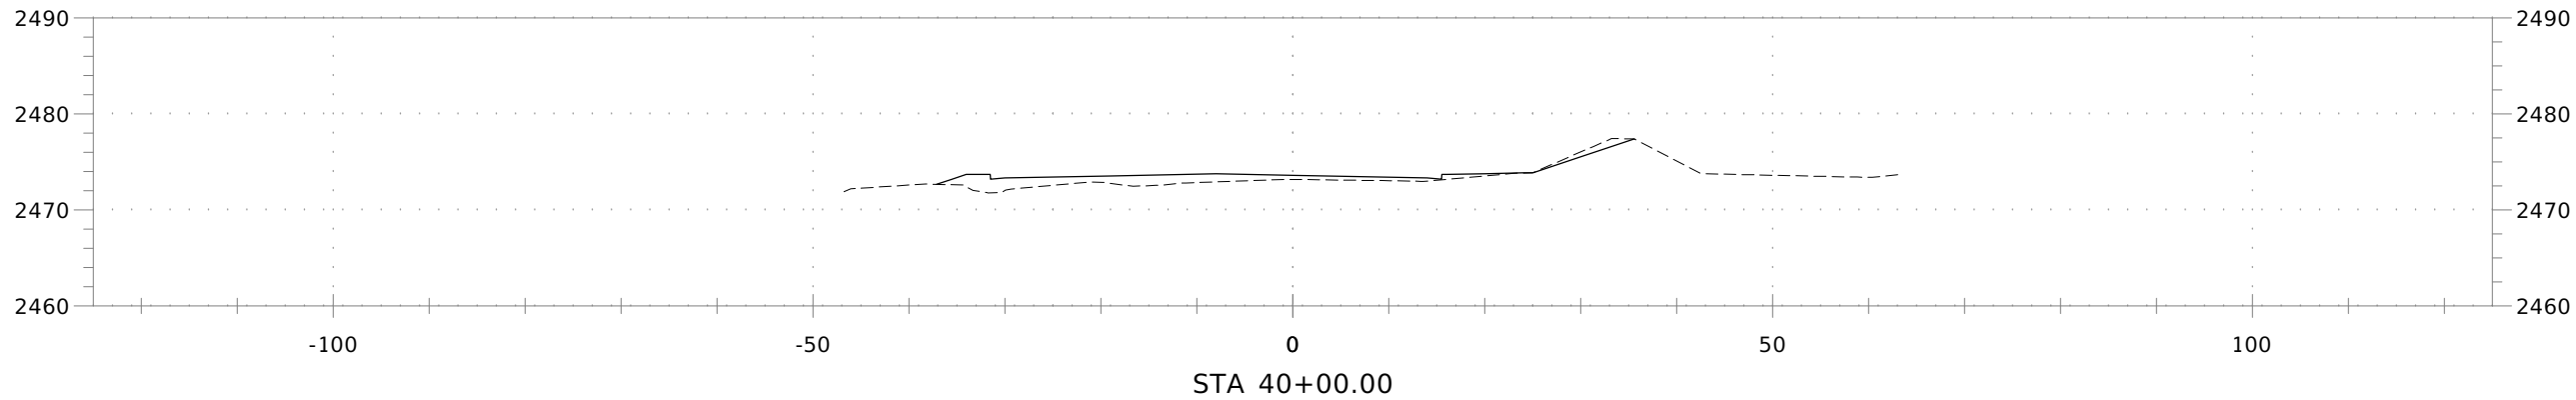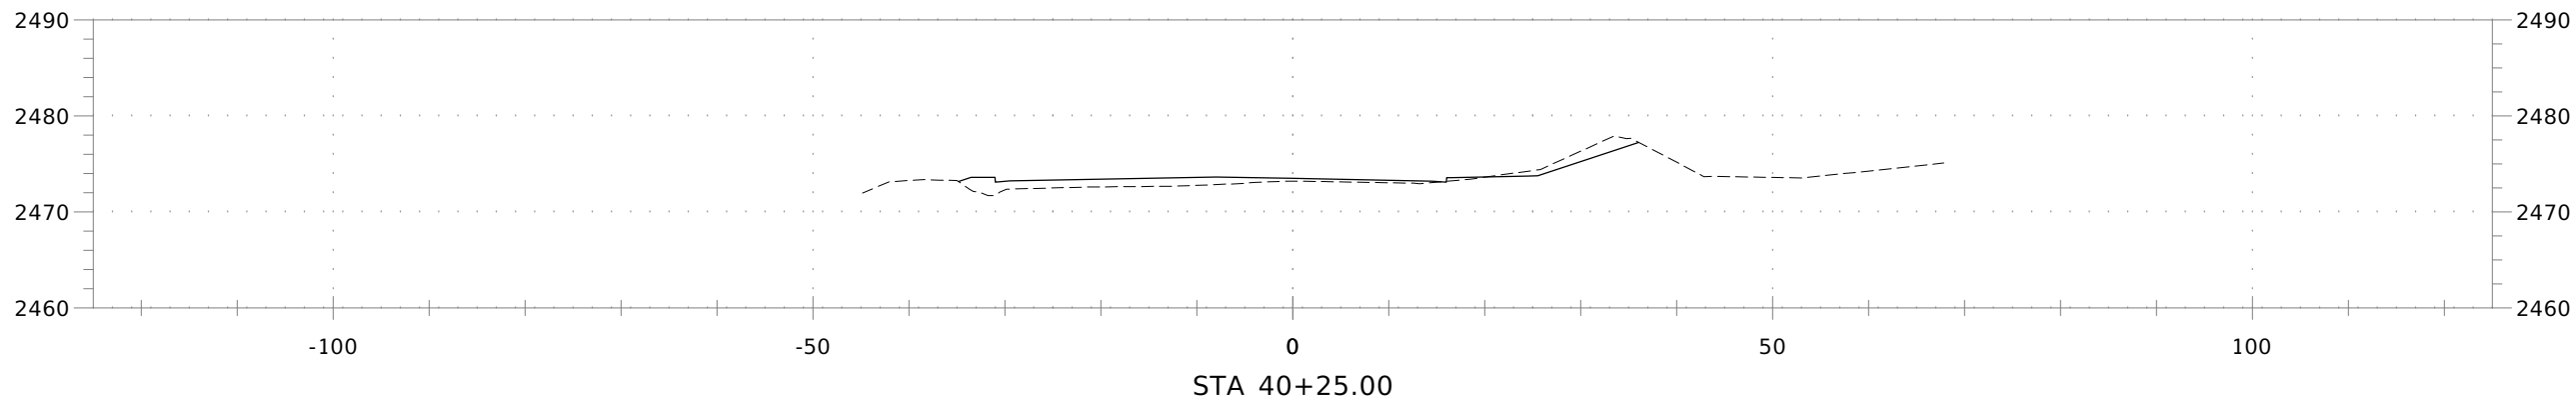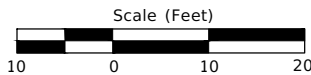

NORTHSIDE BLVD

REVISIONS				DESIGNED N. HAMDARD	SCALES SHOWN ARE FOR 11" X 17" PRINTS ONLY	IDAHO TRANSPORTATION DEPARTMENT <small>YOUR Safety→YOUR Mobility→YOUR Economic Opportunity</small>	PROJECT NO. A023(731)	CROSS SECTIONS NORTHSIDE BLVD & KARCHER RD, NAMPA	ENGLISH	
NO.	DATE	BY	DESCRIPTION						COUNTY	Canyon
				DESIGN CHECKED K. DODD	CADD FILE NAME B05812042-SECT				KEY NUMBER	23731
				DETAILED N. HAMDARD						
				DRAWING CHECKED J. JONES	DRAWING DATE: DECEMBER 2025	Parametrix			SHEET	16 OF 31





FILE: B05812042-SECT LAYOUT: SECT17 PATH: u:\Bois\Projects\Clients\5812-City of Nampa\314-5812-042 Northside Boulevard and Karcher Road Intersection Improvements\95Svcs\CADD\FIGURES PLOTTED BY: Hamdahoo DATE: Friday, December 12, 2025 9:41:58 AM

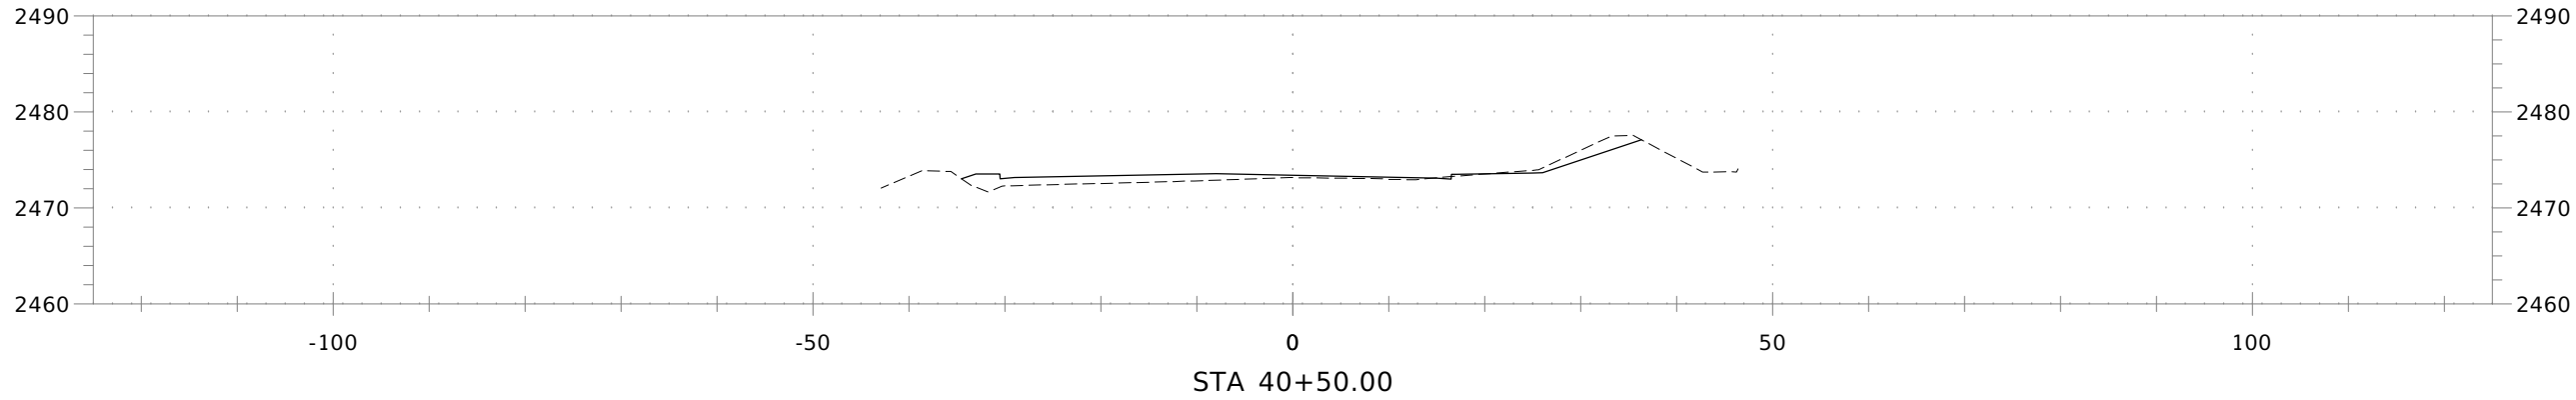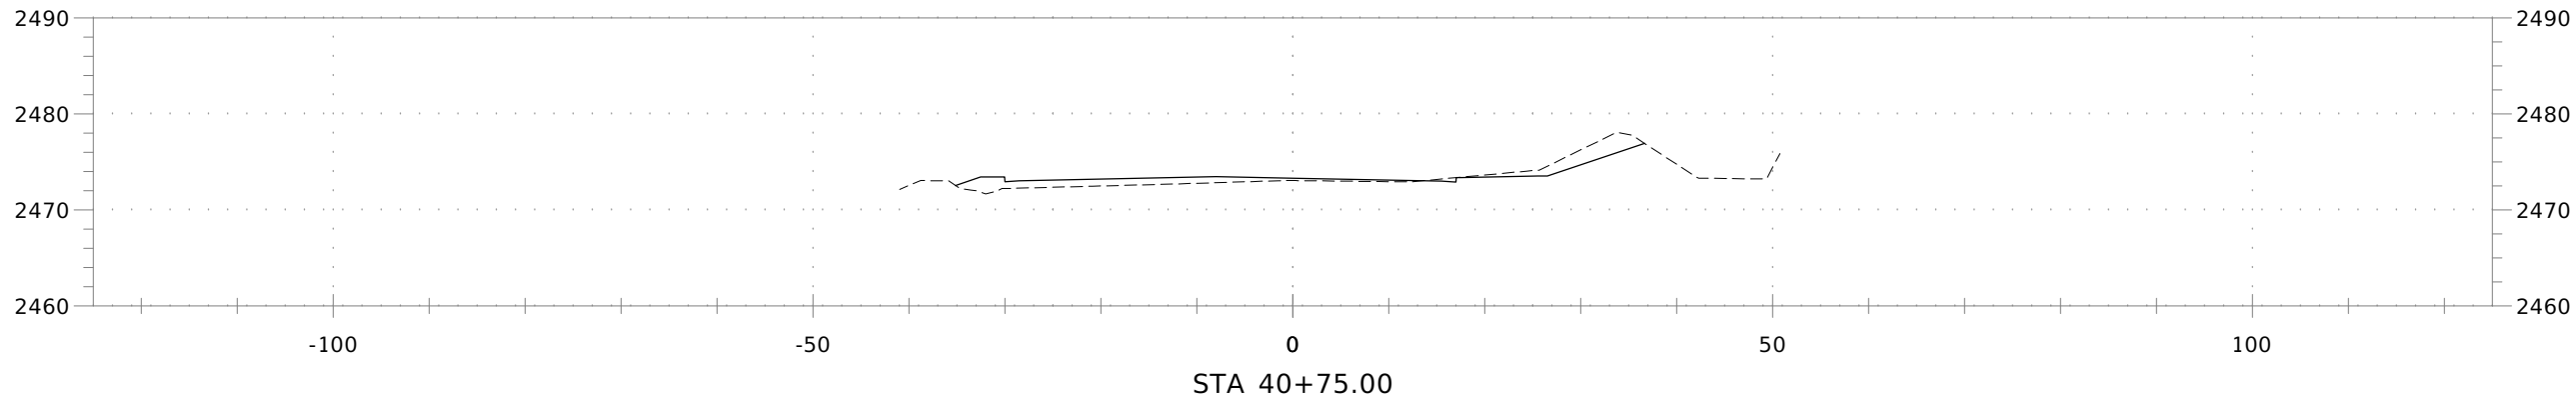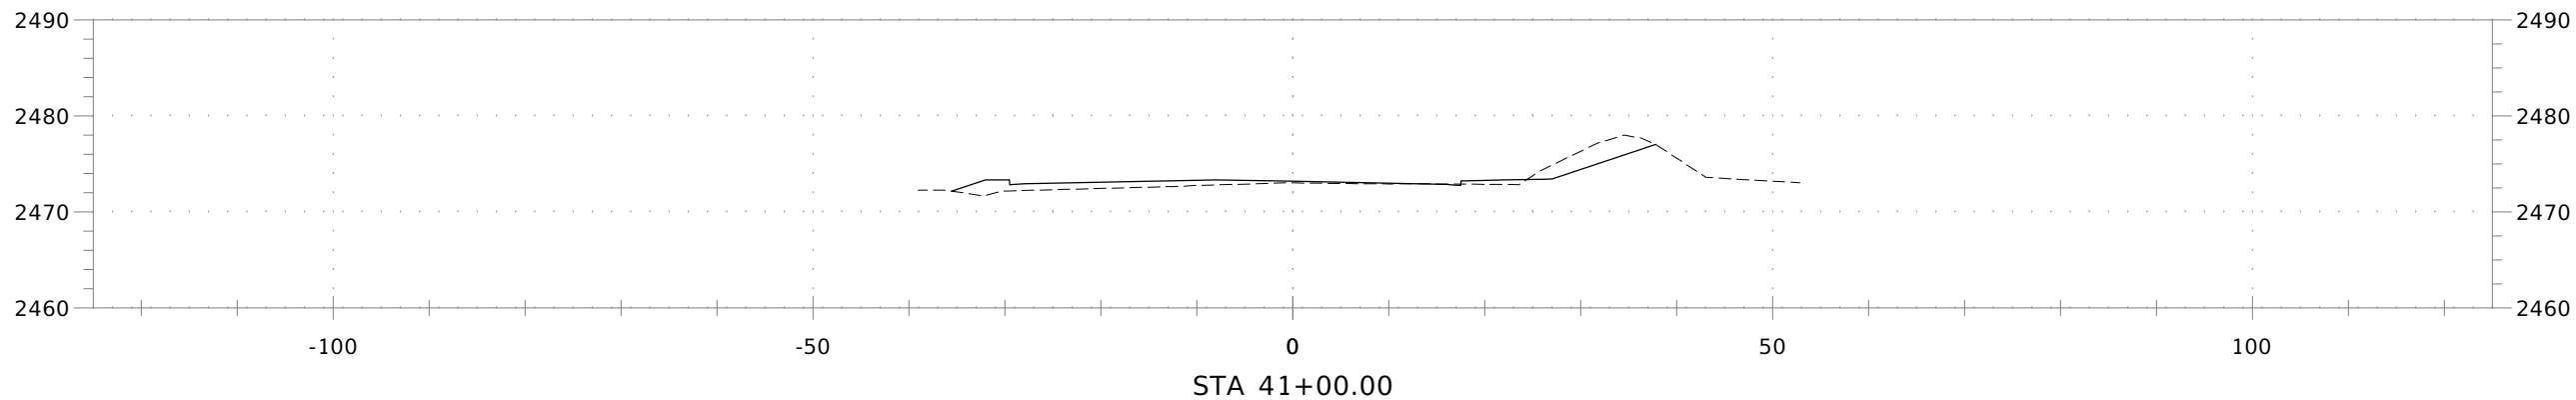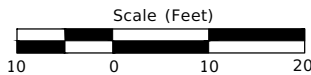

NORTHSIDE BLVD

REVISIONS				<div>DESIGNED N. HAMDARD</div> <div>DESIGN CHECKED K. DODD</div> <div>DETAILED N. HAMDARD</div> <div>DRAWING CHECKED J. JONES</div>	<div>SCALES SHOWN ARE FOR 11" X 17" PRINTS ONLY</div> <div>CADD FILE NAME B05812042-SECT</div> <div>DRAWING DATE: DECEMBER 2025</div>	<div>IDAHO TRANSPORTATION DEPARTMENT</div> <div>YOUR Safety→YOUR Mobility→YOUR Economic Opportunity</div> <div>Parametrix</div>	PROJECT NO. A023(731)	CROSS SECTIONS NORTHSIDE BLVD & KARCHER RD, NAMPA	ENGLISH	
NO.	DATE	BY	DESCRIPTION						COUNTY	Canyon
									KEY NUMBER	23731
									SHEET	17 OF 31





FILE: B05812042-SECT LAYOUT: SECT18 PATH: U:\Bois\Projects\Clients\5812-City of Nampa\314-5812-042 Northside Boulevard and Karcher Road Intersection Improvements\95Svcs\CADD\FIGURES PLOTTED BY: Hamdahoo DATE: Friday, December 12, 2025 9:42:03 AM

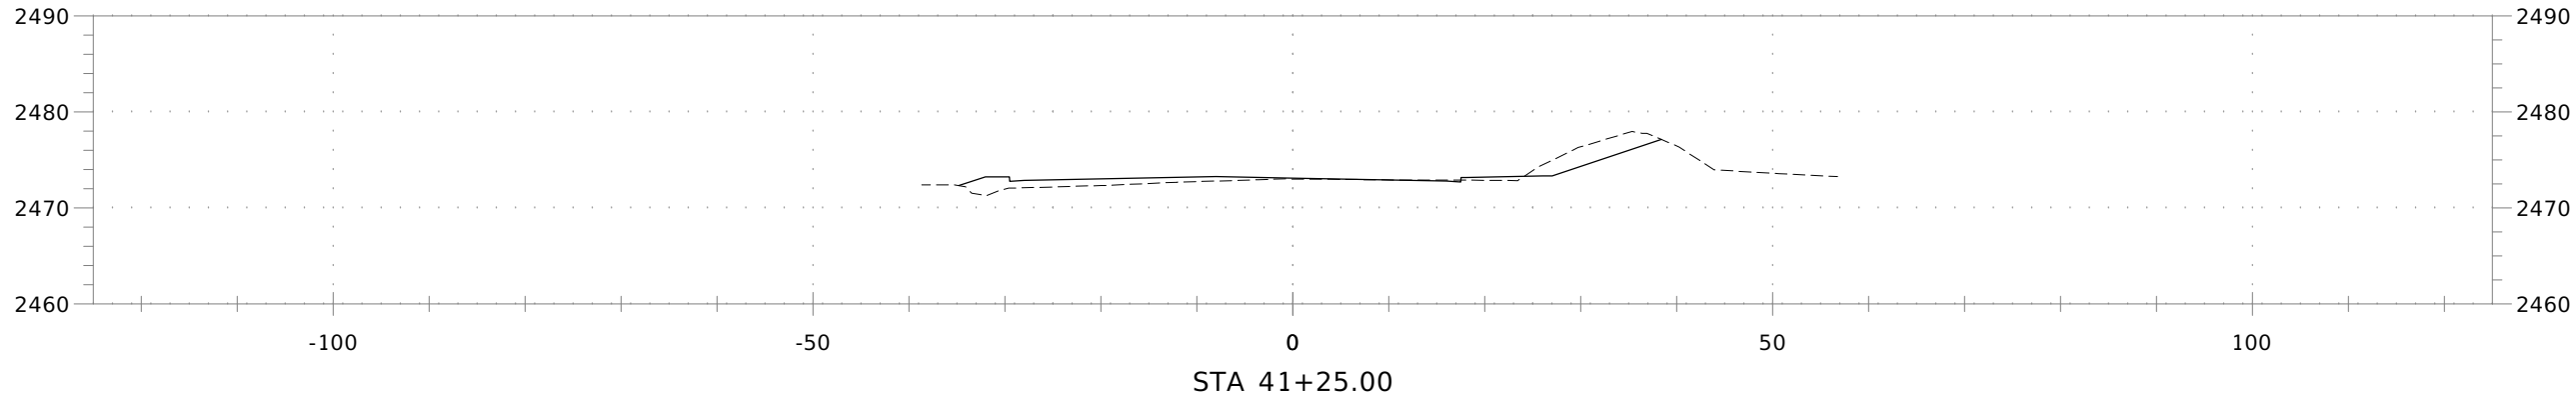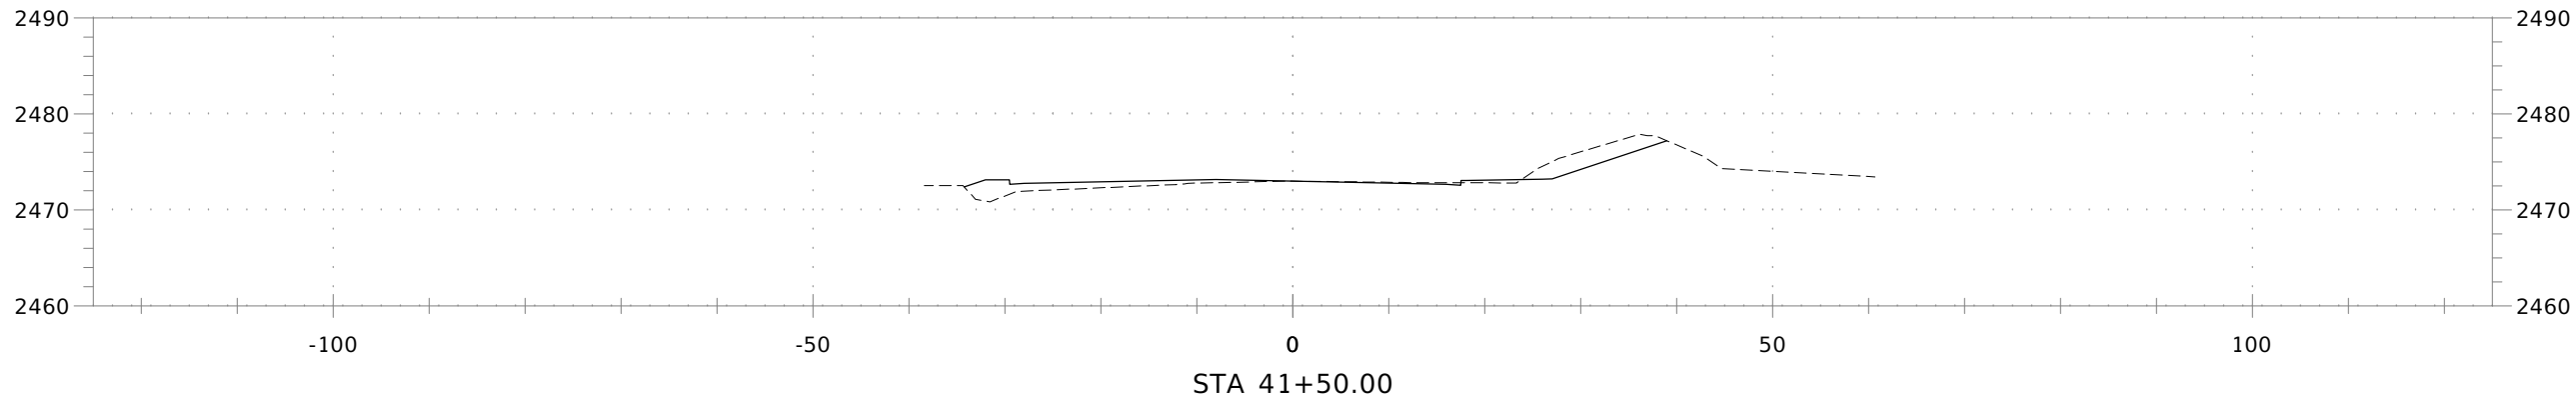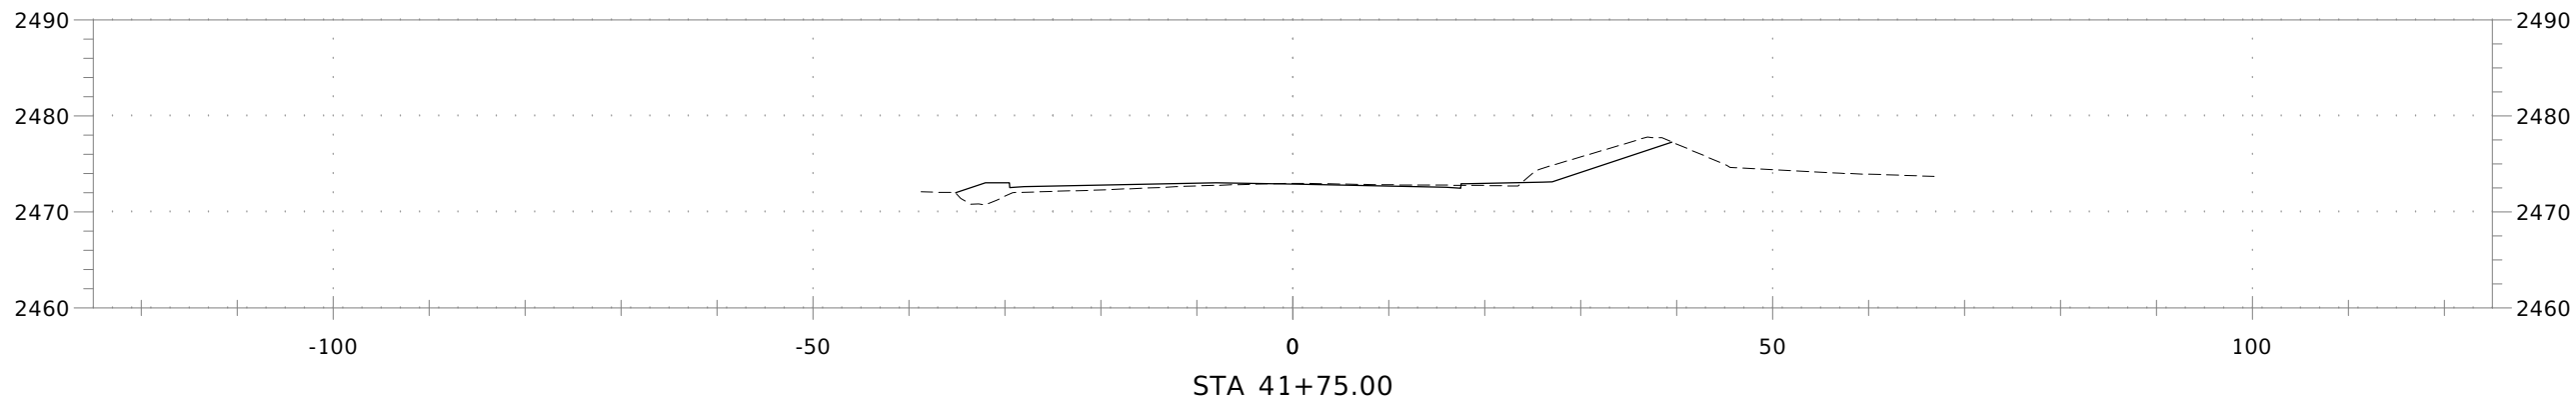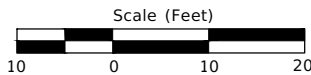

NORTHSIDE BLVD

REVISIONS				<div>DESIGNED N. HAMDARD</div> <div>DESIGN CHECKED K. DODD</div> <div>DETAILED N. HAMDARD</div> <div>DRAWING CHECKED J. JONES</div>	<div>SCALES SHOWN ARE FOR 11" X 17" PRINTS ONLY</div> <div>CADD FILE NAME B05812042-SECT</div> <div>DRAWING DATE: DECEMBER 2025</div>	<div>IDAHO TRANSPORTATION DEPARTMENT</div> <div>YOUR Safety→YOUR Mobility→YOUR Economic Opportunity</div> <div>Parametrix</div>	PROJECT NO. A023(731)	CROSS SECTIONS NORTHSIDE BLVD & KARCHER RD, NAMPA	ENGLISH	
NO.	DATE	BY	DESCRIPTION						COUNTY	Canyon
									KEY NUMBER	23731
									SHEET	18 OF 31





FILE: B05812042-SECT LAYOUT: SECT19 PATH: U:\Bois\Projects\Clients\5812-042 Northside Boulevard and Karcher Road Intersection Improvements\95Svcs\CADD\FIGURES PLOTTED BY: Hamdahoo DATE: Friday, December 12, 2025 9:42:08 AM

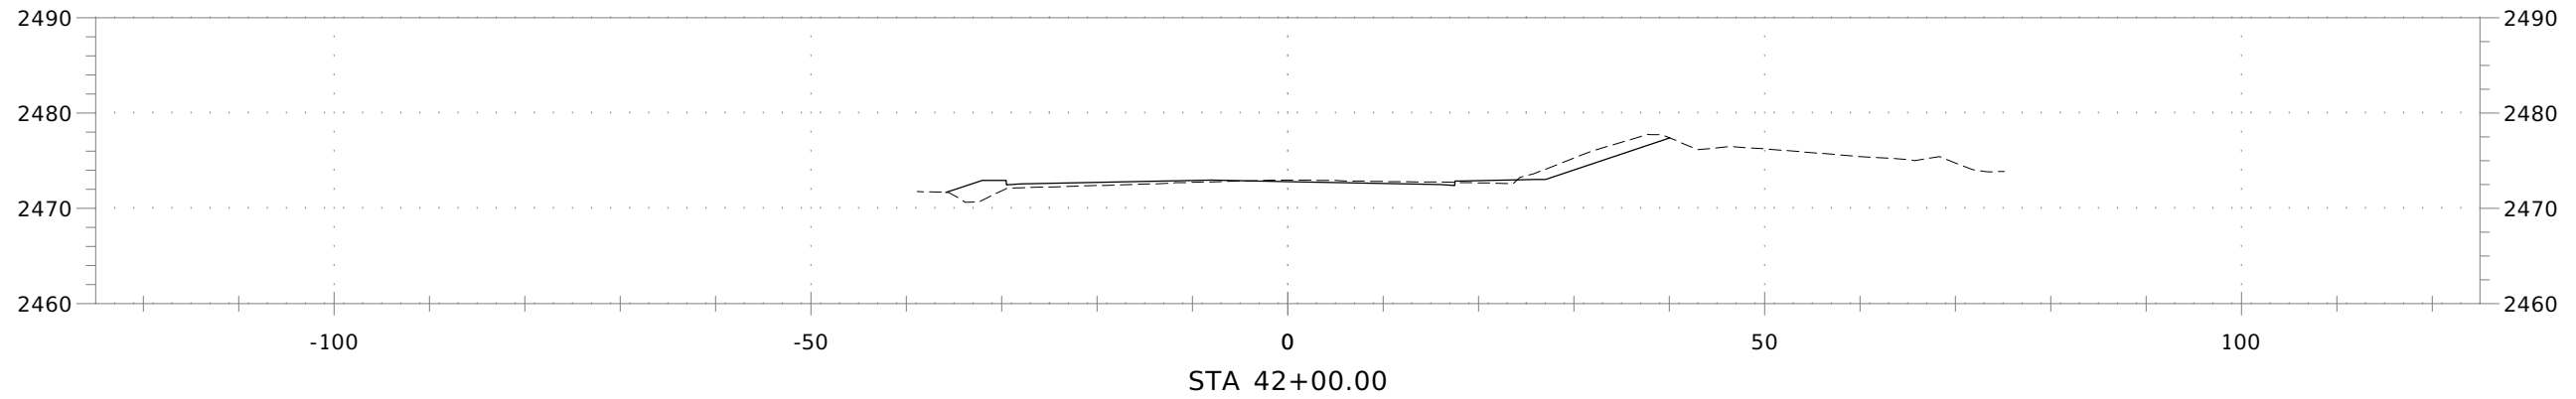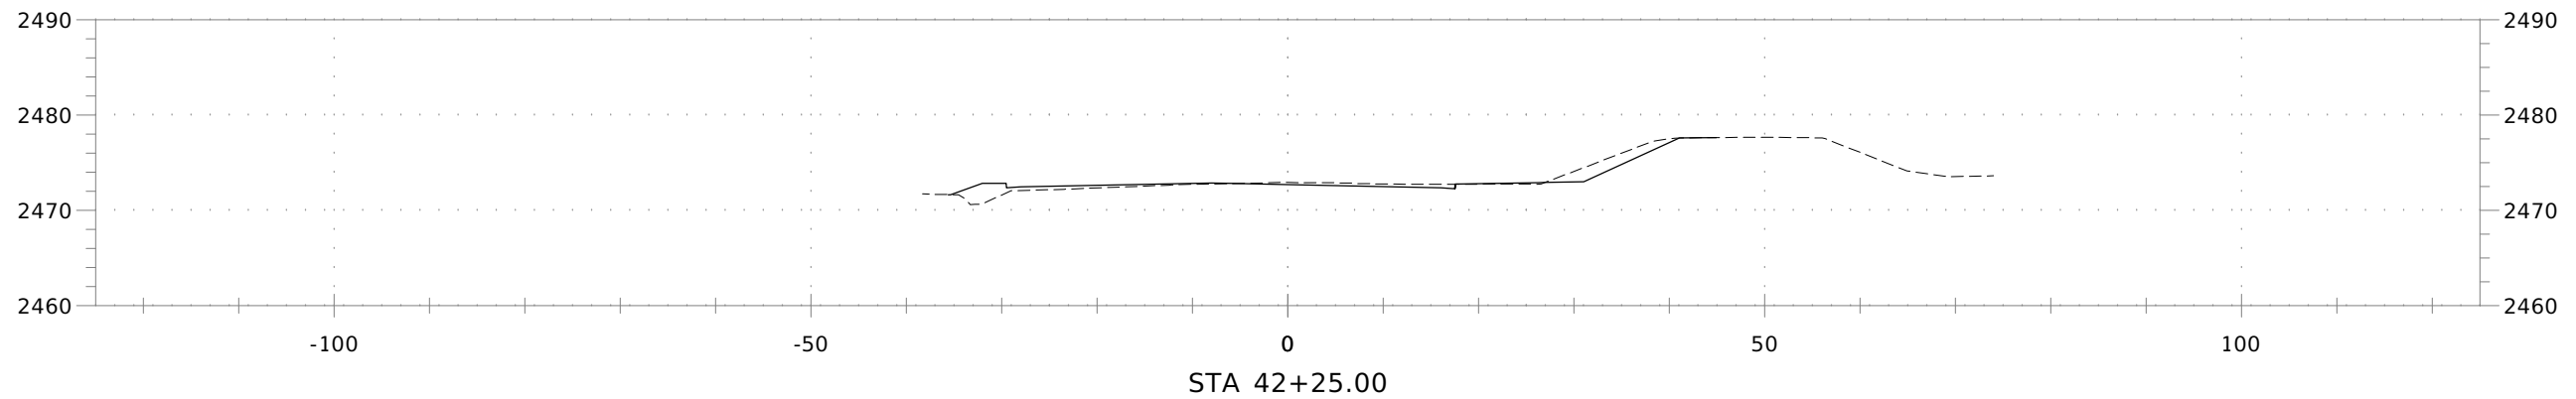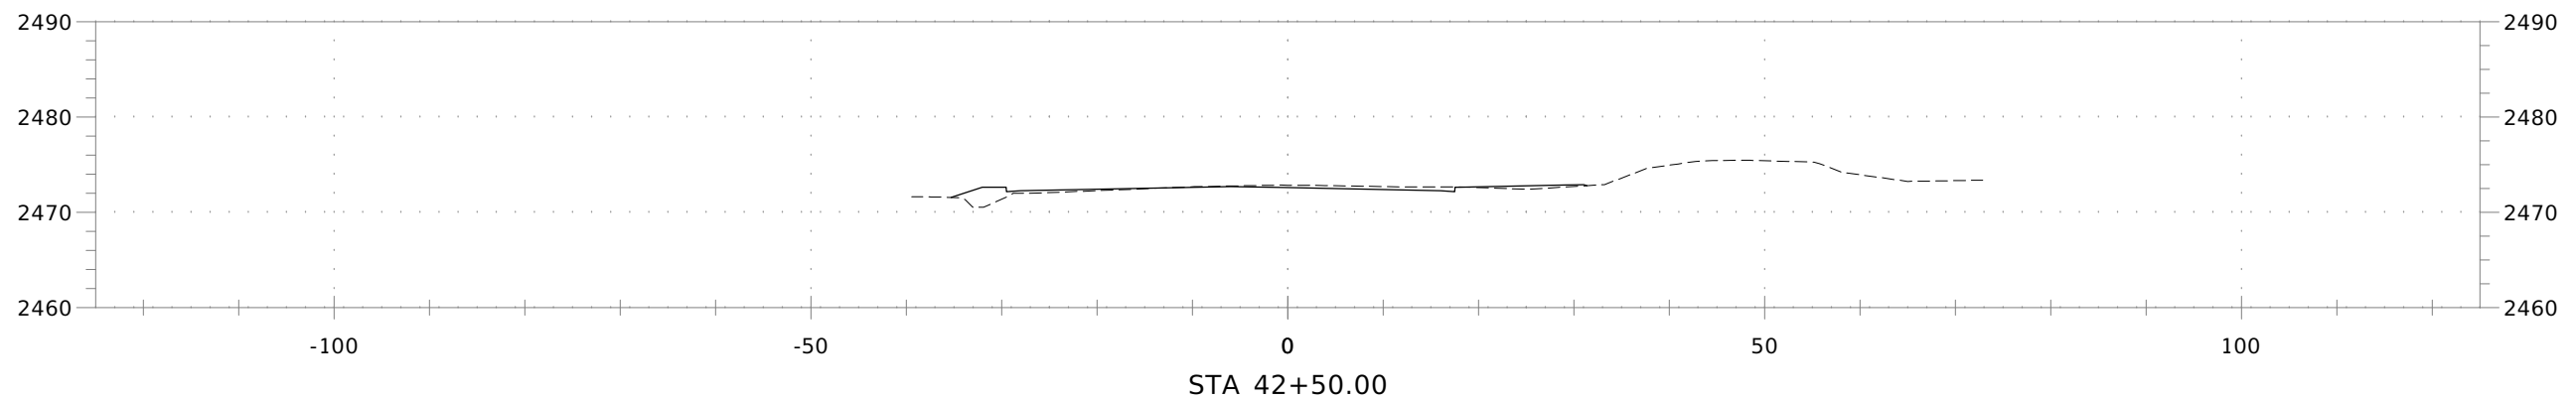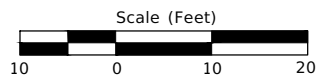

NORTHSIDE BLVD

REVISIONS				DESIGNED N. HAMDARD	SCALES SHOWN ARE FOR 11" X 17" PRINTS ONLY	IDAHO TRANSPORTATION DEPARTMENT <small>YOUR Safety→YOUR Mobility→YOUR Economic Opportunity</small>	PROJECT NO. A023(731)	CROSS SECTIONS NORTHSIDE BLVD & KARCHER RD, NAMPA	ENGLISH	
NO.	DATE	BY	DESCRIPTION						COUNTY	Canyon
				DESIGN CHECKED K. DODD	CADD FILE NAME B05812042-SECT				KEY NUMBER	23731
				DETAILED N. HAMDARD					SHEET	19 OF 31
				DRAWING CHECKED J. JONES	DRAWING DATE: DECEMBER 2025					

FILE: B05812042-SECT LAYOUT: SECT20 PATH: U:\Bois\Projects\Clients\5812-City of Nampa\314-5812-042 Northside Boulevard and Karcher Road Intersection Improvements\995ves\CADD\FIGURES PLOTTED BY: HamidNoor DATE: Friday, December 12, 2025 9:42:13 AM

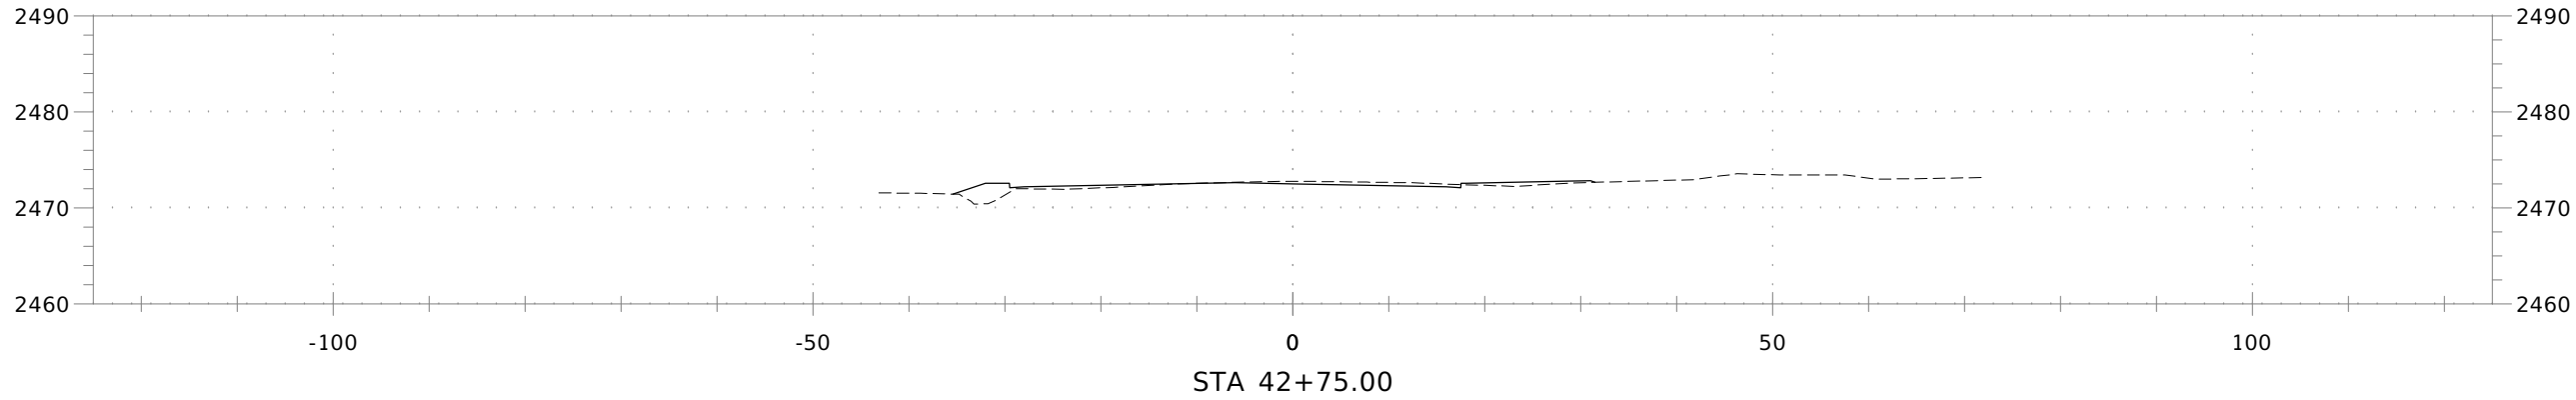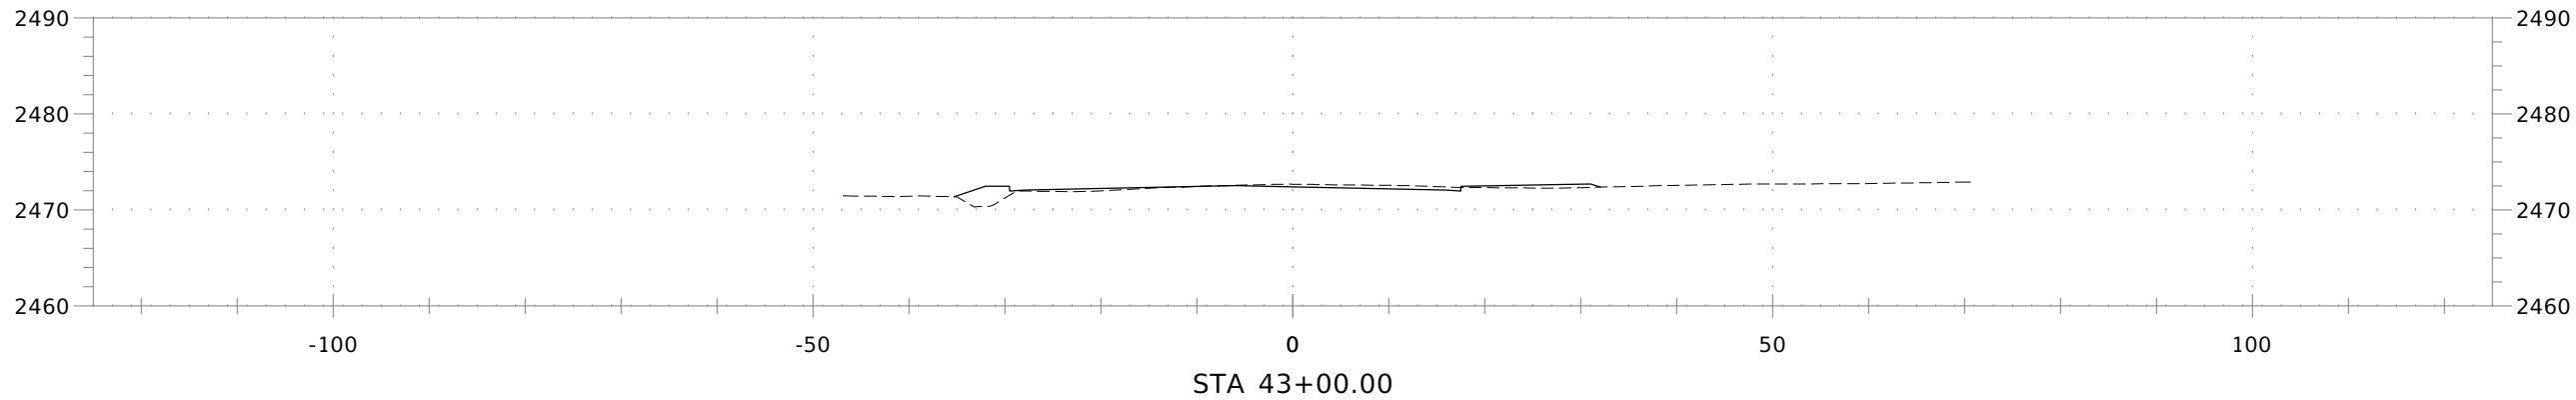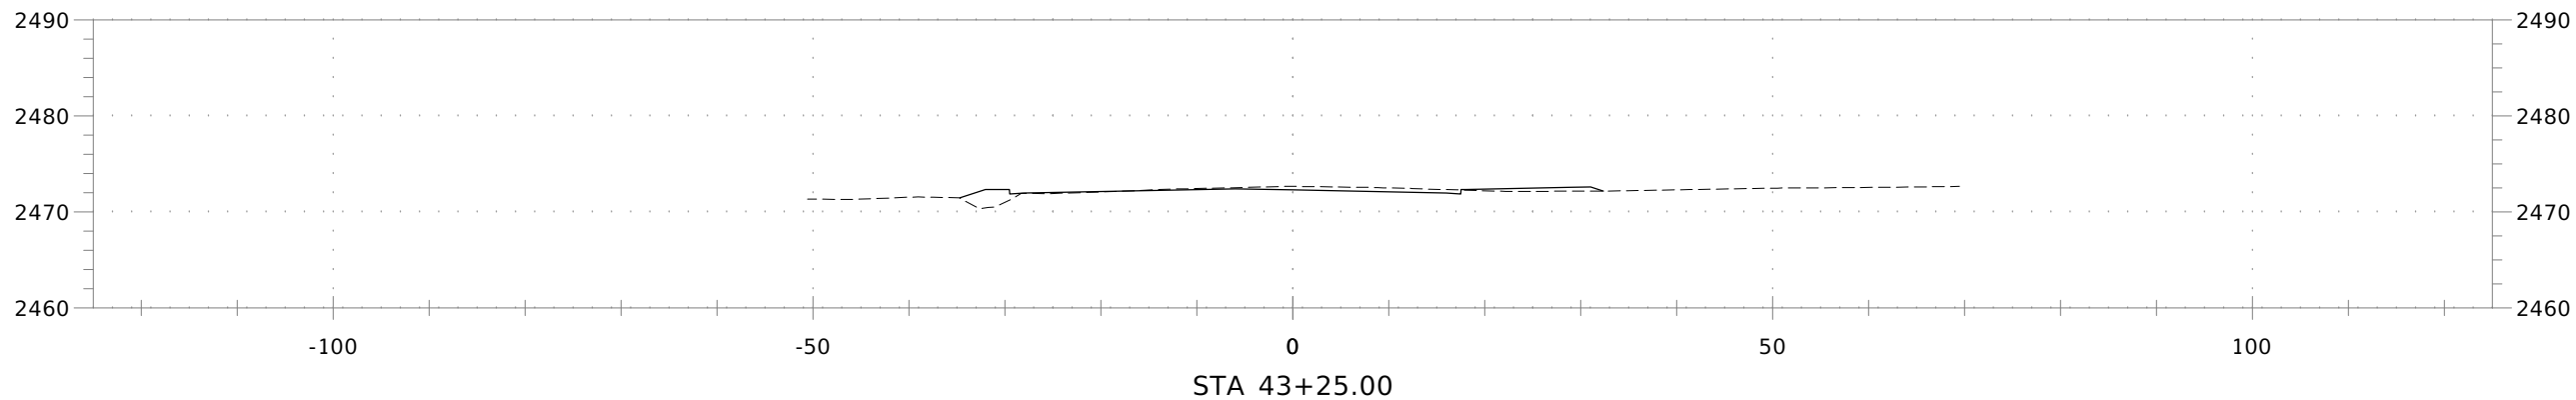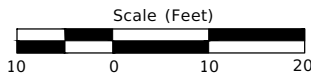

NORTHSIDE BLVD

REVISIONS			
NO.	DATE	BY	DESCRIPTION

DESIGNED	N. HAMDARD
DESIGN CHECKED	K. DODD
DETAILED	N. HAMDARD
DRAWING CHECKED	J. JONES

SCALES SHOWN ARE FOR 11" X 17" PRINTS ONLY
CADD FILE NAME B05812042-SECT
DRAWING DATE: DECEMBER 2025

IDAHO
TRANSPORTATION
DEPARTMENT

YOUR Safety→YOUR Mobility→YOUR Economic Opportunity







Parametrix

PROJECT NO.
A023(731)

CROSS SECTIONS
NORTHSIDE BLVD & KARCHER RD, NAMPA




ENGLISH
COUNTY Canyon
KEY NUMBER 23731
SHEET 20 OF 31

FILE: B05812042-SECT LAYOUT: SECT21 PATH: u:\Bois\Projects\Clients\5812-City of Nampa\314-5812-042 Northside Boulevard and Karcher Road Intersection Improvements\955vcs\CADD\FIGURES PLOTTED BY: Hamdahoo DATE: Friday, December 12, 2025 9:42:18 AM

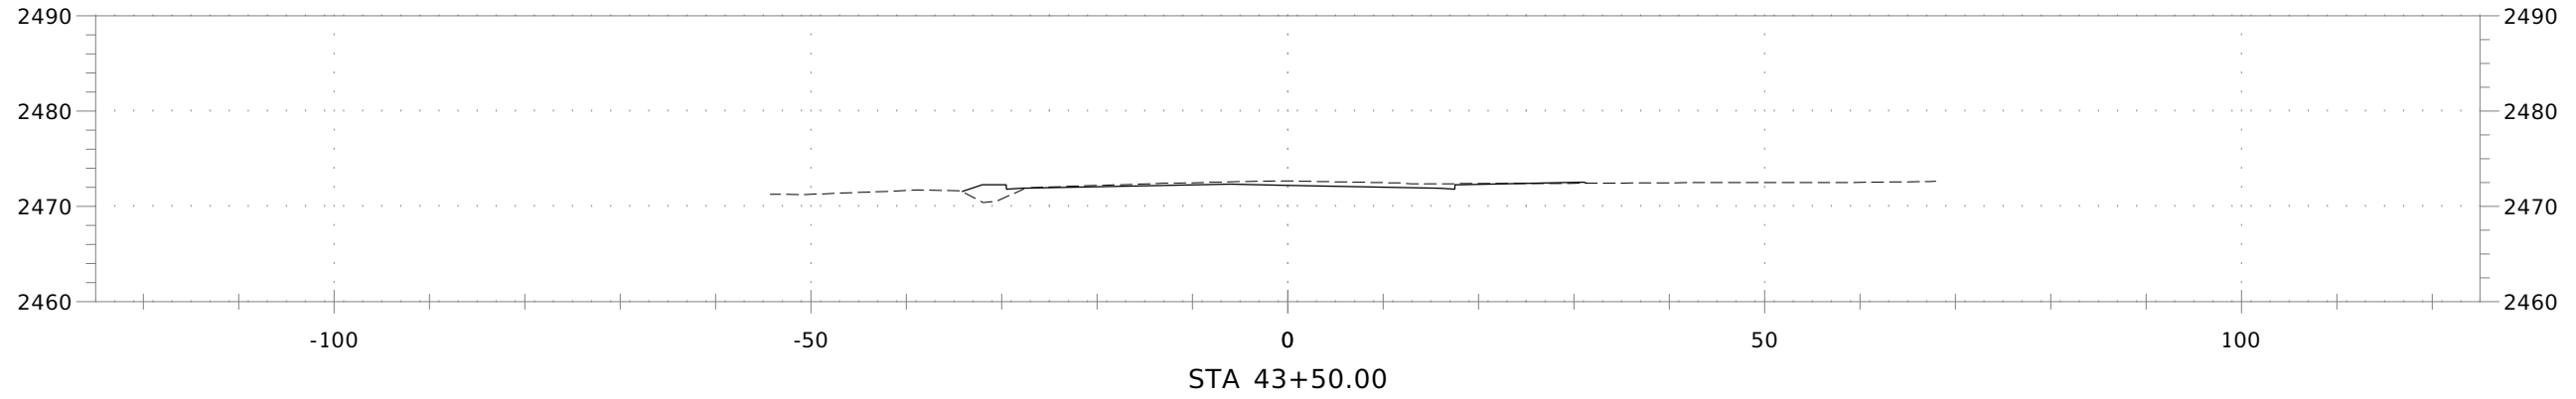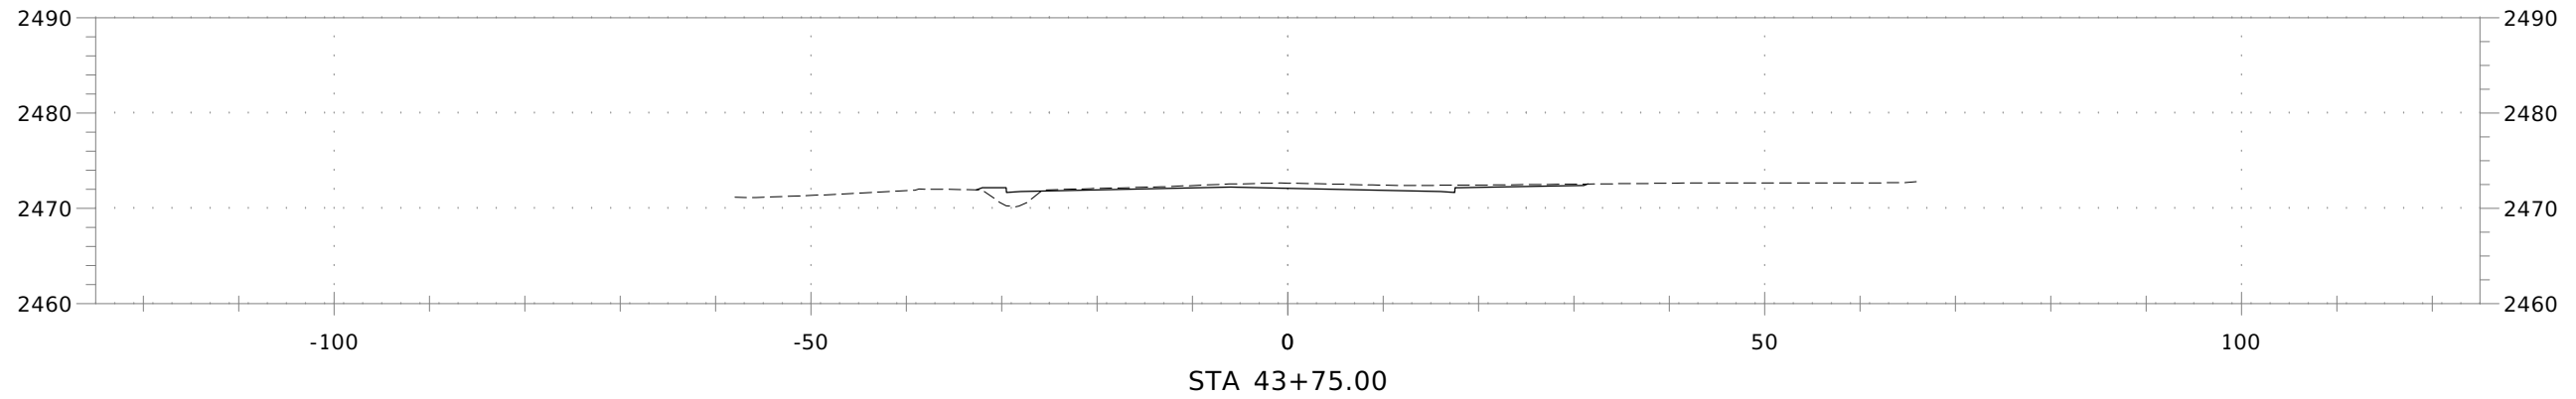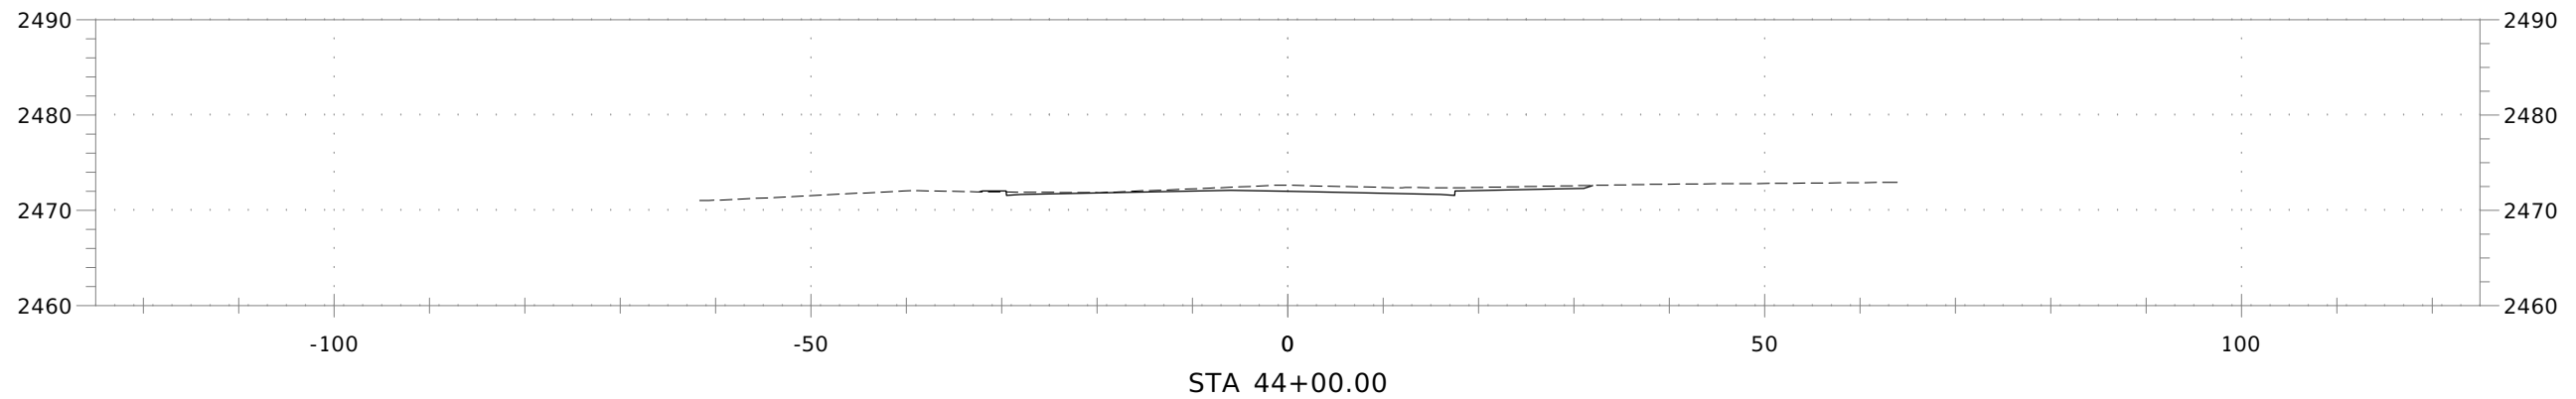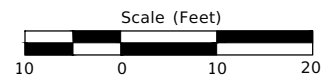


NORTHSIDE BLVD

REVISIONS				DESIGNED N. HAMDARD	SCALES SHOWN ARE FOR 11" X 17" PRINTS ONLY	IDAHO TRANSPORTATION DEPARTMENT <small>YOUR Safety→YOUR Mobility→YOUR Economic Opportunity</small>	PROJECT NO. A023(731)	CROSS SECTIONS NORTHSIDE BLVD & KARCHER RD, NAMPA	ENGLISH	
NO.	DATE	BY	DESCRIPTION						COUNTY	Canyon
				DESIGN CHECKED K. DODD	CADD FILE NAME B05812042-SECT				KEY NUMBER	23731
				DETAILED N. HAMDARD						
				DRAWING CHECKED J. JONES	DRAWING DATE: DECEMBER 2025	Parametrix			SHEET	21 OF 31


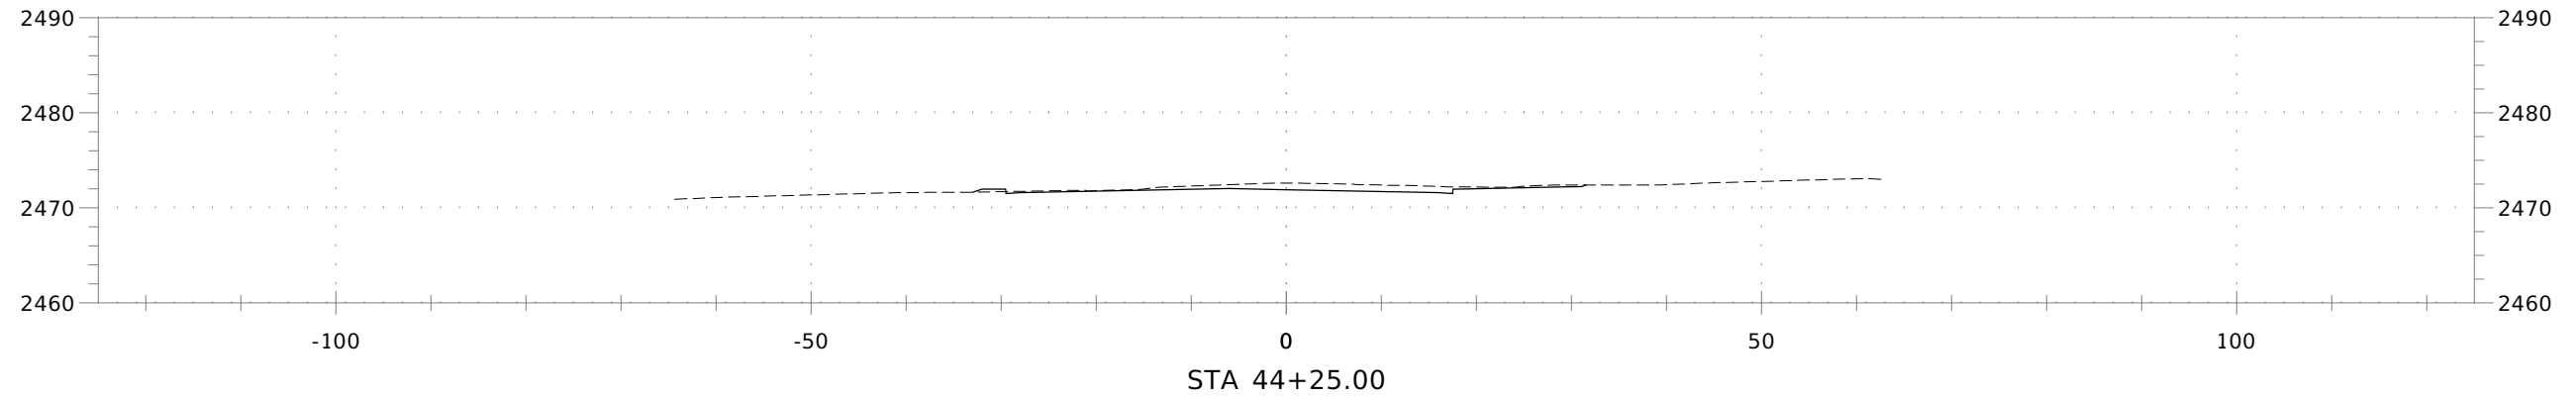
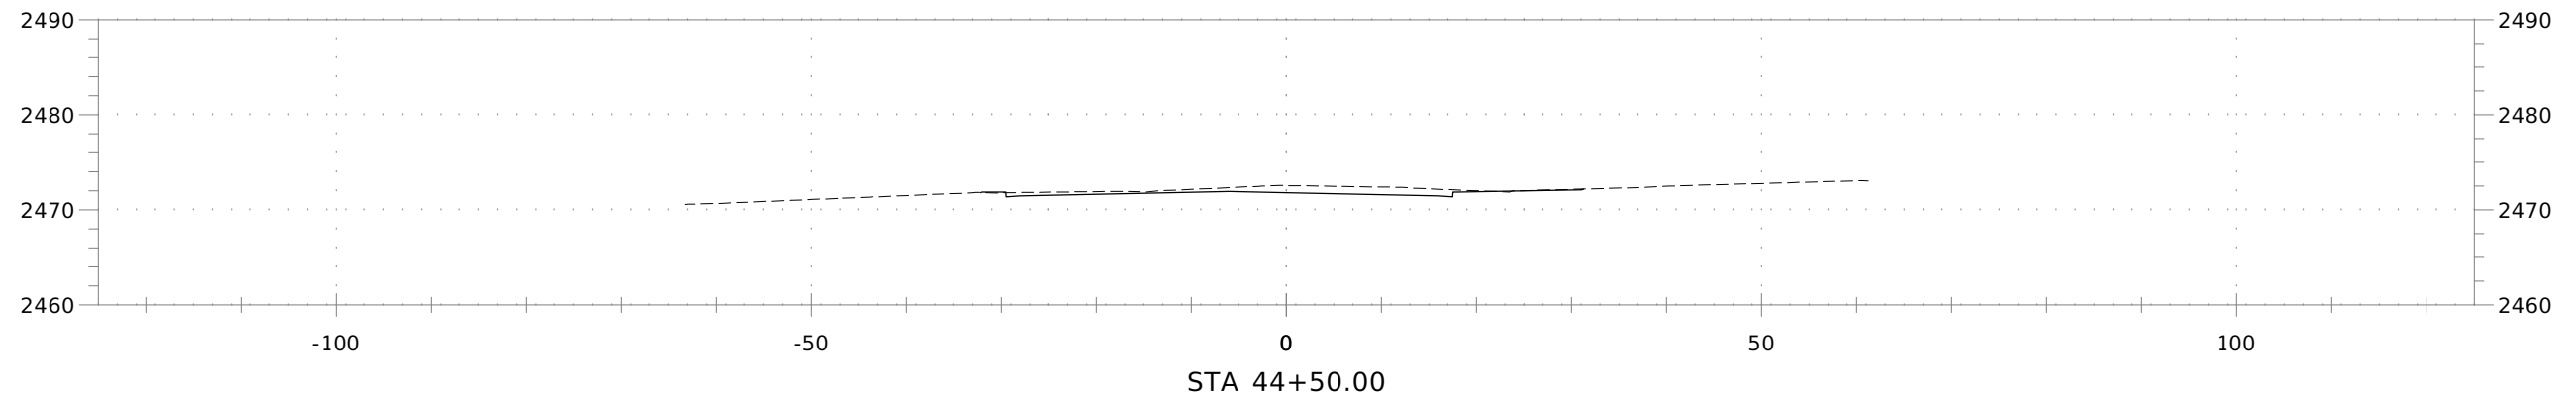
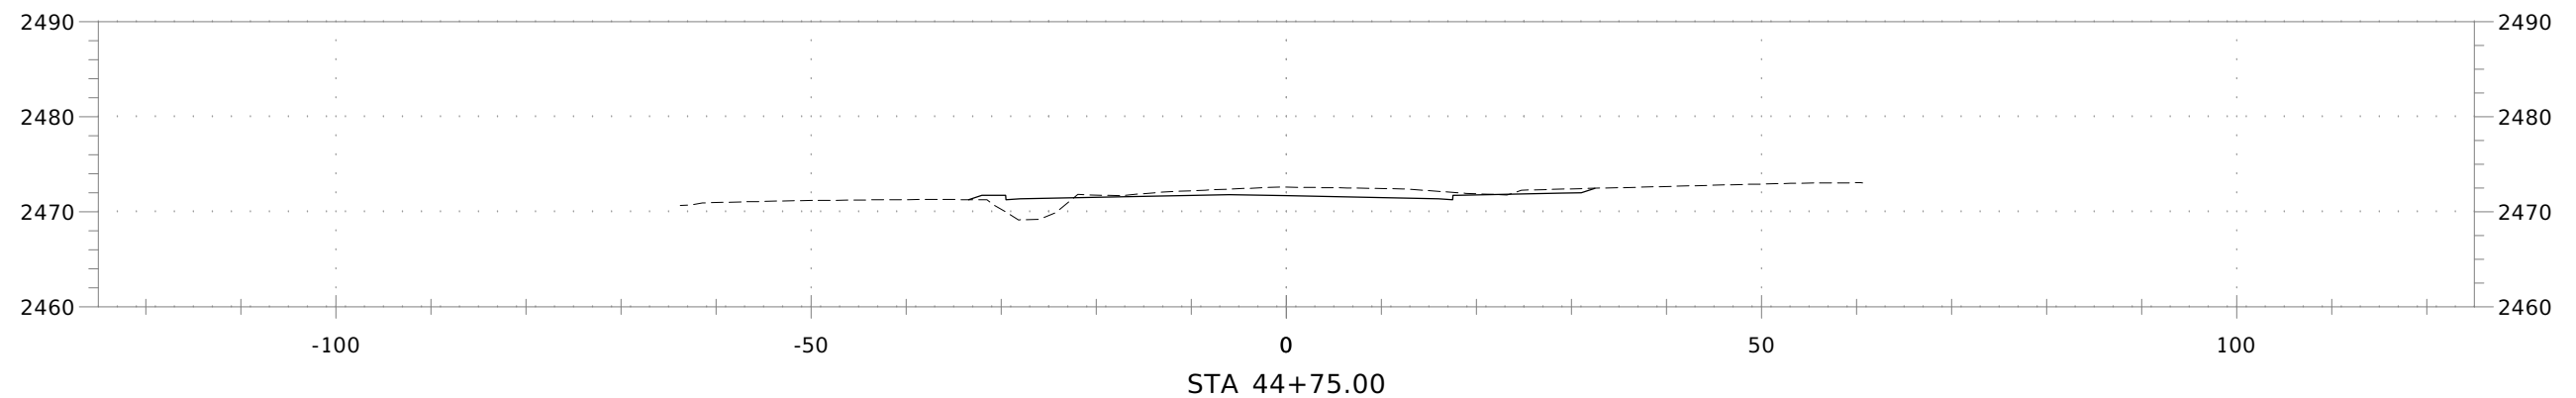


NORTHSIDE BLVD

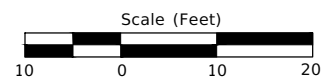

REVISIONS				DESIGNED N. HAMDARD	SCALES SHOWN ARE FOR 11" X 17" PRINTS ONLY	IDAHO TRANSPORTATION DEPARTMENT  YOUR Safety→YOUR Mobility→YOUR Economic Opportunity	PROJECT NO.	CROSS SECTIONS	ENGLISH COUNTY Canyon KEY NUMBER 23731 SHEET 22 OF 31
NO.	DATE	BY	DESCRIPTION	DESIGN CHECKED K. DODD			A023(731)	NORTHSIDE BLVD & KARCHER RD, NAMPA	
				DETAILED N. HAMDARD					
				DRAWING CHECKED J. JONES					
				CADD FILE NAME B05812042-SECT					
				DRAWING DATE: DECEMBER 2025	Parametrix				





FILE: B05812042-SECT LAYOUT: SECT23 PATH: U:\Bois\Projects\Clients\5812-City of Nampa\314-5812-042 Northside Boulevard and Karcher Road Intersection Improvements\995ves\CADD\FIGURES PLOTTED BY: HamidNoo DATE: Friday, December 12, 2025 9:42:28 AM

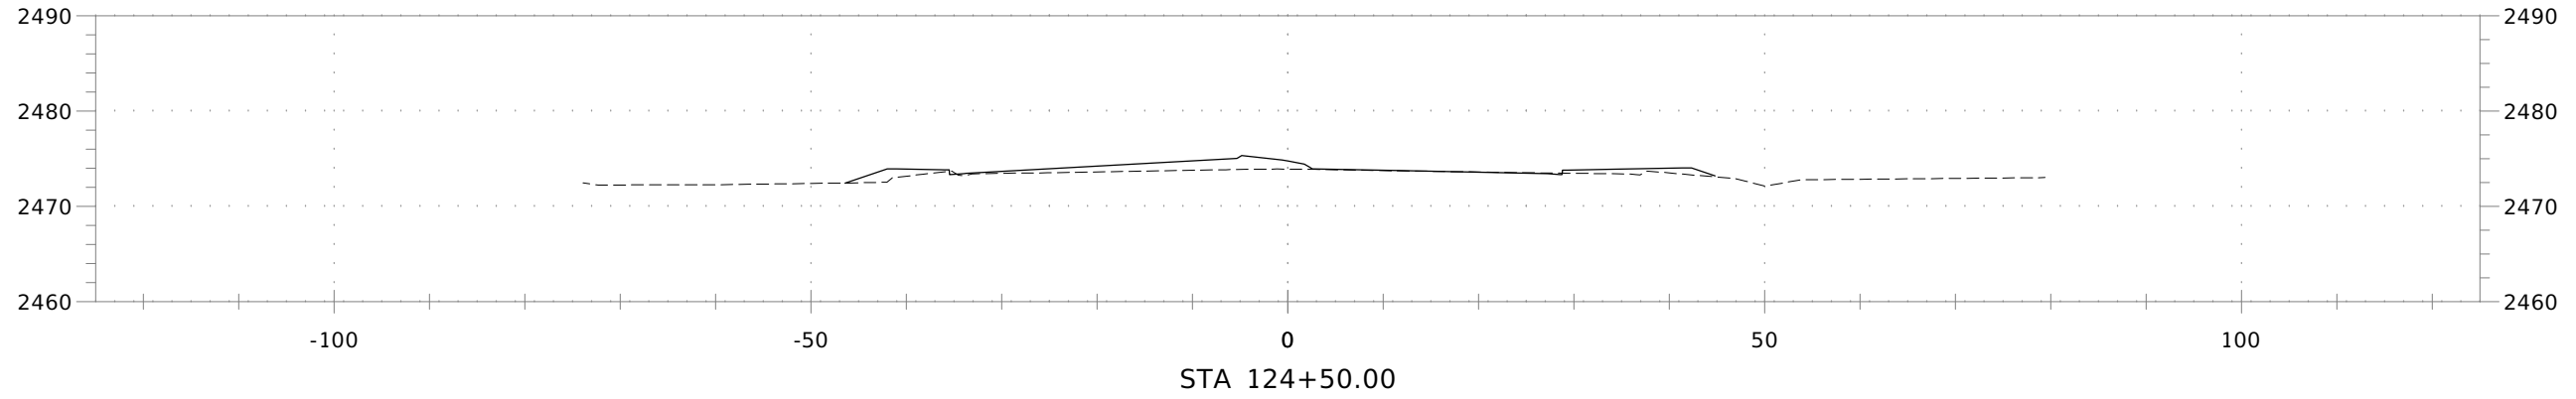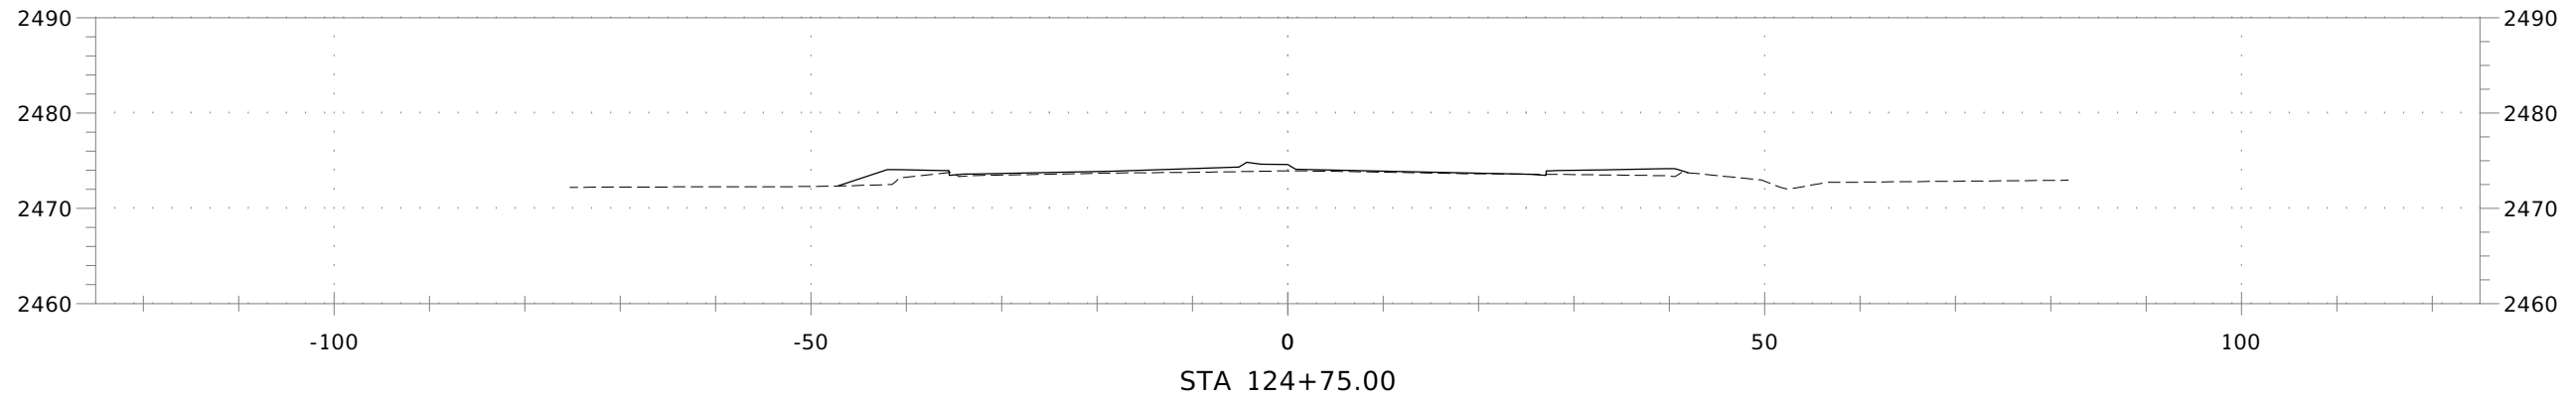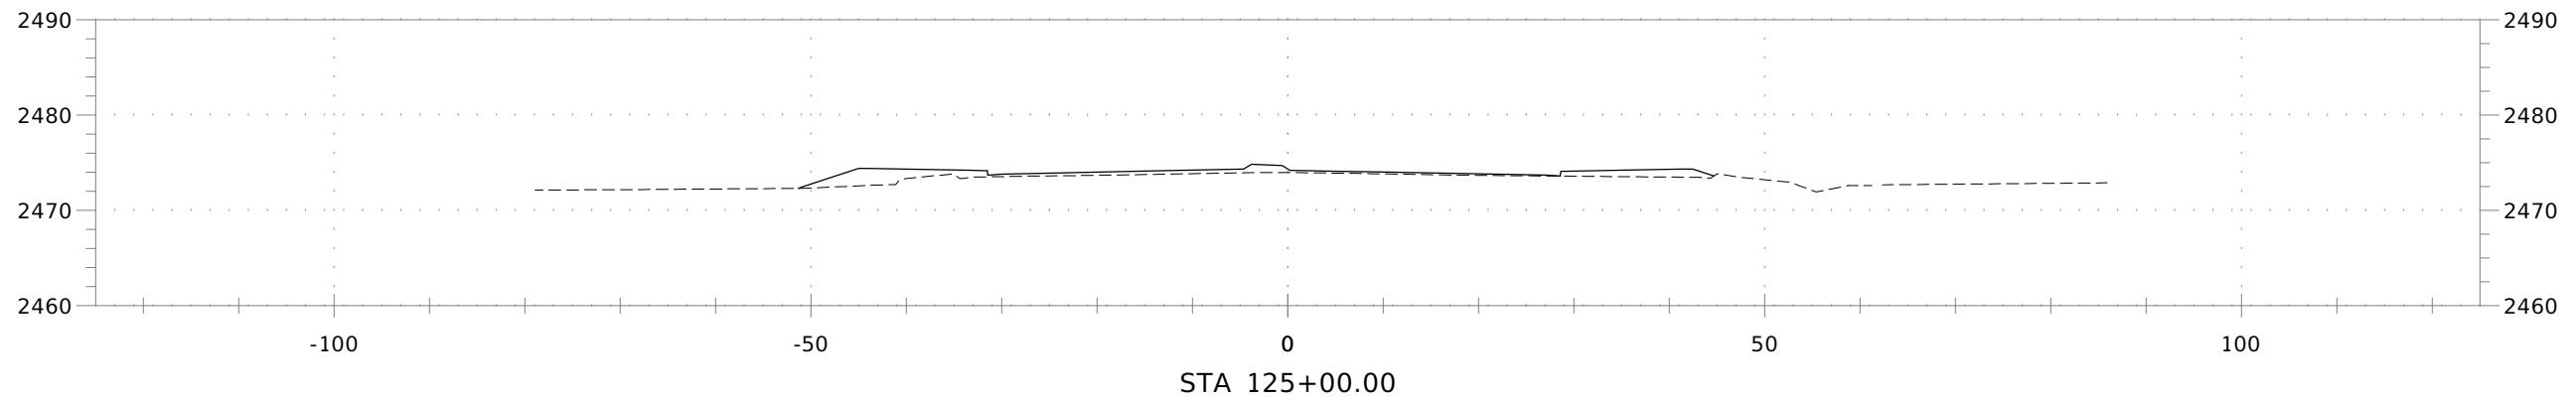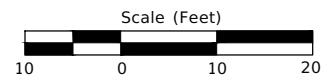

KARCHER RD

REVISIONS				DESIGNED N. HAMDARD	SCALES SHOWN ARE FOR 11" X 17" PRINTS ONLY	<div>IDAHO TRANSPORTATION DEPARTMENT</div> <div>YOUR Safety→YOUR Mobility→YOUR Economic Opportunity</div> <div>Parametrix</div>	PROJECT NO.	CROSS SECTIONS	ENGLISH
NO.	DATE	BY	DESCRIPTION	DESIGN CHECKED K. DODD			A023(731)		NORTHSIDE BLVD & KARCHER RD, NAMPA
				DETAILED N. HAMDARD	CADD FILE NAME B05812042-SECT				
				DRAWING CHECKED J. JONES	DRAWING DATE: DECEMBER 2025				SHEET 23 OF 31





FILE: B05812042-SECT LAYOUT: SECT24 PATH: U:\Bois\Projects\Clients\5812-City of Nampa\314-5812-042 Northside Boulevard and Karcher Road Intersection Improvements\995ves\CADD\FIGURES PLOTTED BY: HamidNoo DATE: Friday, December 12, 2025 9:42:33 AM

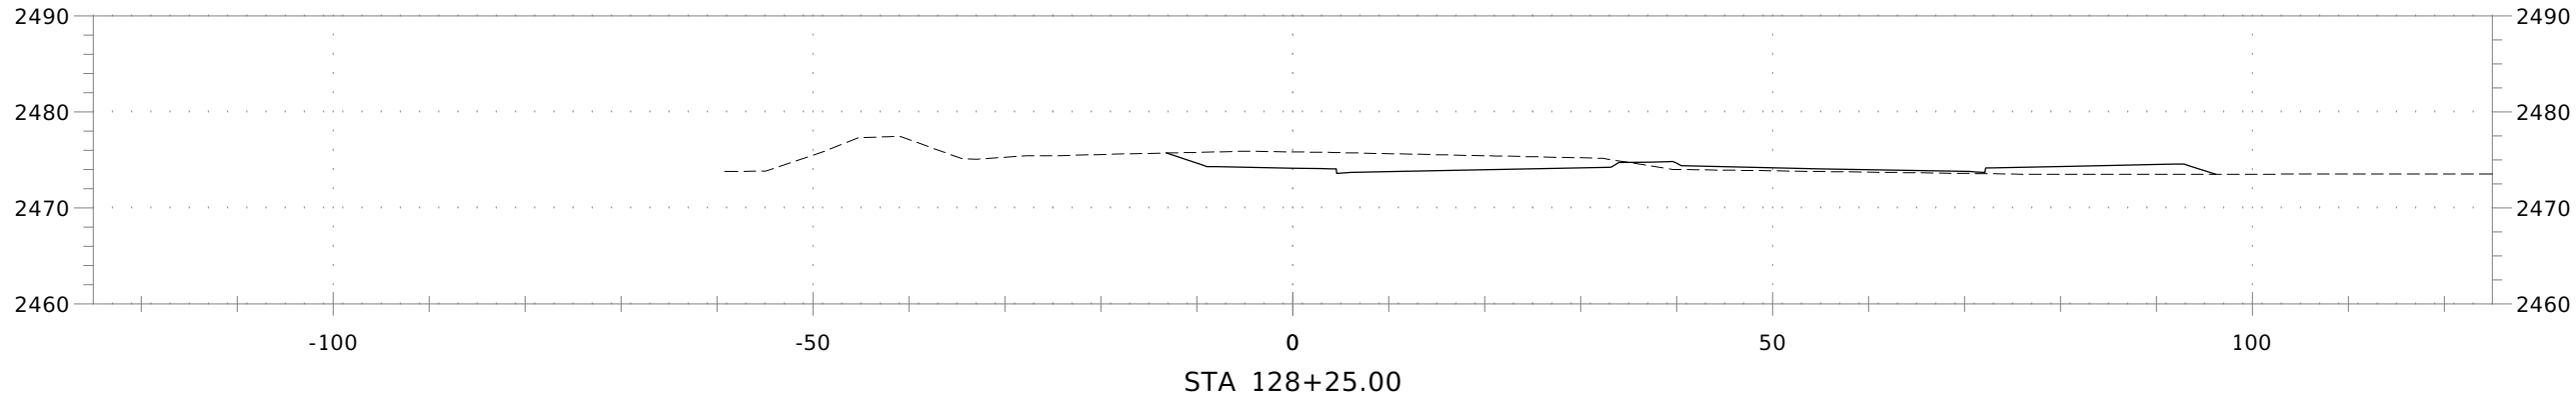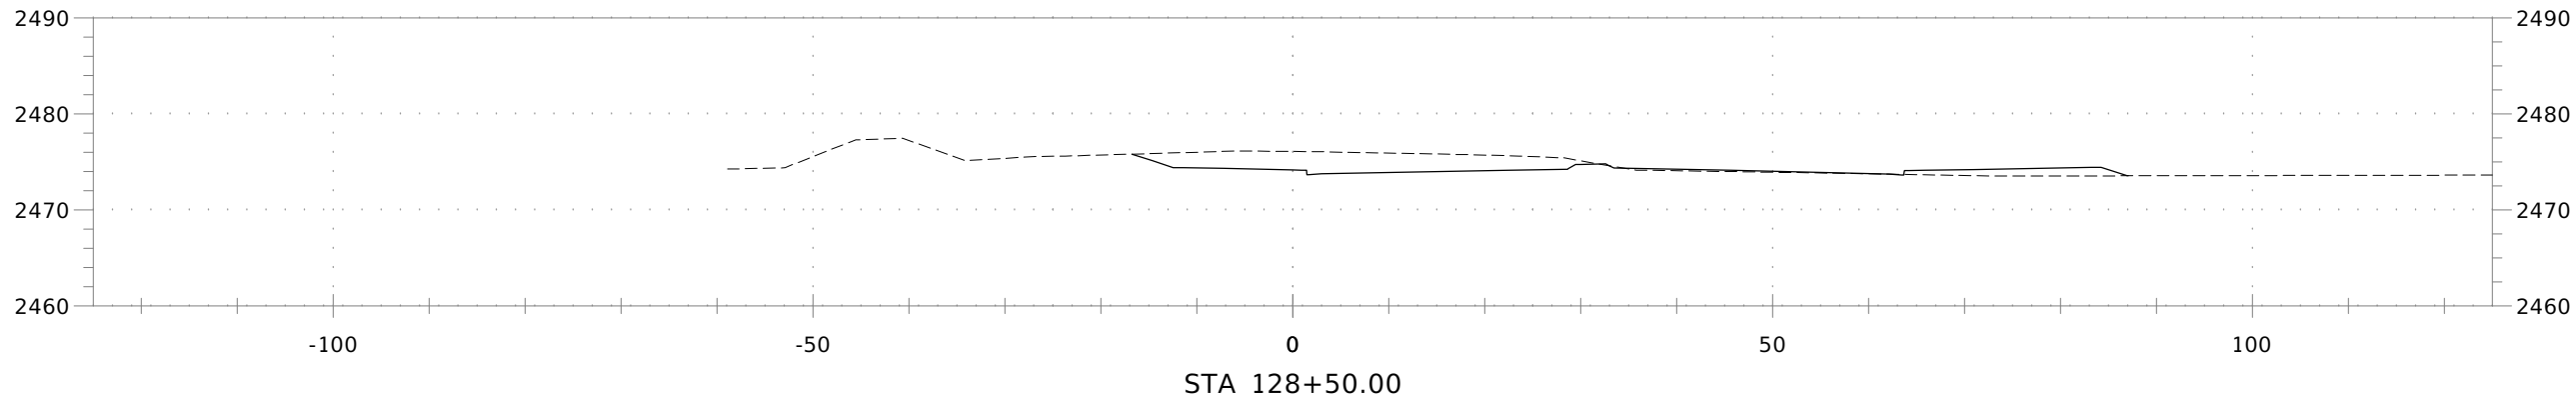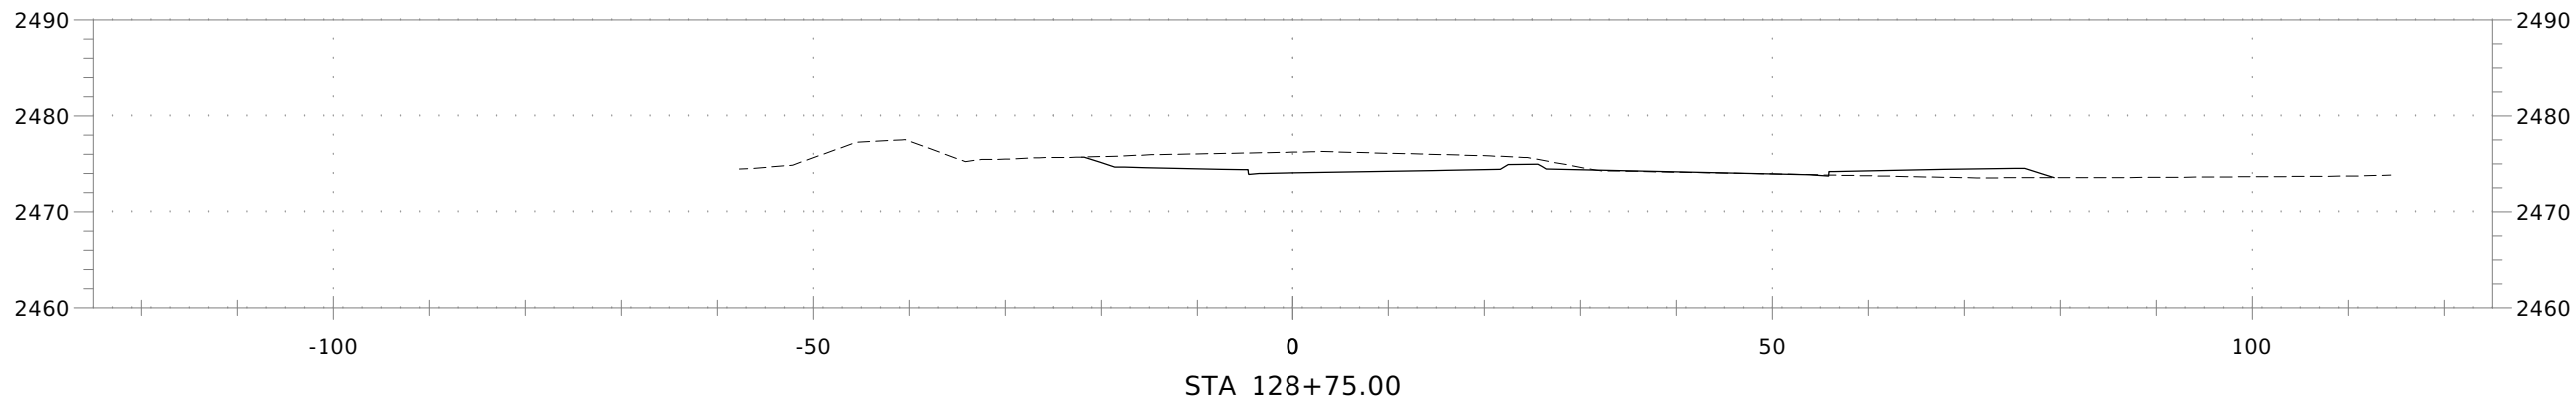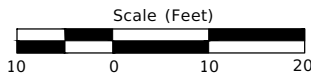

KARCHER RD

REVISIONS				DESIGNED	SCALES SHOWN ARE FOR 11" X 17" PRINTS ONLY	<div>IDAHO TRANSPORTATION DEPARTMENT</div> <div>YOUR Safety→YOUR Mobility→YOUR Economic Opportunity</div> <div>Parametrix</div>	PROJECT NO.	CROSS SECTIONS	ENGLISH	
NO.	DATE	BY	DESCRIPTION	N. HAMDARD			A023(731)	NORTHSIDE BLVD & KARCHER RD, NAMPA	COUNTY	Canyon
				DESIGN CHECKED	CADD FILE NAME B05812042-SECT				KEY NUMBER	23731
				DETAILED					DRAWING DATE: DECEMBER 2025	SHEET
				N. HAMDARD						
				K. DODD						
				J. JONES						





FILE: B05812042-SECT LAYOUT: SECT25 PATH: U:\Bois\Projects\Clients\5812-City of Nampa\314-5812-042 Northside Boulevard and Karcher Road Intersection Improvements\995vec\CADD\FIGURES PLOTTED BY: HamidNoo DATE: Friday, December 12, 2025 9:42:38 AM

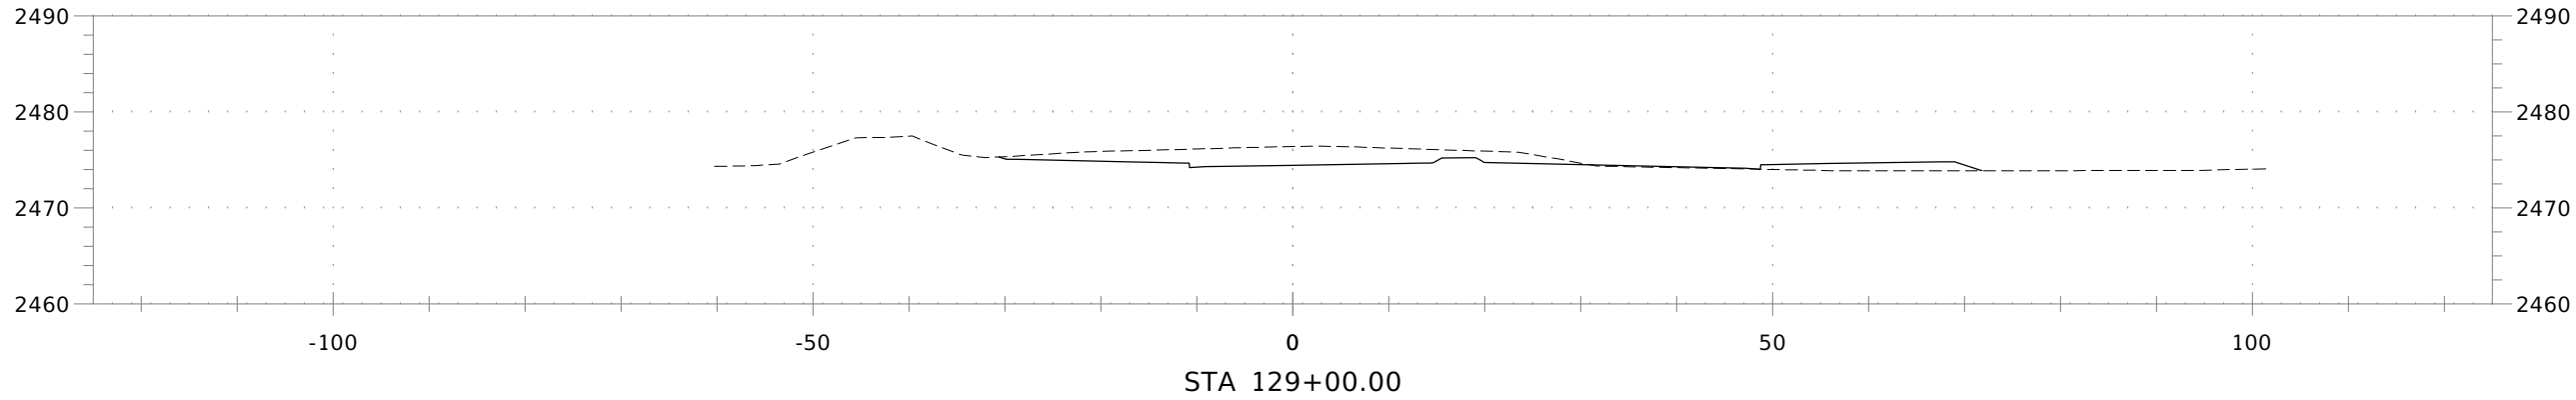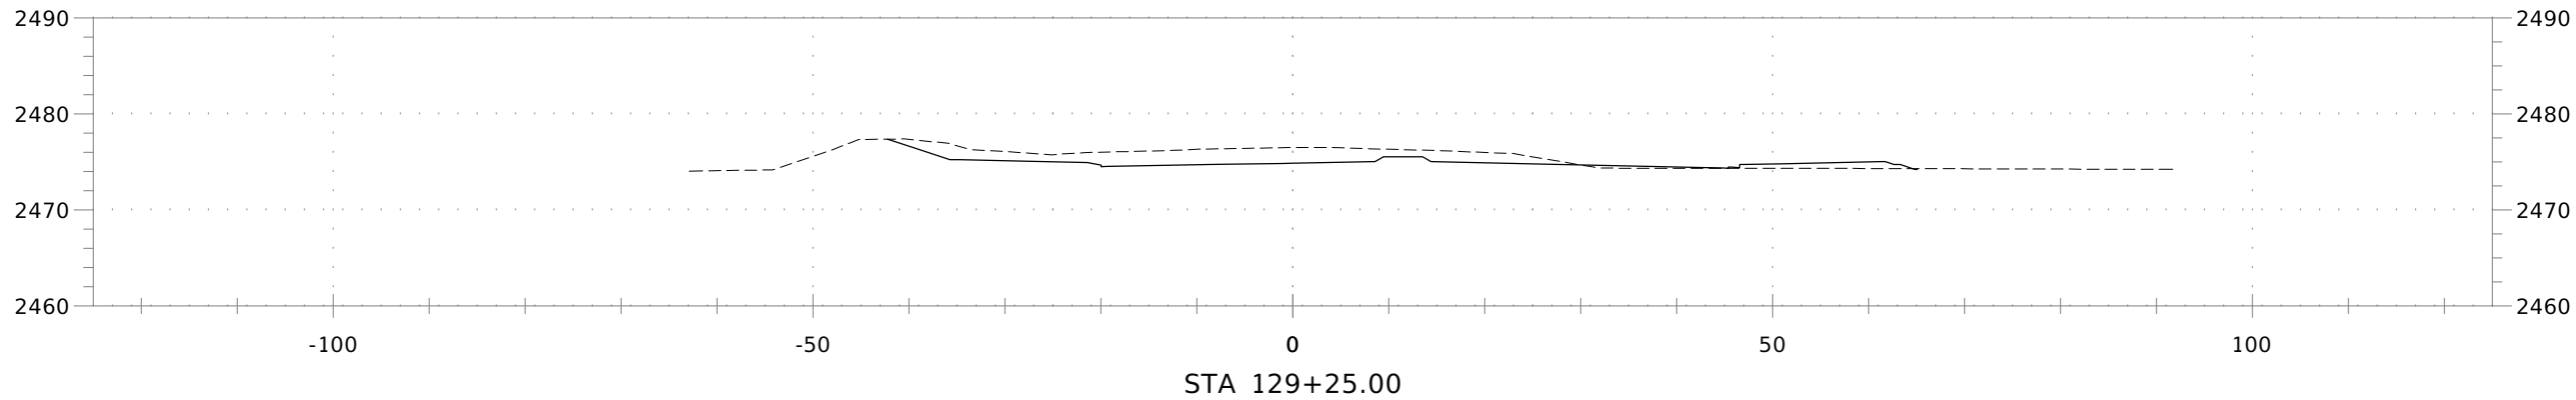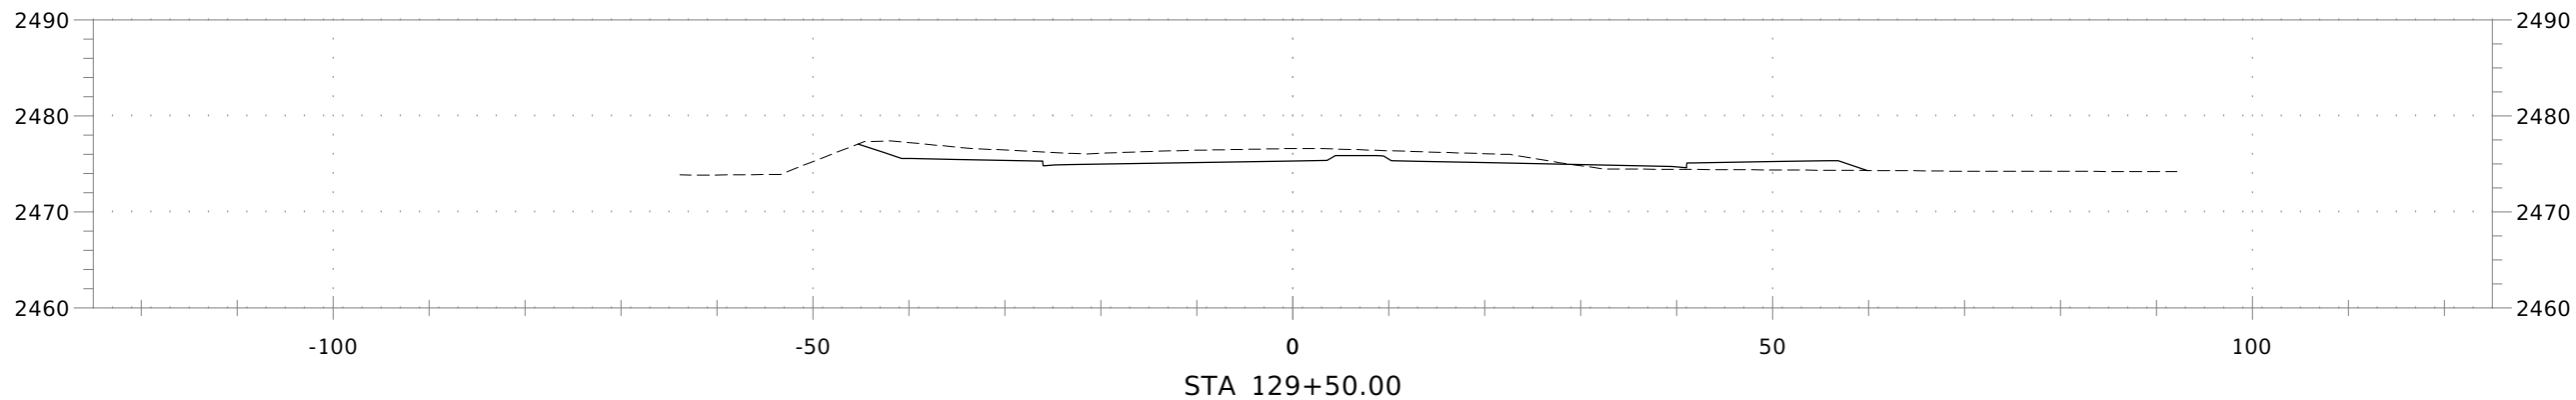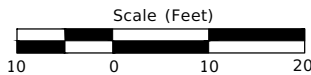

KARCHER RD

REVISIONS				DESIGNED N. HAMDARD	SCALES SHOWN ARE FOR 11" X 17" PRINTS ONLY	<div>IDAHO TRANSPORTATION DEPARTMENT</div> <div>YOUR Safety→YOUR Mobility→YOUR Economic Opportunity</div> <div>Parametrix</div>	PROJECT NO.	CROSS SECTIONS	ENGLISH
NO.	DATE	BY	DESCRIPTION	DESIGN CHECKED K. DODD			A023(731)	NORTHSIDE BLVD & KARCHER RD, NAMPA	COUNTY Canyon
				DETAILED N. HAMDARD	CADD FILE NAME B05812042-SECT				KEY NUMBER 23731
				DRAWING CHECKED J. JONES	DRAWING DATE: DECEMBER 2025				SHEET 25 OF 31





FILE: B05812042-SECT LAYOUT: SECT26 PATH: u:\Bois\Projects\Clients\5812-City of Nampa\314-5812-042 Northside Boulevard and Karcher Road Intersection Improvements\995ves\CADD\FIGURES PLOTTED BY: HamidNoor DATE: Friday, December 12, 2025 9:42:43 AM

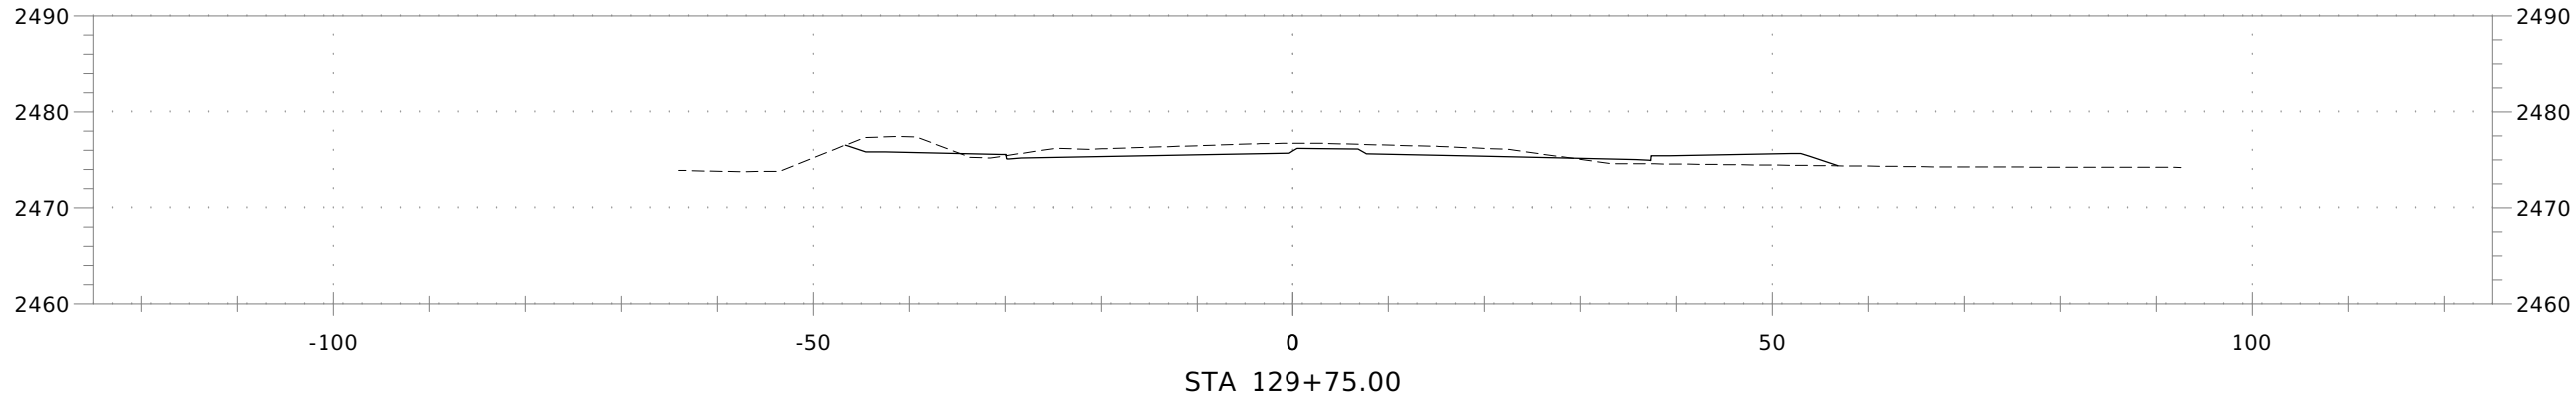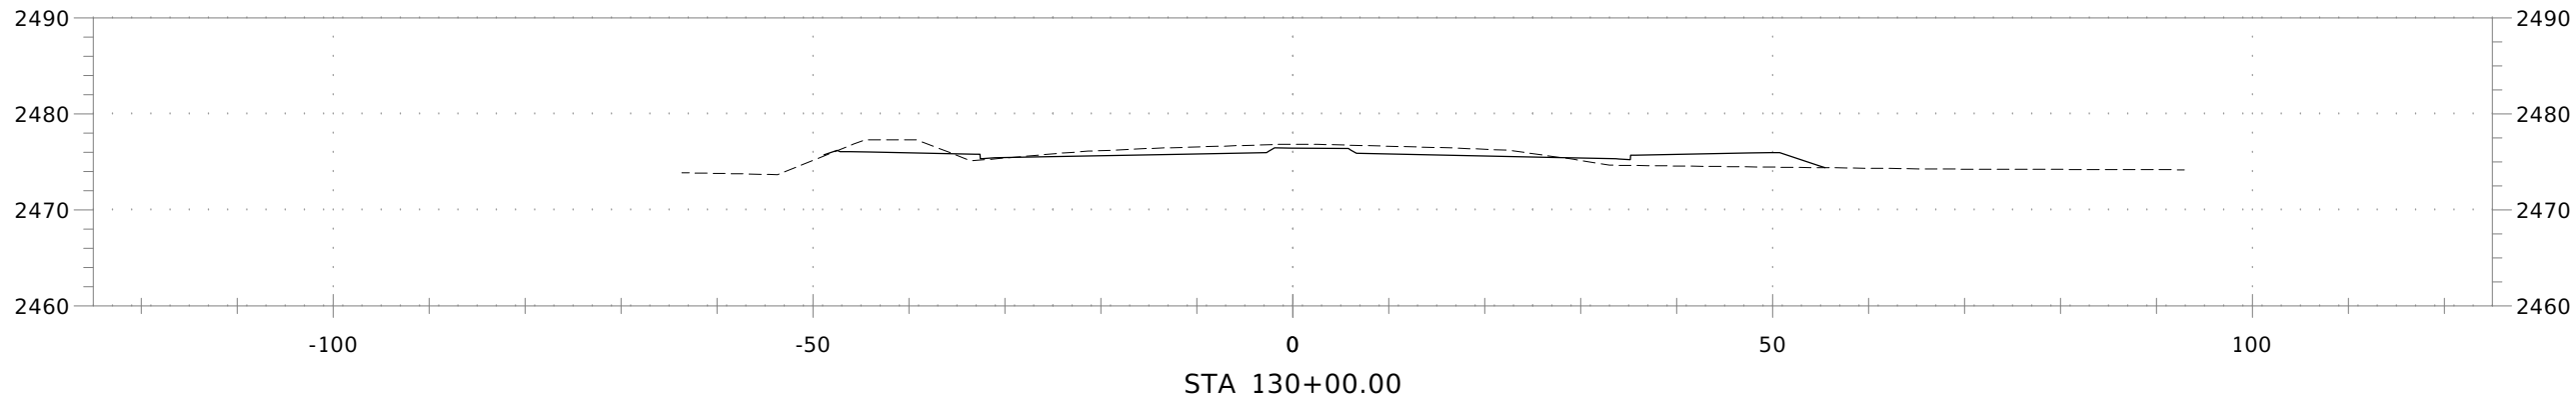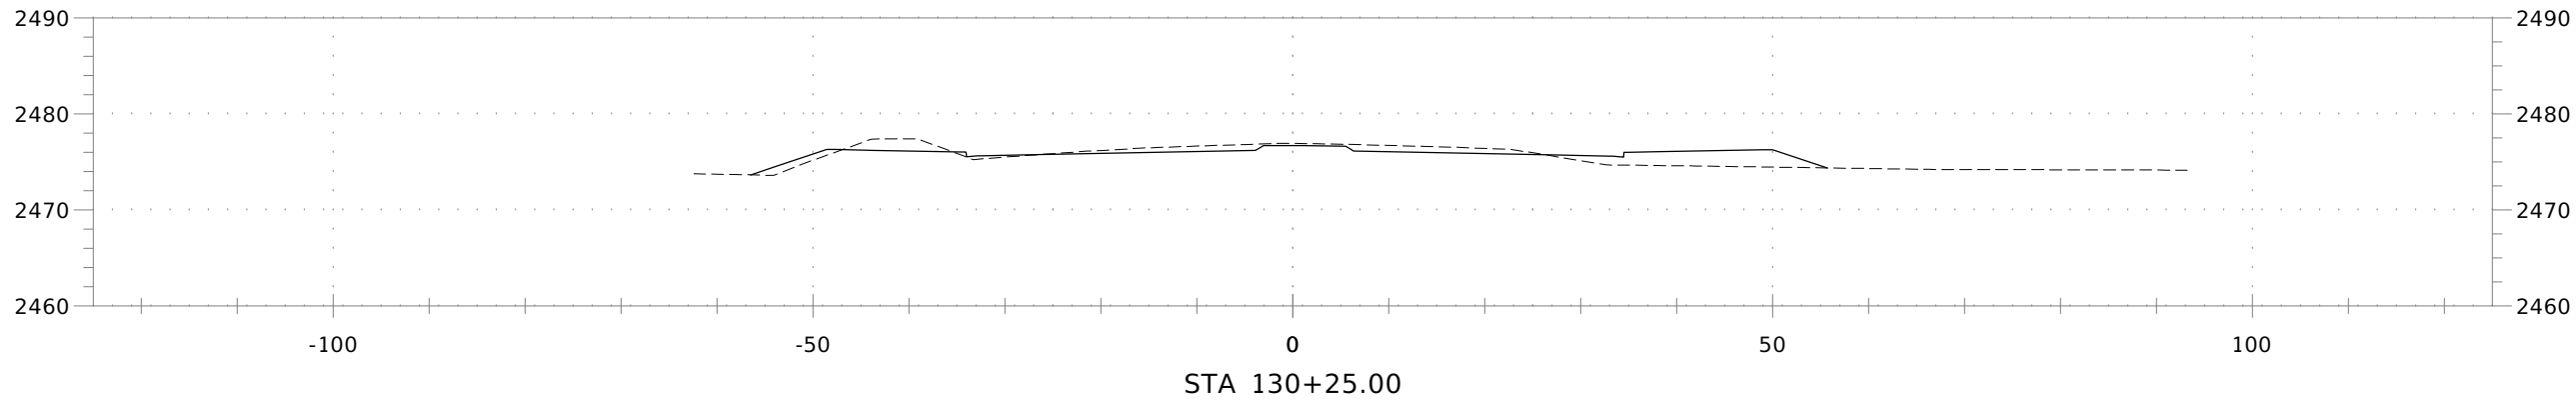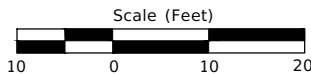

KARCHER RD

REVISIONS				DESIGNED N. HAMDARD	SCALES SHOWN ARE FOR 11" X 17" PRINTS ONLY	<div>IDAHO TRANSPORTATION DEPARTMENT</div> <div>YOUR Safety→YOUR Mobility→YOUR Economic Opportunity</div> <div>Parametrix</div>	PROJECT NO.	CROSS SECTIONS	ENGLISH
NO.	DATE	BY	DESCRIPTION	DESIGN CHECKED K. DODD			A023(731)	NORTHSIDE BLVD & KARCHER RD, NAMPA	COUNTY Canyon
				DETAILED N. HAMDARD	CADD FILE NAME B05812042-SECT				KEY NUMBER 23731
				DRAWING CHECKED J. JONES	DRAWING DATE: DECEMBER 2025				SHEET 26 OF 31





FILE: B05812042-SECT LAYOUT: SECT27 PATH: u:\Bois\Projects\Clients\5812-City of Nampa\314-5812-042 Northside Boulevard and Karcher Road Intersection Improvements\995ves\CADD\FIGURES PLOTTED BY: HamidNoor DATE: Friday, December 12, 2025 9:42:48 AM

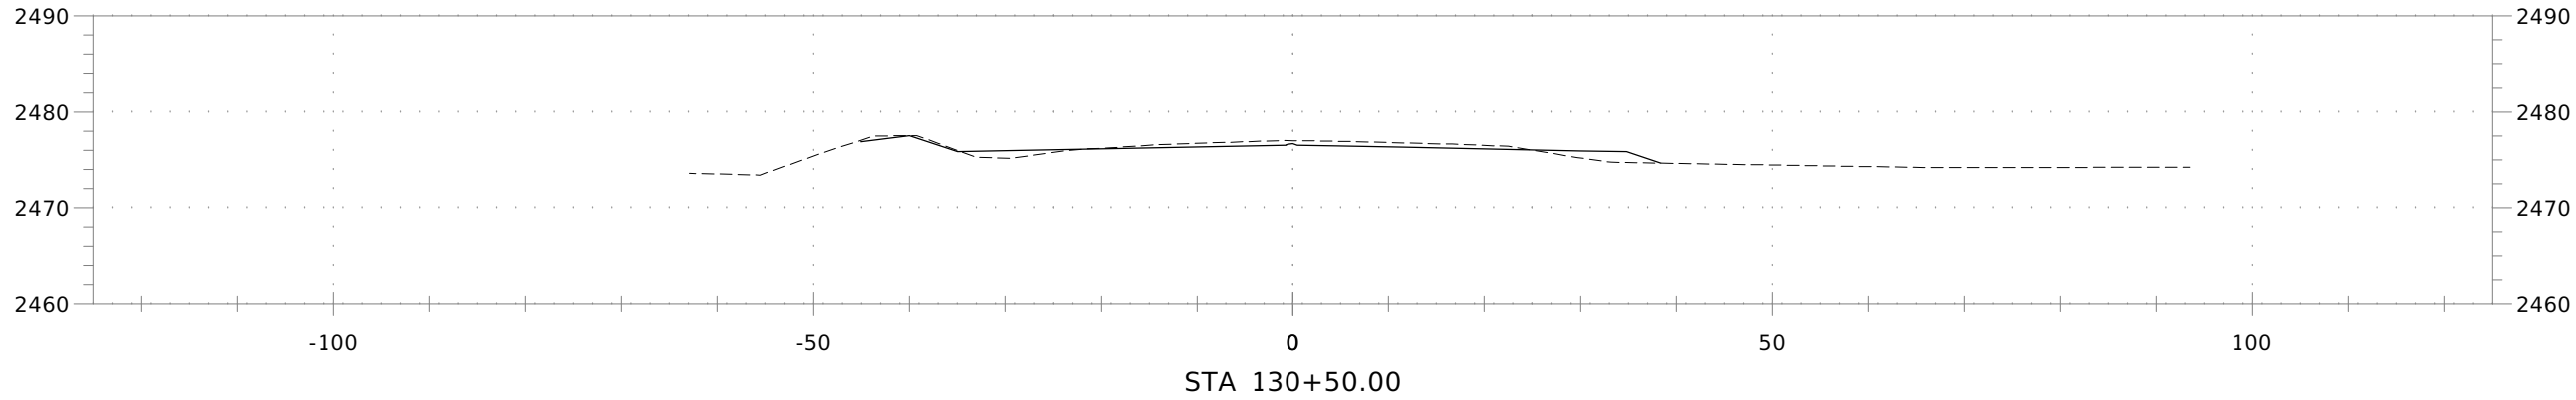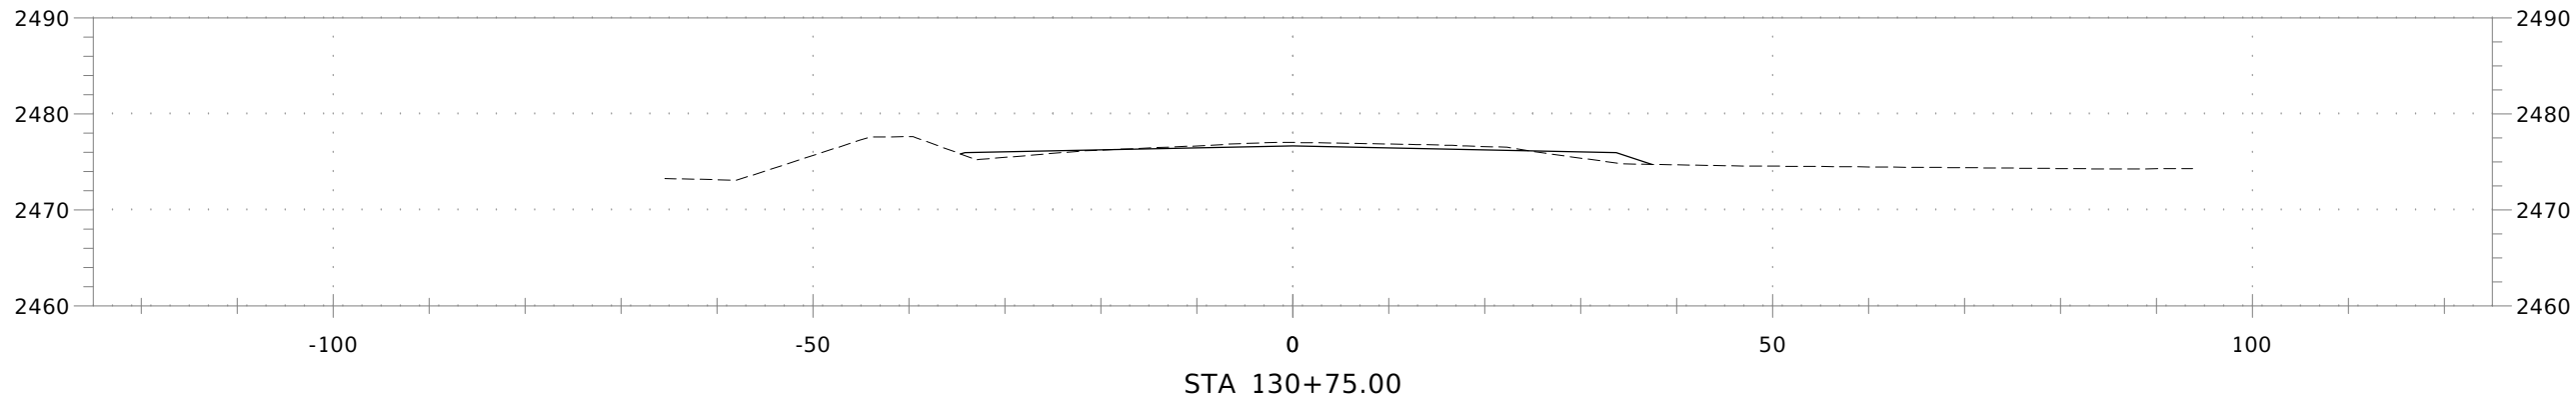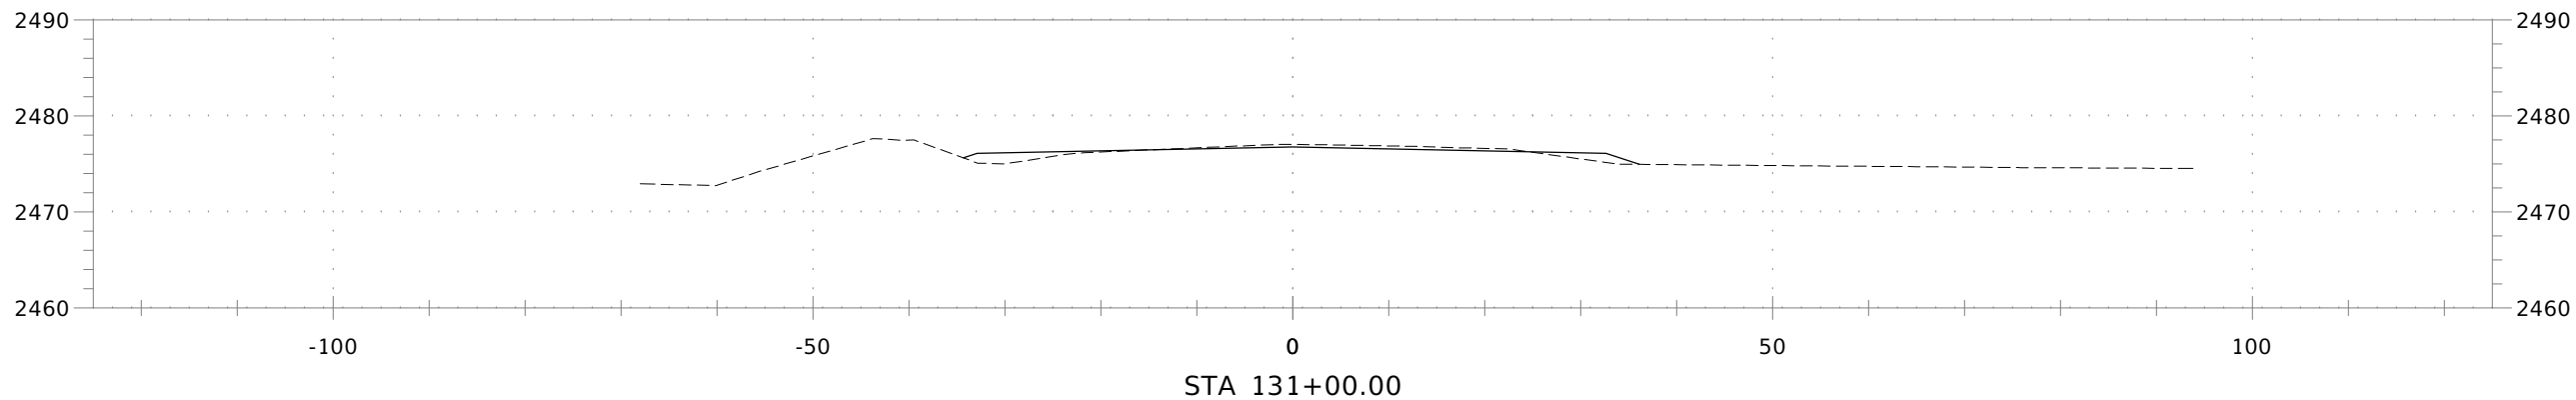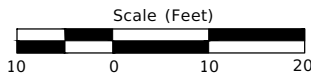

KARCHER RD

REVISIONS				DESIGNED N. HAMDARD	SCALES SHOWN ARE FOR 11" X 17" PRINTS ONLY	IDAHO TRANSPORTATION DEPARTMENT <small>YOUR Safety→YOUR Mobility→YOUR Economic Opportunity</small> Parametrix	PROJECT NO. A023(731)	CROSS SECTIONS NORTHSIDE BLVD & KARCHER RD, NAMPA	ENGLISH	
NO.	DATE	BY	DESCRIPTION						COUNTY	Canyon
				DESIGN CHECKED K. DODD	CADD FILE NAME B05812042-SECT				KEY NUMBER	23731
				DETAILED N. HAMDARD						
				DRAWING CHECKED J. JONES	DRAWING DATE: DECEMBER 2025				SHEET	27 OF 31





FILE: B05812042-SECT LAYOUT: SECT28 PATH: u:\Bois\Projects\Clients\5812-City of Nampa\314-5812-042 Northside Boulevard and Karcher Road Intersection Improvements\995ves\CADD\FIGURES PLOTTED BY: HamidNoor DATE: Friday, December 12, 2025 9:42:53 AM

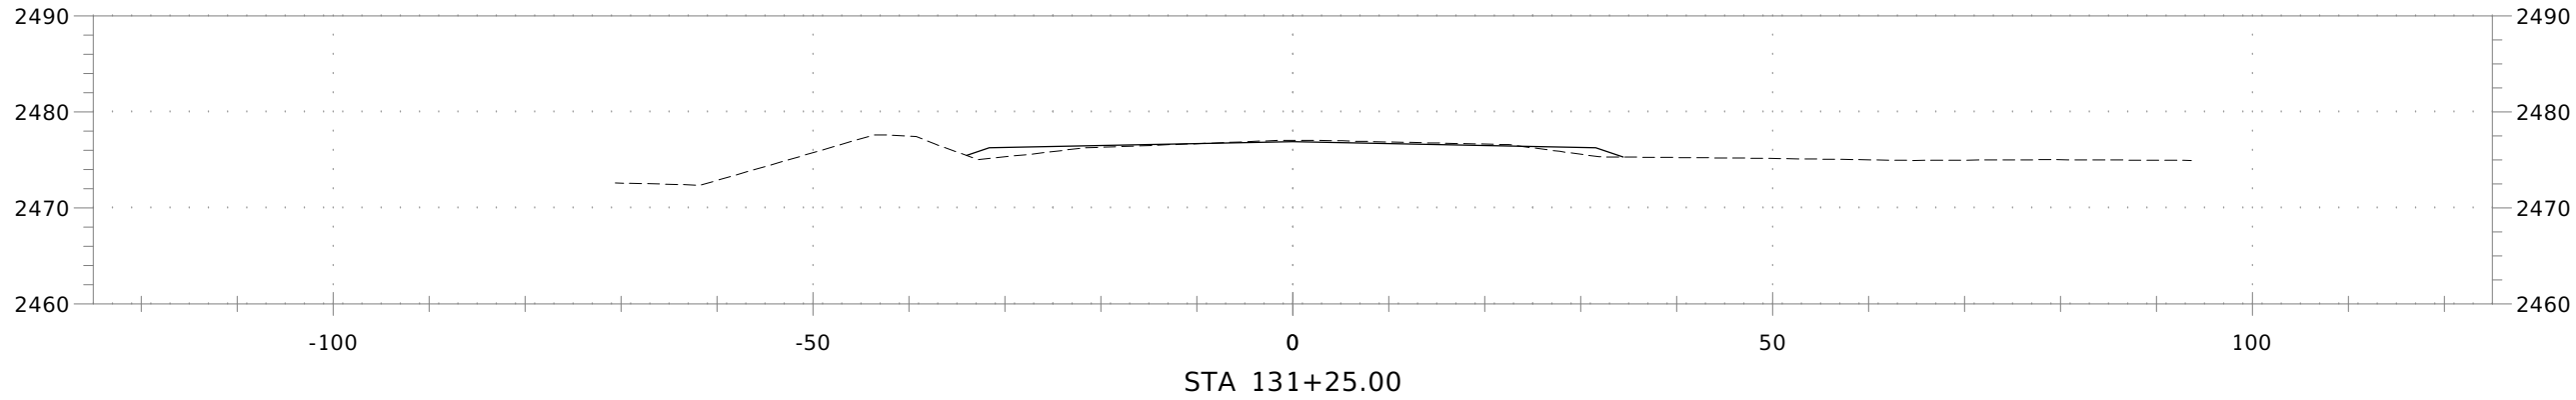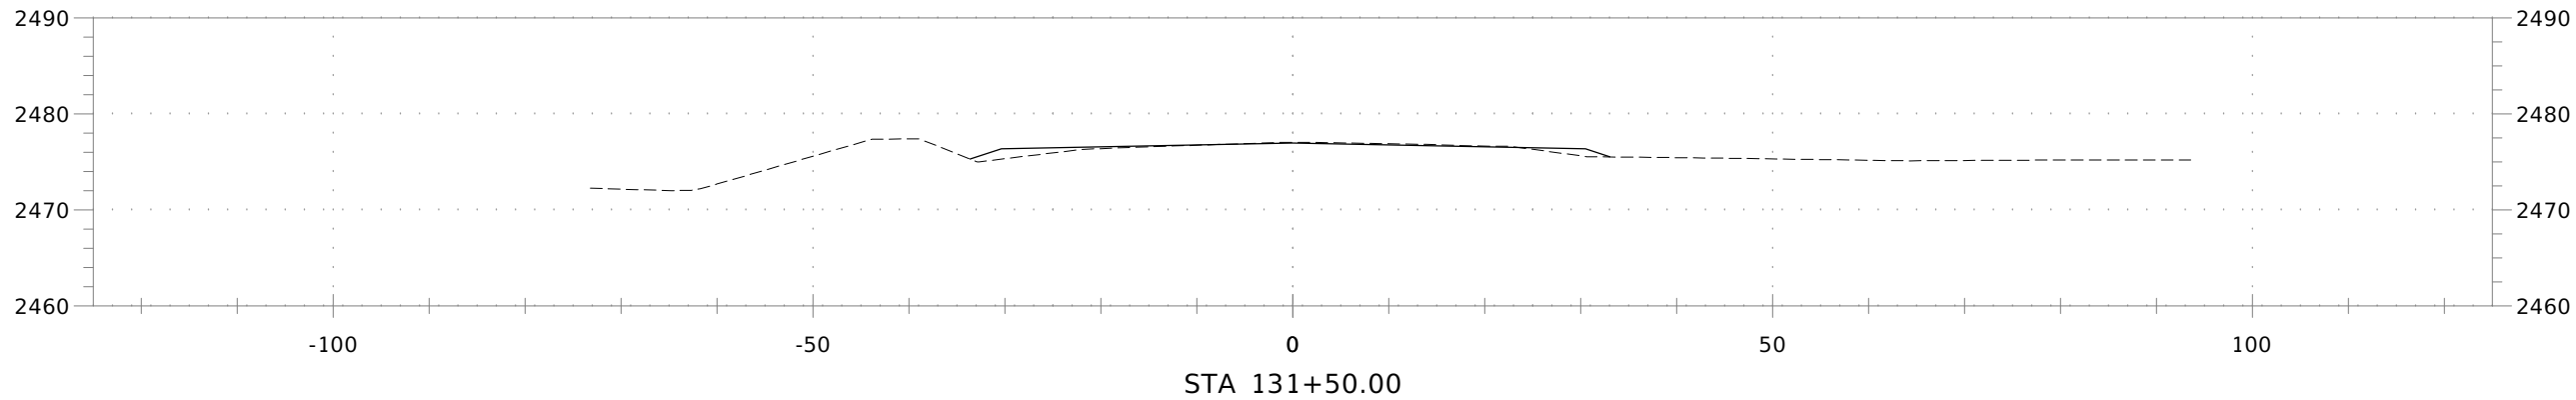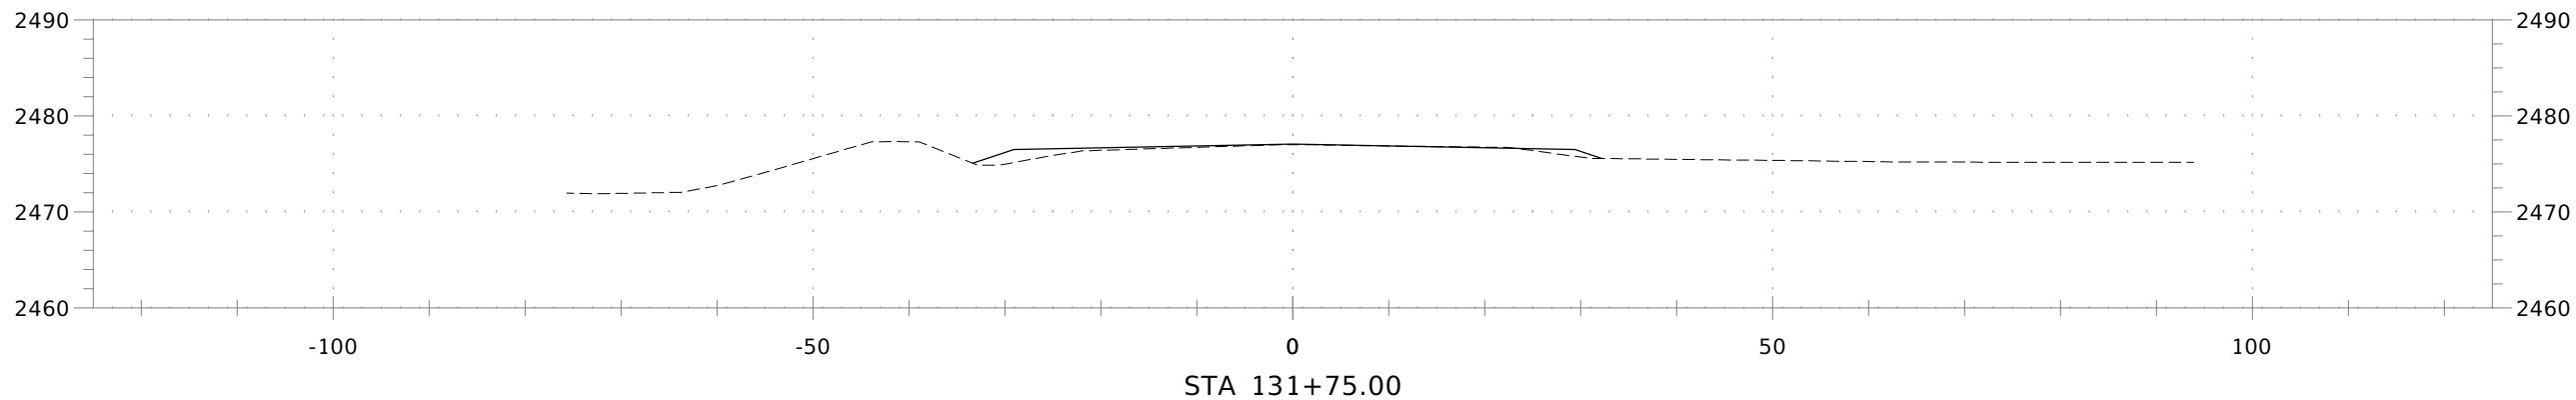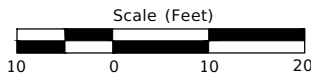

KARCHER RD

REVISIONS				DESIGNED N. HAMDARD	SCALES SHOWN ARE FOR 11" X 17" PRINTS ONLY	<div>IDAHO TRANSPORTATION DEPARTMENT</div> <div>YOUR Safety→YOUR Mobility→YOUR Economic Opportunity</div> <div>Parametrix</div>	PROJECT NO.	CROSS SECTIONS	ENGLISH
NO.	DATE	BY	DESCRIPTION	DESIGN CHECKED K. DODD			A023(731)	NORTHSIDE BLVD & KARCHER RD, NAMPA	COUNTY Canyon
				DETAILED N. HAMDARD	CADD FILE NAME B05812042-SECT				KEY NUMBER 23731
				DRAWING CHECKED J. JONES	DRAWING DATE: DECEMBER 2025				SHEET 28 OF 31





FILE: B05812042-SECT LAYOUT: SECT29 PATH: u:\Bois\Projects\Clients\5812-City of Nampa\314-5812-042 Northside Boulevard and Karcher Road Intersection Improvements\995ves\CADD\FIGURES PLOTTED BY: HamidNoo DATE: Friday, December 12, 2025 9:42:58 AM

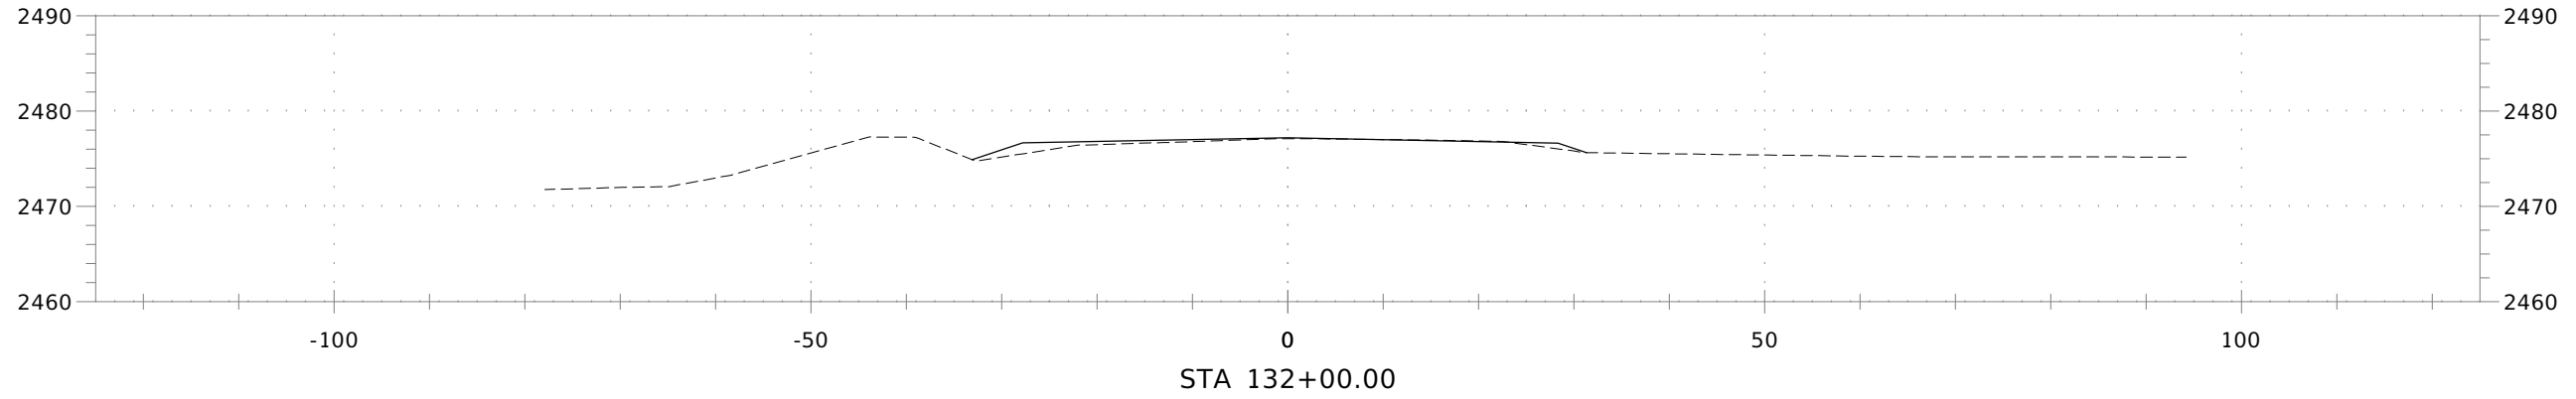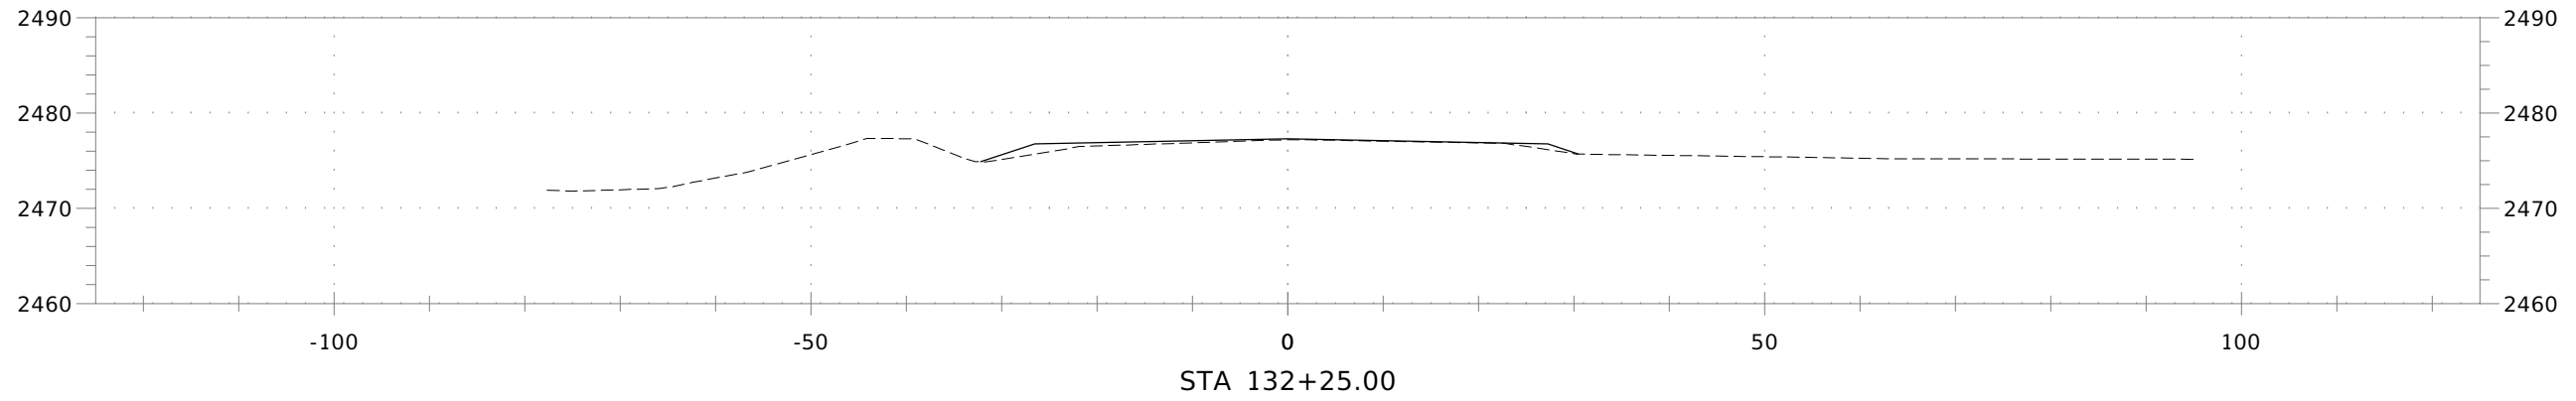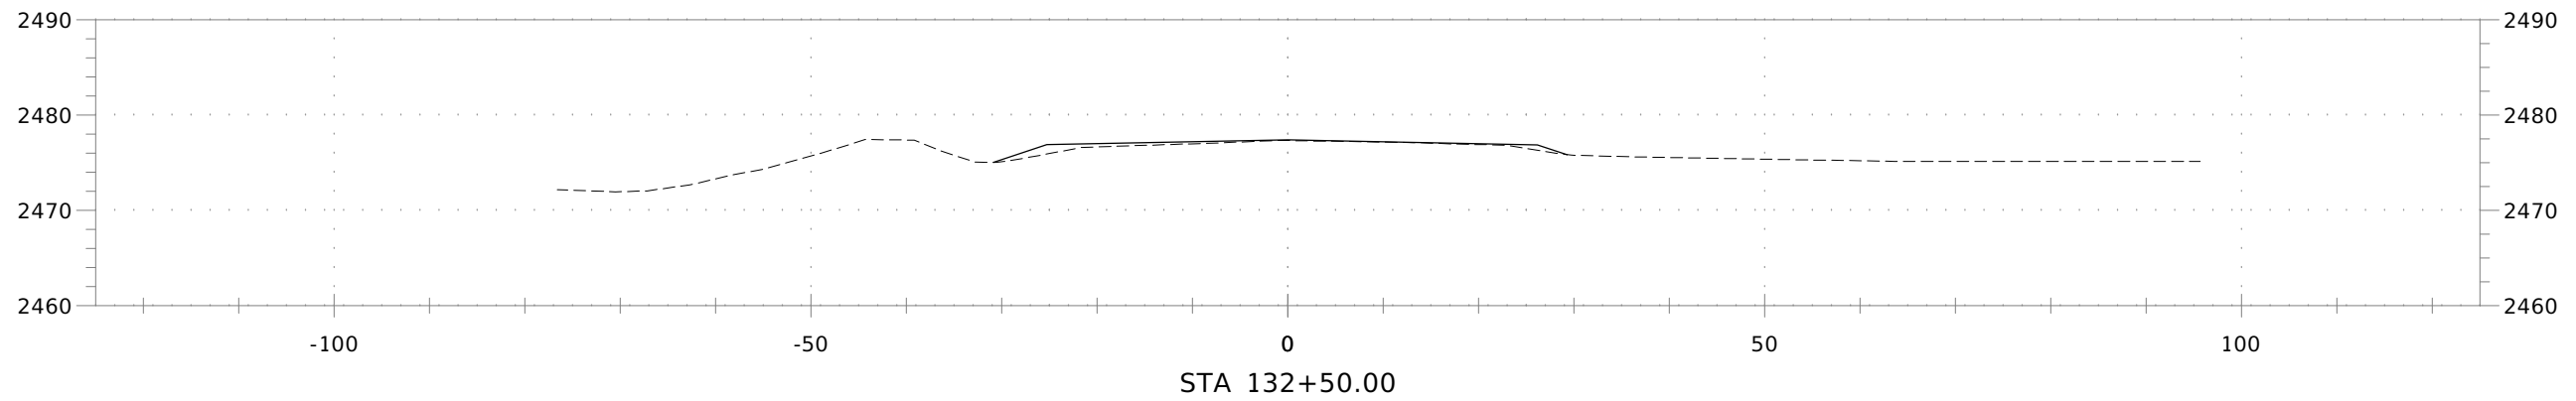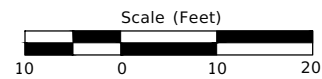

KARCHER RD




REVISIONS				DESIGNED N. HAMDARD	SCALES SHOWN ARE FOR 11" X 17" PRINTS ONLY	IDAHO TRANSPORTATION DEPARTMENT YOUR Safety→YOUR Mobility→YOUR Economic Opportunity Parametrix	PROJECT NO.	CROSS SECTIONS	ENGLISH		
NO.	DATE	BY	DESCRIPTION	DESIGN CHECKED K. DODD <th rowspan="3">A023(731)</th> <th rowspan="3">NORTHSIDE BLVD & KARCHER RD, NAMPA</th> <td>COUNTY</td> <td>Canyon</td>			A023(731)	NORTHSIDE BLVD & KARCHER RD, NAMPA	COUNTY	Canyon	
				DETAILED N. HAMDARD <td>CADD FILE NAME B05812042-SECT<td>KEY NUMBER</td><td>23731</td></td>					CADD FILE NAME B05812042-SECT <td>KEY NUMBER</td> <td>23731</td>	KEY NUMBER	23731
				DRAWING CHECKED J. JONES <td>DRAWING DATE: DECEMBER 2025</td> <td>SHEET</td> <td>29 OF 31</td>					DRAWING DATE: DECEMBER 2025	SHEET	29 OF 31

FILE: B05812042-SECT LAYOUT: SECT30 PATH: u:\Bois\Projects\Clients\5812-City of Nampa\314-5812-042 Northside Boulevard and Karcher Road Intersection Improvements\995vec\CADD\FIGURES PLOTTED BY: HamidNoo DATE: Friday, December 12, 2025 9:43:03 AM

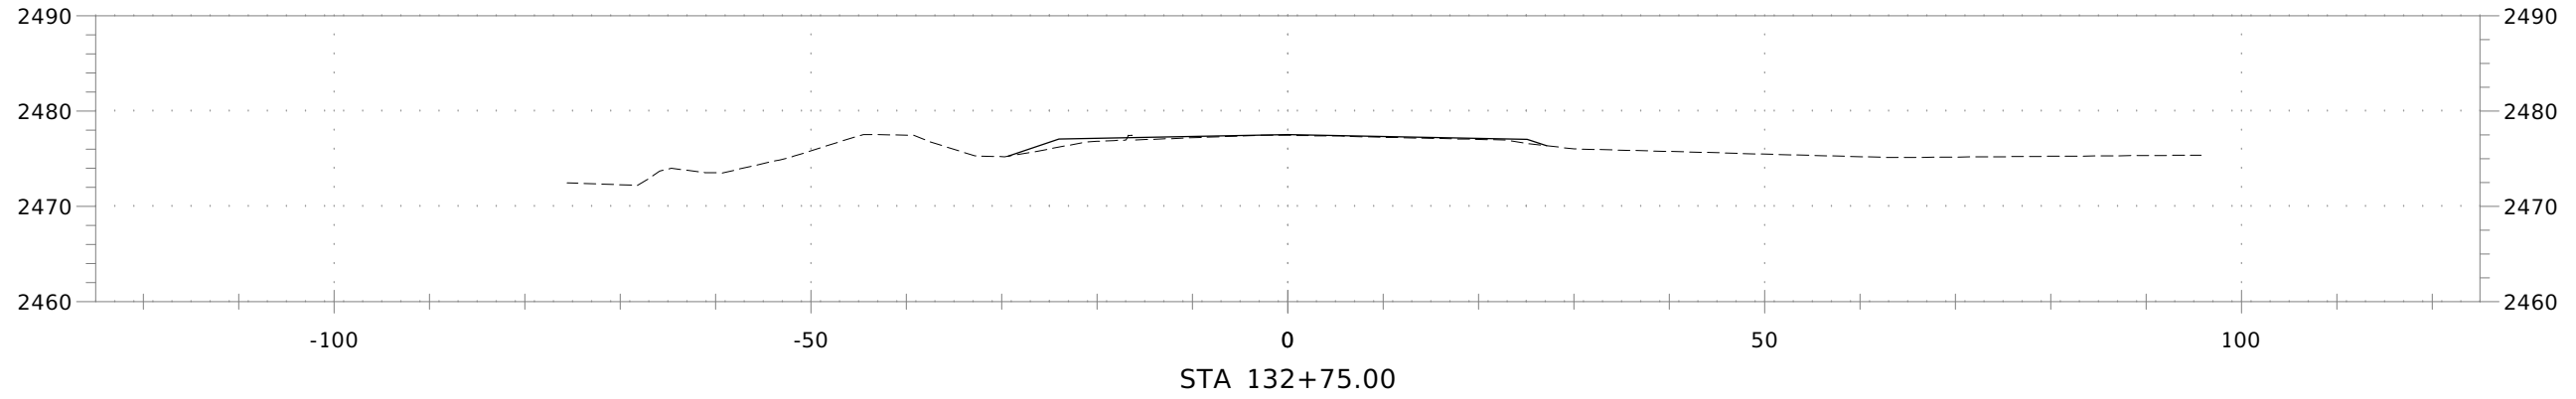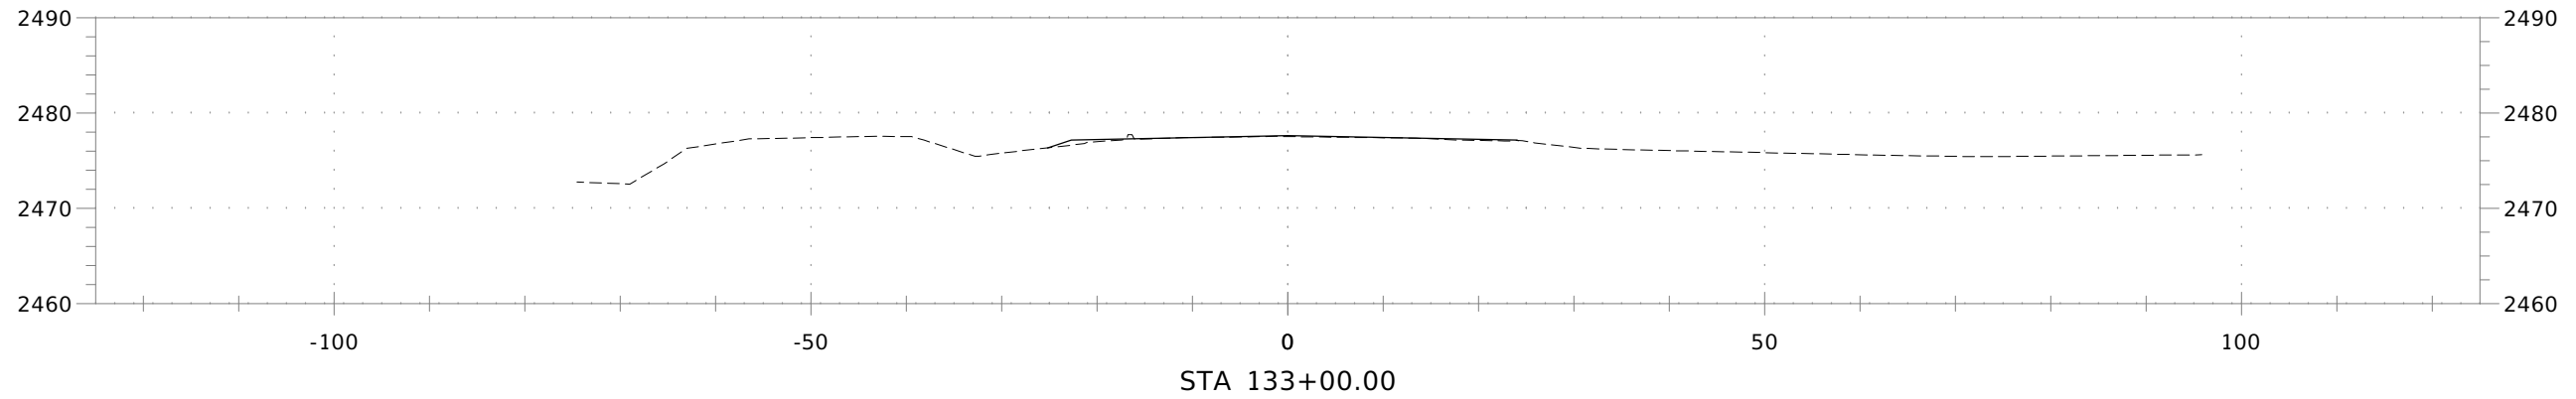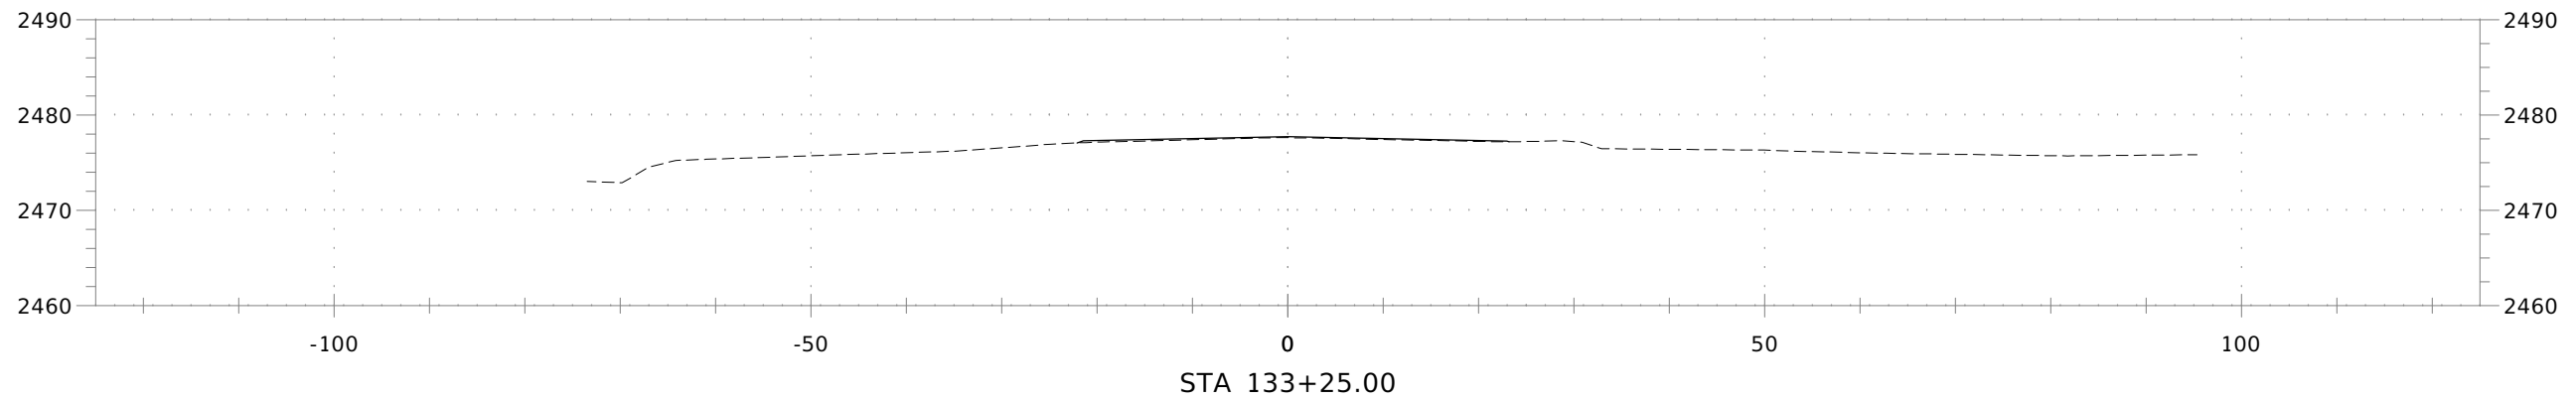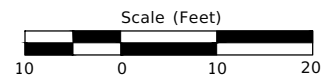


KARCHER RD

REVISIONS				DESIGNED N. HAMDARD	SCALES SHOWN ARE FOR 11" X 17" PRINTS ONLY	<div>IDAHO TRANSPORTATION DEPARTMENT</div> <div>YOUR Safety→YOUR Mobility→YOUR Economic Opportunity</div> <div>Parametrix</div>	PROJECT NO.	CROSS SECTIONS	ENGLISH
NO.	DATE	BY	DESCRIPTION	DESIGN CHECKED K. DODD			A023(731)	NORTHSIDE BLVD & KARCHER RD, NAMPA	COUNTY Canyon
				DETAILED N. HAMDARD	CADD FILE NAME B05812042-SECT				KEY NUMBER 23731
				DRAWING CHECKED J. JONES	DRAWING DATE: DECEMBER 2025				SHEET 30 OF 31

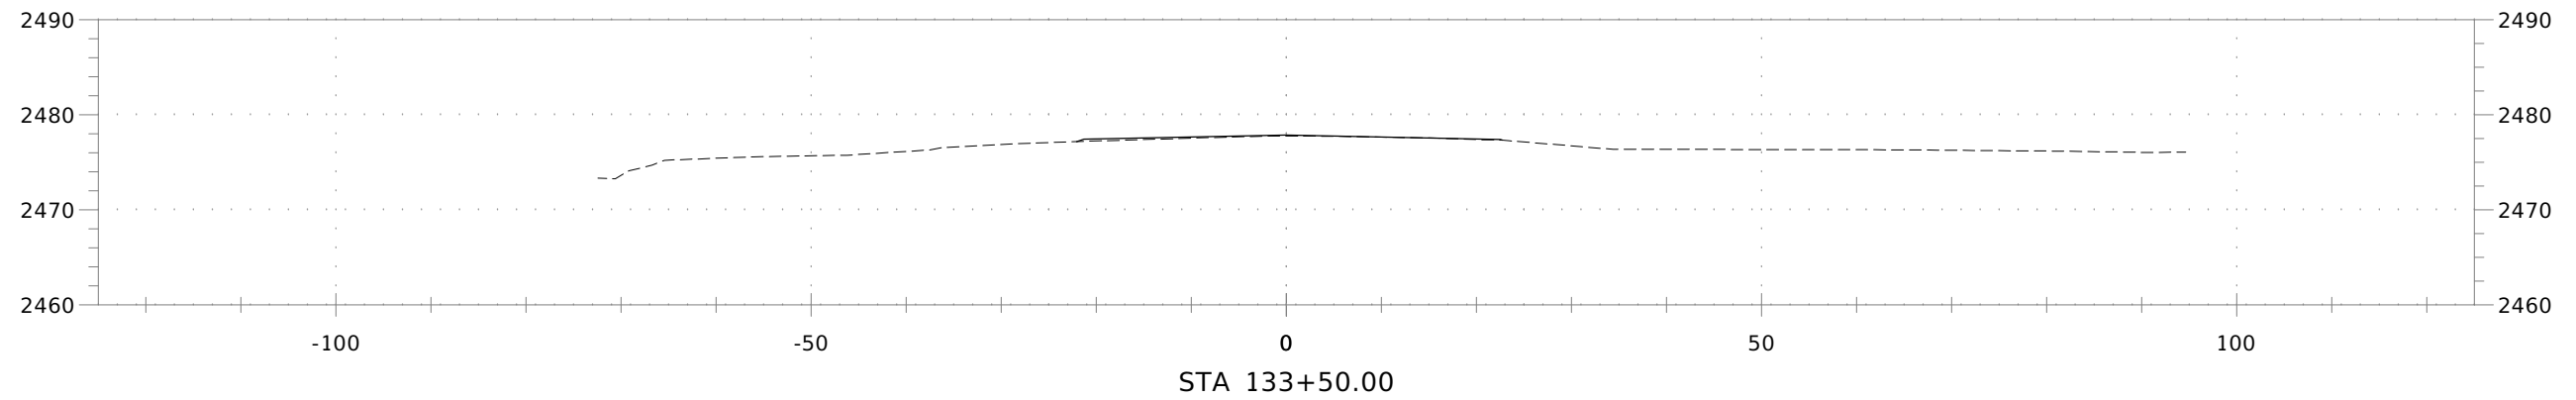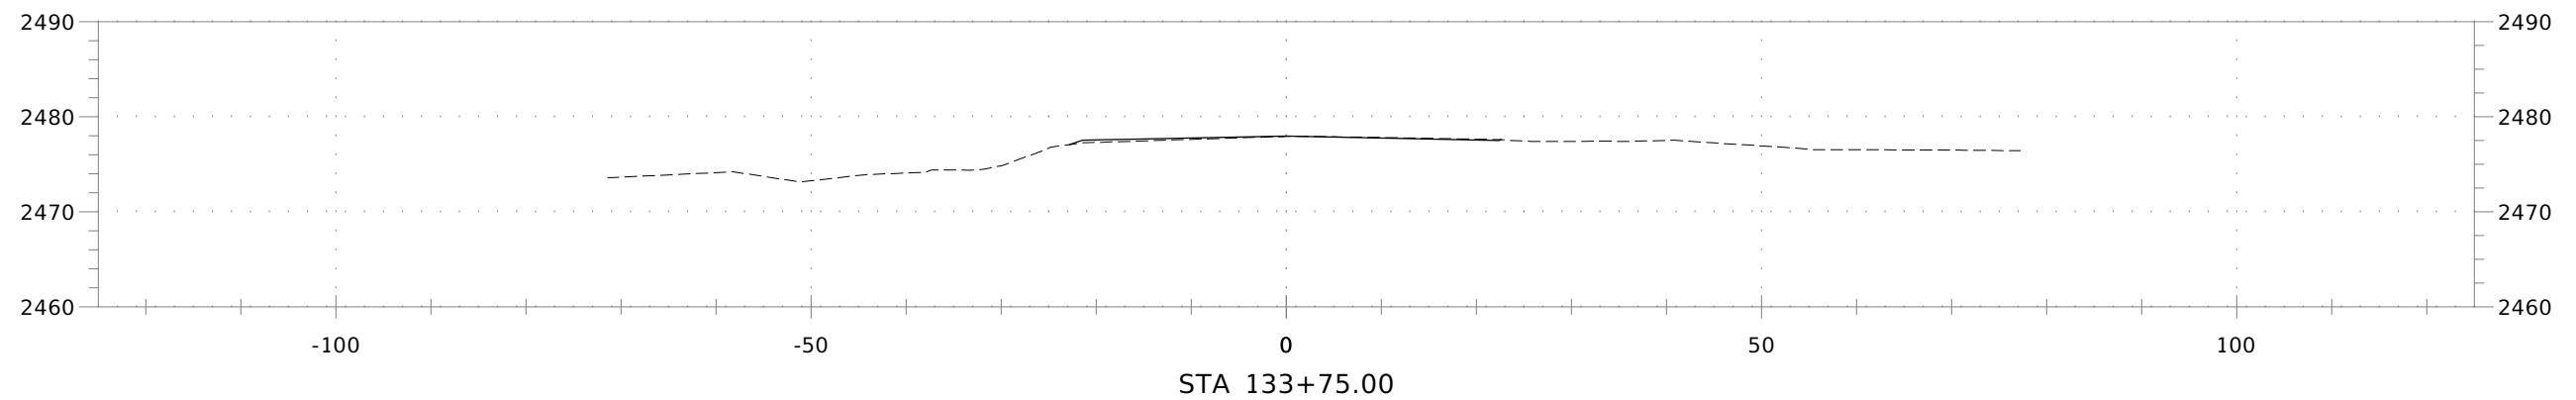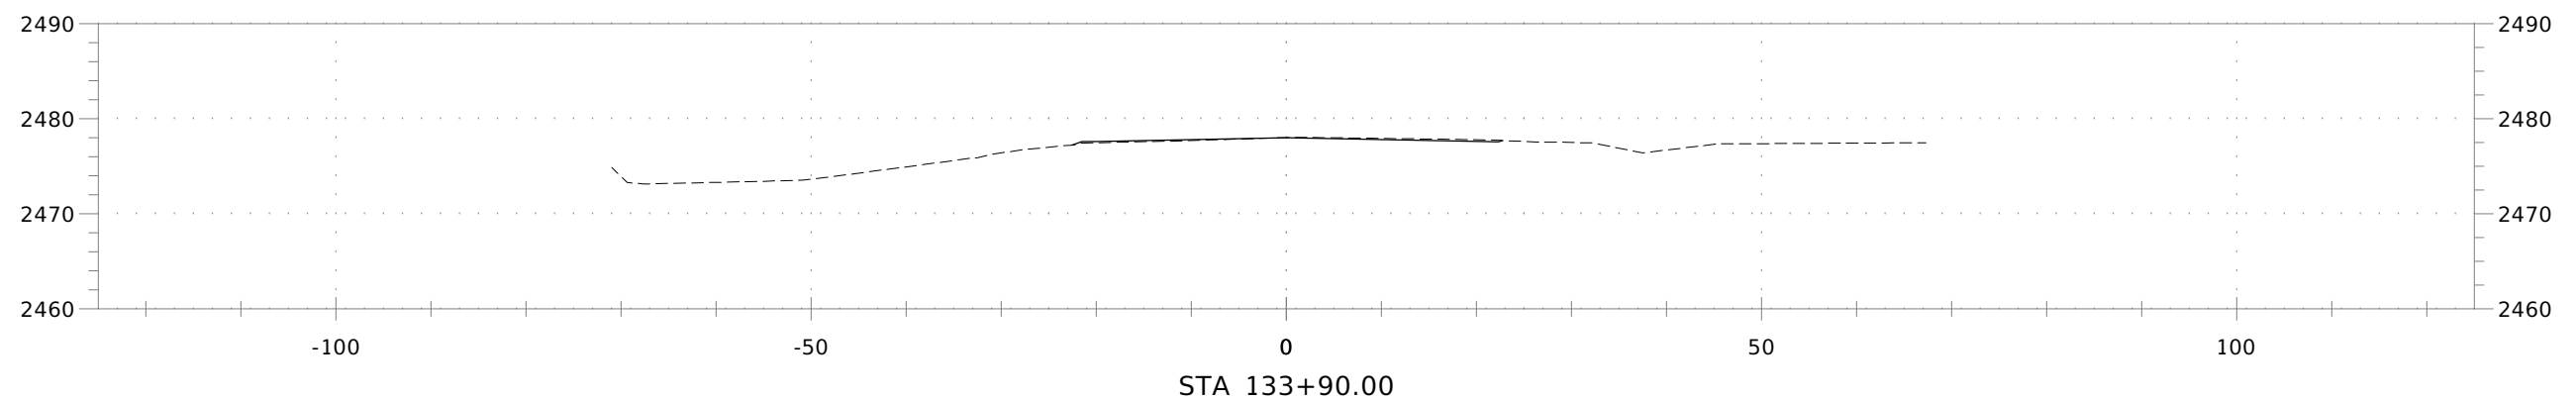

KARCHER RD

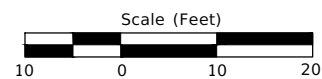

REVISIONS				DESIGNED N. HAMDARD	SCALES SHOWN ARE FOR 11" X 17" PRINTS ONLY	<div>IDAHO TRANSPORTATION DEPARTMENT</div> <div>YOUR Safety→YOUR Mobility→YOUR Economic Opportunity</div> <div>Parametrix</div>	PROJECT NO.	CROSS SECTIONS	ENGLISH	
NO.	DATE	BY	DESCRIPTION	DESIGN CHECKED K. DODD			A023(731)	NORTHSIDE BLVD & KARCHER RD, NAMPA	COUNTY	Canyon
				DETAILED N. HAMDARD	CADD FILE NAME B05812042-SECT				KEY NUMBER	23731
				DRAWING CHECKED J. JONES	DRAWING DATE: DECEMBER 2025				SHEET	31 OF 31