


SYMBOL LEGEND

-  1.0% TO 2.0% SLOPE
-  5.0% TO 8.3% RUNNING SLOPE,
2.0% OR FLATTER CROSS SLOPE
-  10.0% OR FLATTER SLOPE

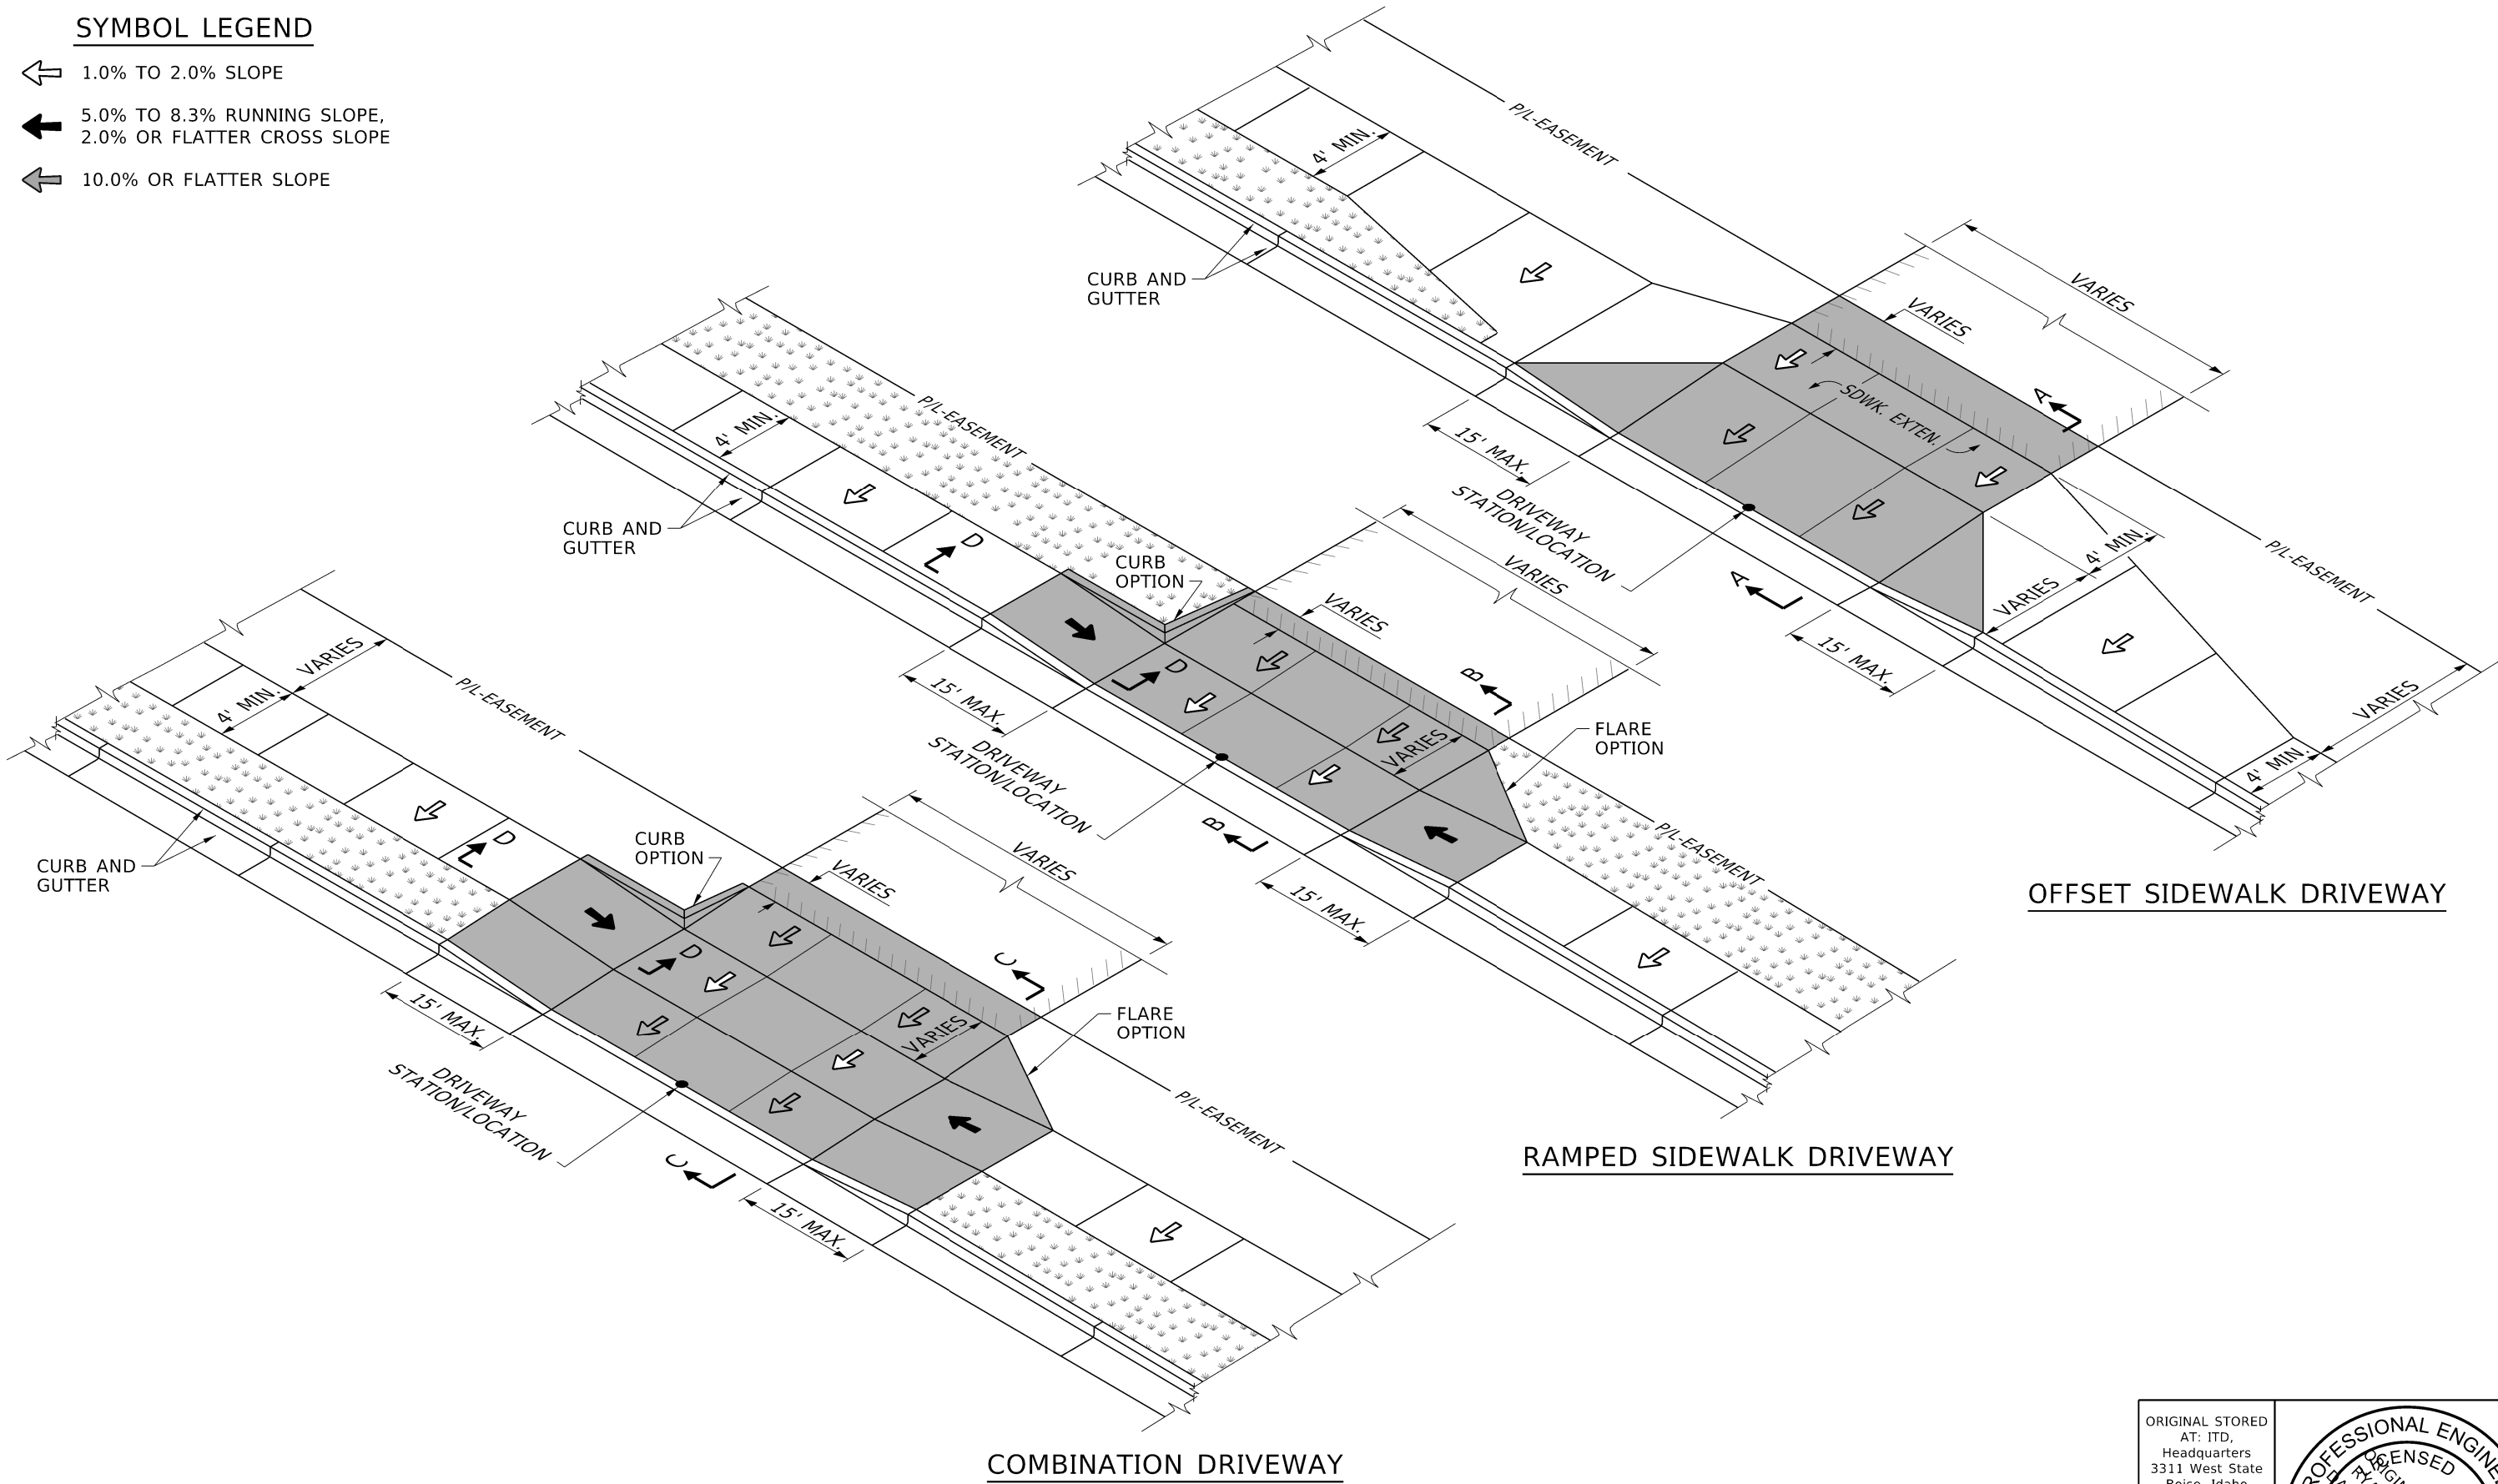

OFFSET SIDEWALK DRIVEWAY

RAMPED SIDEWALK DRIVEWAY

COMBINATION DRIVEWAY

REVISIONS								
NO.	DATE	BY	NO.	DATE	BY	NO.	DATE	BY
1	11-90	GB	6	05-06	MSM			
2	09-93	MSM	7	05-07	MSM			
3	12-94	MSM	8	07-10	JAW			
4	09-02	MSM	9	04-15	EG			
5	06-04	MSM	10	04-25	RDL			

SCALES SHOWN
ARE FOR 11" X 17"
PRINTS ONLY

CADD FILE NAME:
614-2_0425.dgn

DRAWING DATE:
APRIL, 1990

IDAHO
TRANSPORTATION
DEPARTMENT



YOUR Safety→YOUR Mobility→YOUR Economic Opportunity

BOISE IDAHO

ORIGINAL SIGNED BY: MONICA CRIDER

HIGHWAY DESIGN ENGINEER

STANDARD DRAWING

DRIVEWAYS


ENGLISH

STANDARD DRAWING NO.

614-2


SHEET 1 OF 2

ORIGINAL STORED
AT: ITD,
Headquarters
3311 West State
Boise, Idaho

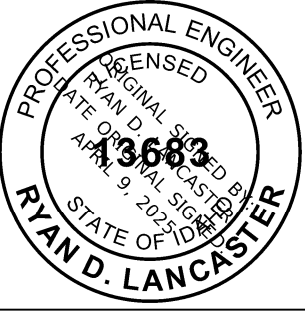


SYMBOL LEGEND


-  1.0% TO 2.0% SLOPE
-  5.0% TO 8.3% RUNNING SLOPE,
2.0% OR FLATTER CROSS SLOPE
-  10.0% OR FLATTER SLOPE

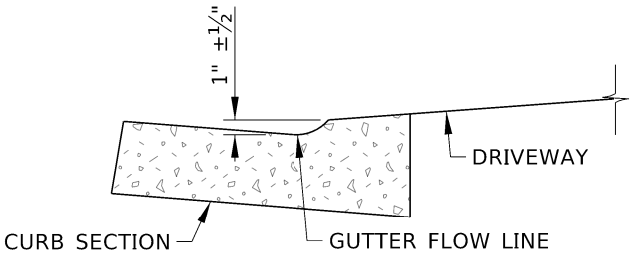


CURB CUT DETAIL

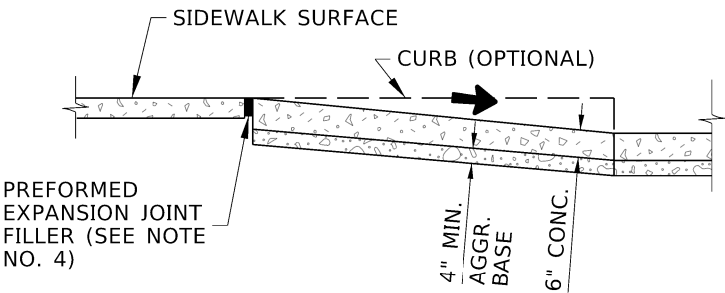


SECTION D-D

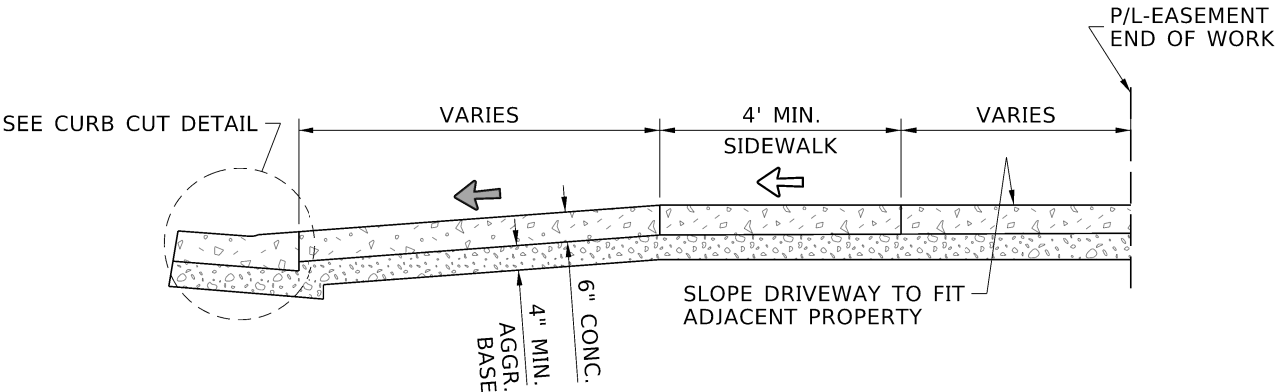

SECTION A-A

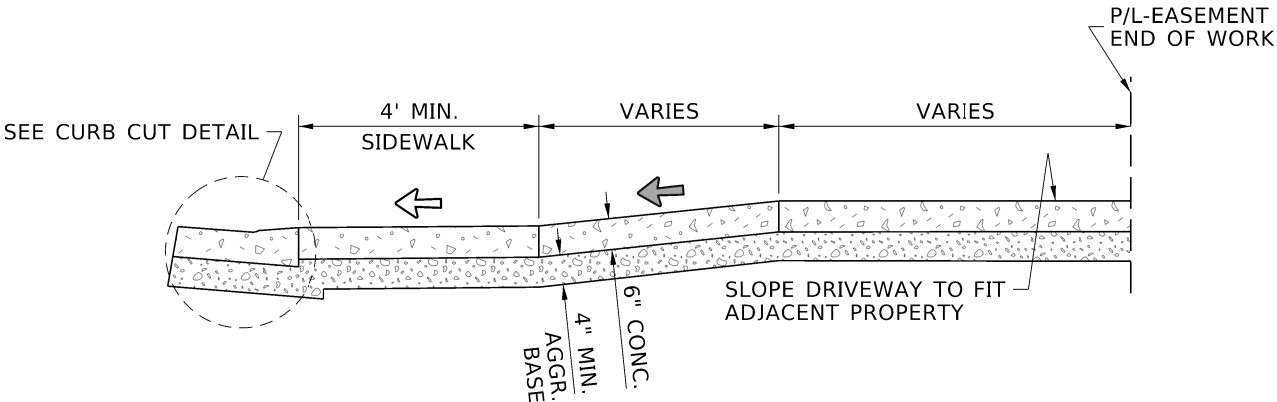

SECTION B-B

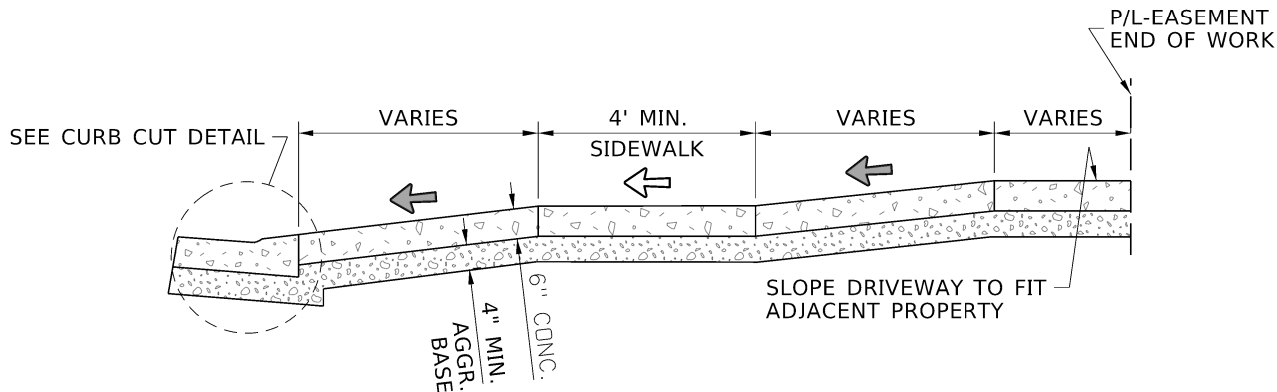

SECTION C-C

NOTES

- EXTENTS OF DRIVEWAY PAY ITEMS ARE SHOWN IN GRAY SHADING.
- SEE THE SIDEWALKS STANDARD DRAWING FOR NOTES RELATED TO THE PEDESTRIAN ACCESS ROUTE.
- DO NOT PLACE DETECTABLE WARNING SURFACES ON DRIVEWAYS.
- USE A BOND PREVENTATIVE BETWEEN THE DRIVEWAY OR SIDEWALK AND CURB WHEN CONSTRUCTED SEPARATELY AND PLACED ADJACENT TO EACH OTHER.
- CONSTRUCT CONTRACTION, ISOLATION OR EXPANSION JOINTS.
 - CONSTRUCT CONTRACTION JOINTS AT 5' INTERVALS THAT ARE APPROXIMATELY 1/8" WIDE AND 3/4" DEEP.
 - CONSTRUCT ISOLATION OR EXPANSION JOINTS WITH PREFORMED EXPANSION JOINT FILLER AT RADII TERMINI POINTS AND BETWEEN STRUCTURES AND FEATURES PROJECTING THROUGH, INTO, OR AGAINST THE DRIVEWAY SUCH AS CATCH BASINS, MANHOLES, POLE FOUNDATIONS, AND JUNCTION BOXES. PROVIDE 1/4" MINIMUM WIDTH FOR ISOLATION OR EXPANSION JOINTS. DO NOT USE WOOD AS A CONTRACTION OR ISOLATION JOINT.
- DRAWING NOT TO SCALE.

REVISIONS									
NO.	DATE	BY	NO.	DATE	BY	NO.	DATE	BY	
1	11-90	GB	6	05-06	MSM				
2	09-93	MSM	7	05-07	MSM				
3	12-94	MSM	8	07-10	JAW				
4	09-02	MSM	9	04-15	EG				
5	06-04	MSM	10	04-25	RDL				

SCALES SHOWN ARE FOR 11" X 17" PRINTS ONLY
CADD FILE NAME: 614-2_0425.dgn
DRAWING DATE: APRIL, 1990

IDAHO
TRANSPORTATION
DEPARTMENT



YOUR Safety→YOUR Mobility→YOUR Economic Opportunity

BOISE IDAHO

ORIGINAL SIGNED BY: MONICA CRIDER
HIGHWAY DESIGN ENGINEER

STANDARD DRAWING
DRIVEWAYS

ENGLISH
STANDARD DRAWING NO. 614-2
SHEET 2 OF 2

ORIGINAL STORED
AT: ITD,
Headquarters
3311 West State
Boise, Idaho

