TEMPORARY CONSTRUCTION TRAFFIC CONTROL PLAN

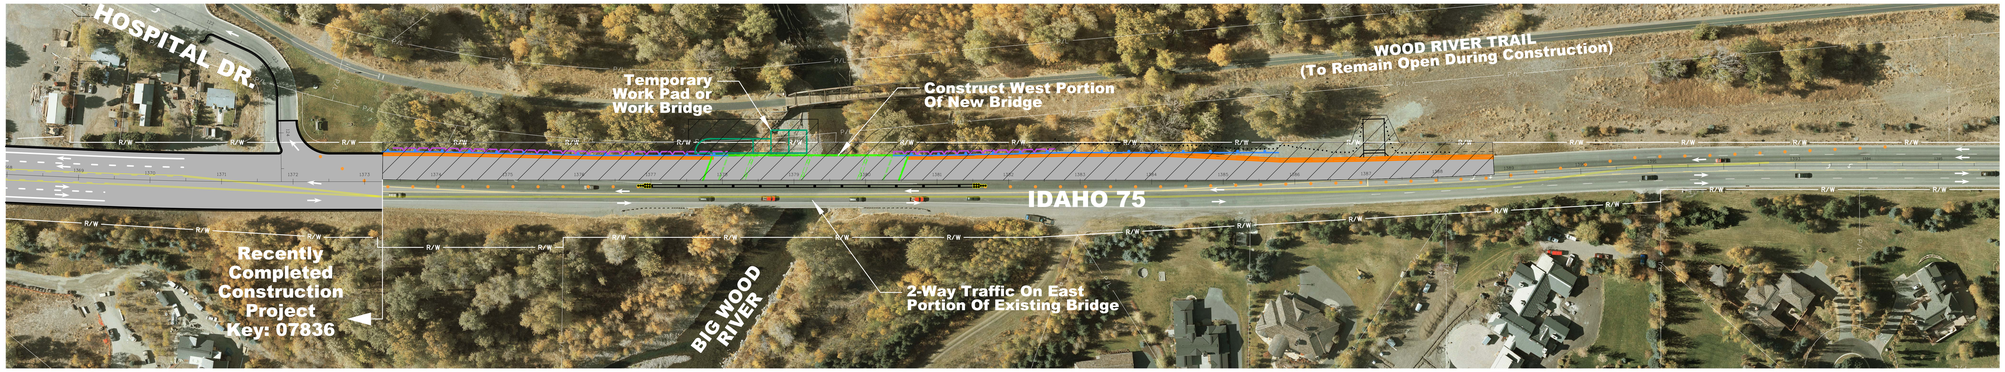

STAGE 1 CONSTRUCTION

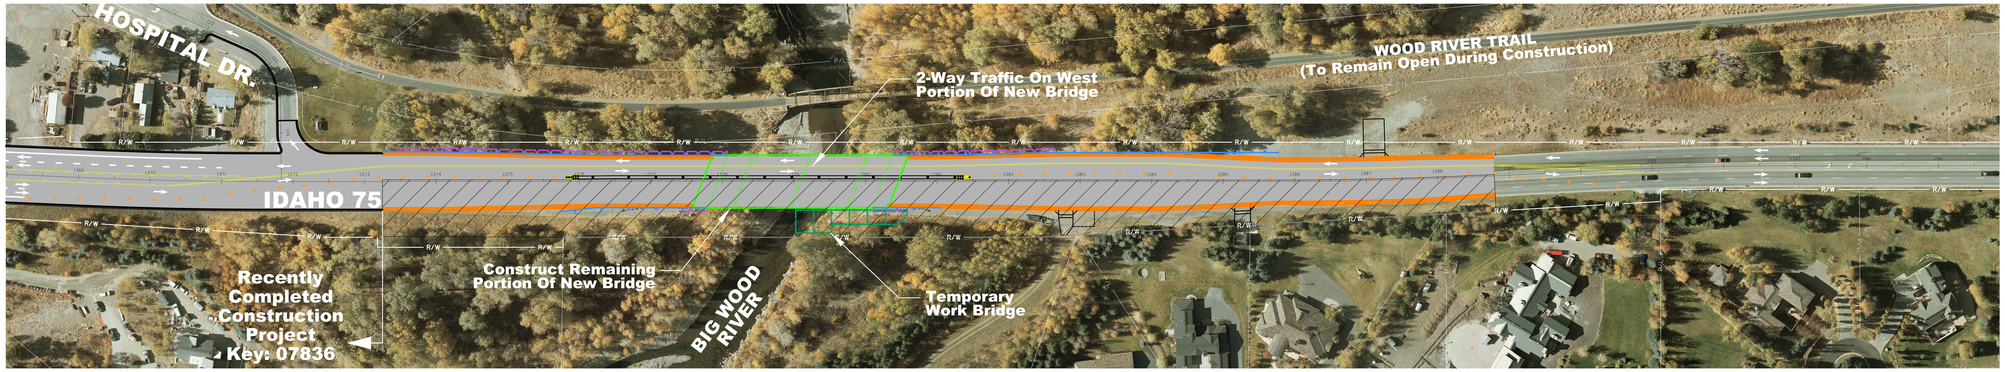

STAGE 2 CONSTRUCTION

Notes:

1. Traffic Reduced To One Lane Each Direction During Both Stages Of Temporary Traffic Control To Allow Bridge And Road Construction.
2. Limited Night Work Of Up To 25 Nights May Be Required To Minimize Traffic Impacts.

LEGEND

- TRAFFIC DRUMS
- CONCRETE GUARDRAIL
- CONSTRUCTION WORK AREA
- CRASH CUSHION
- PROPOSED EDGE OF PAVEMENT / NEW CURB
- PROPOSED BRIDGE
- PROPOSED RETAINING WALL
- PROPOSED GUARDRAIL
- R/W — EXISTING RIGHT-OF-WAY
- P/L — EXISTING PROPERTY LINE

IDAHO 75, BIG WOOD RIVER BRIDGE TO ELKHORN ROAD, BLAINE COUNTY PROJECT NO. A011(622), KEY NO. 11622

Scale (Feet) 50 0 50 100

JULY 2015