



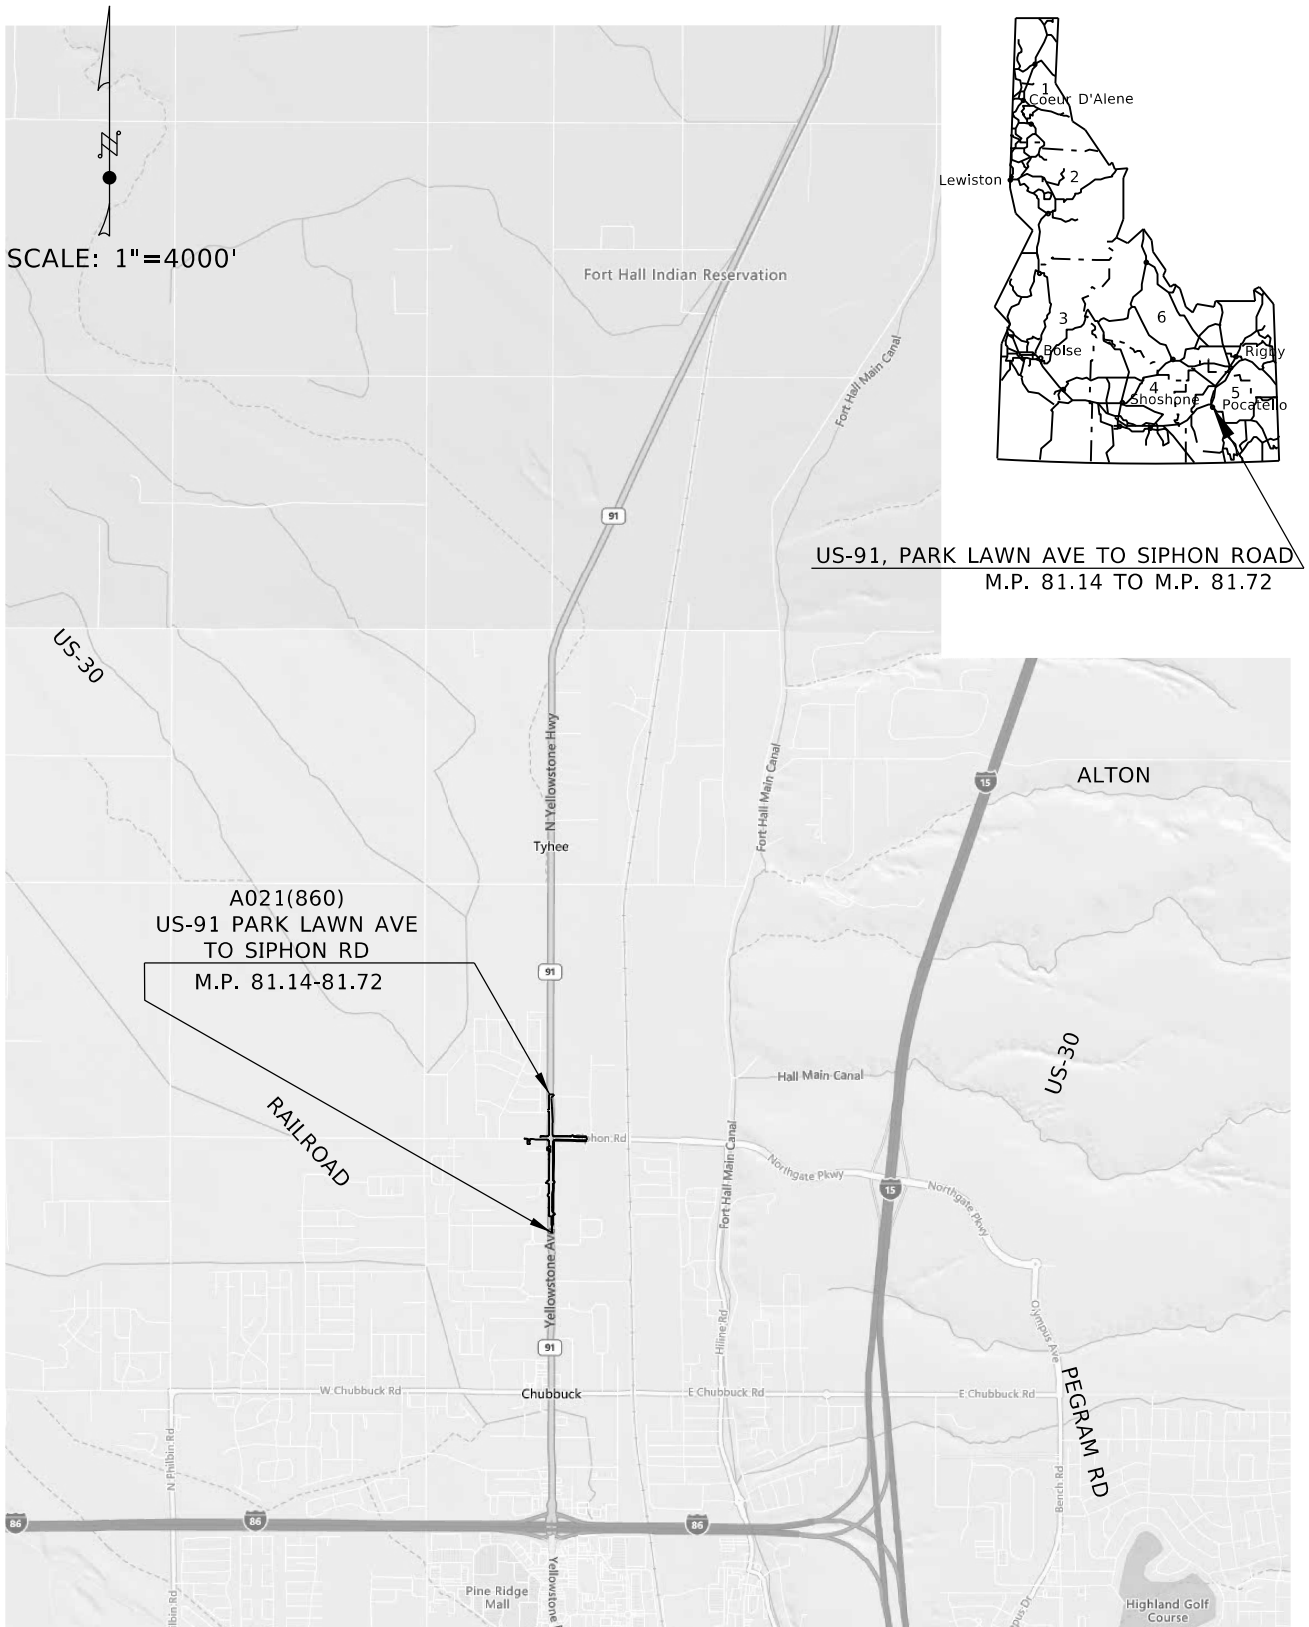


US-91, PARK LAWN AVE TO SIPHON ROAD
M.P. 81.14 TO M.P. 81.72

VICINITY MAP



US-91, Park Lawn to Siphon Rd
Chester Drain
Bannock County, Idaho
Idaho Transportation Department
October 14, 2024
Sheet 1 of 5

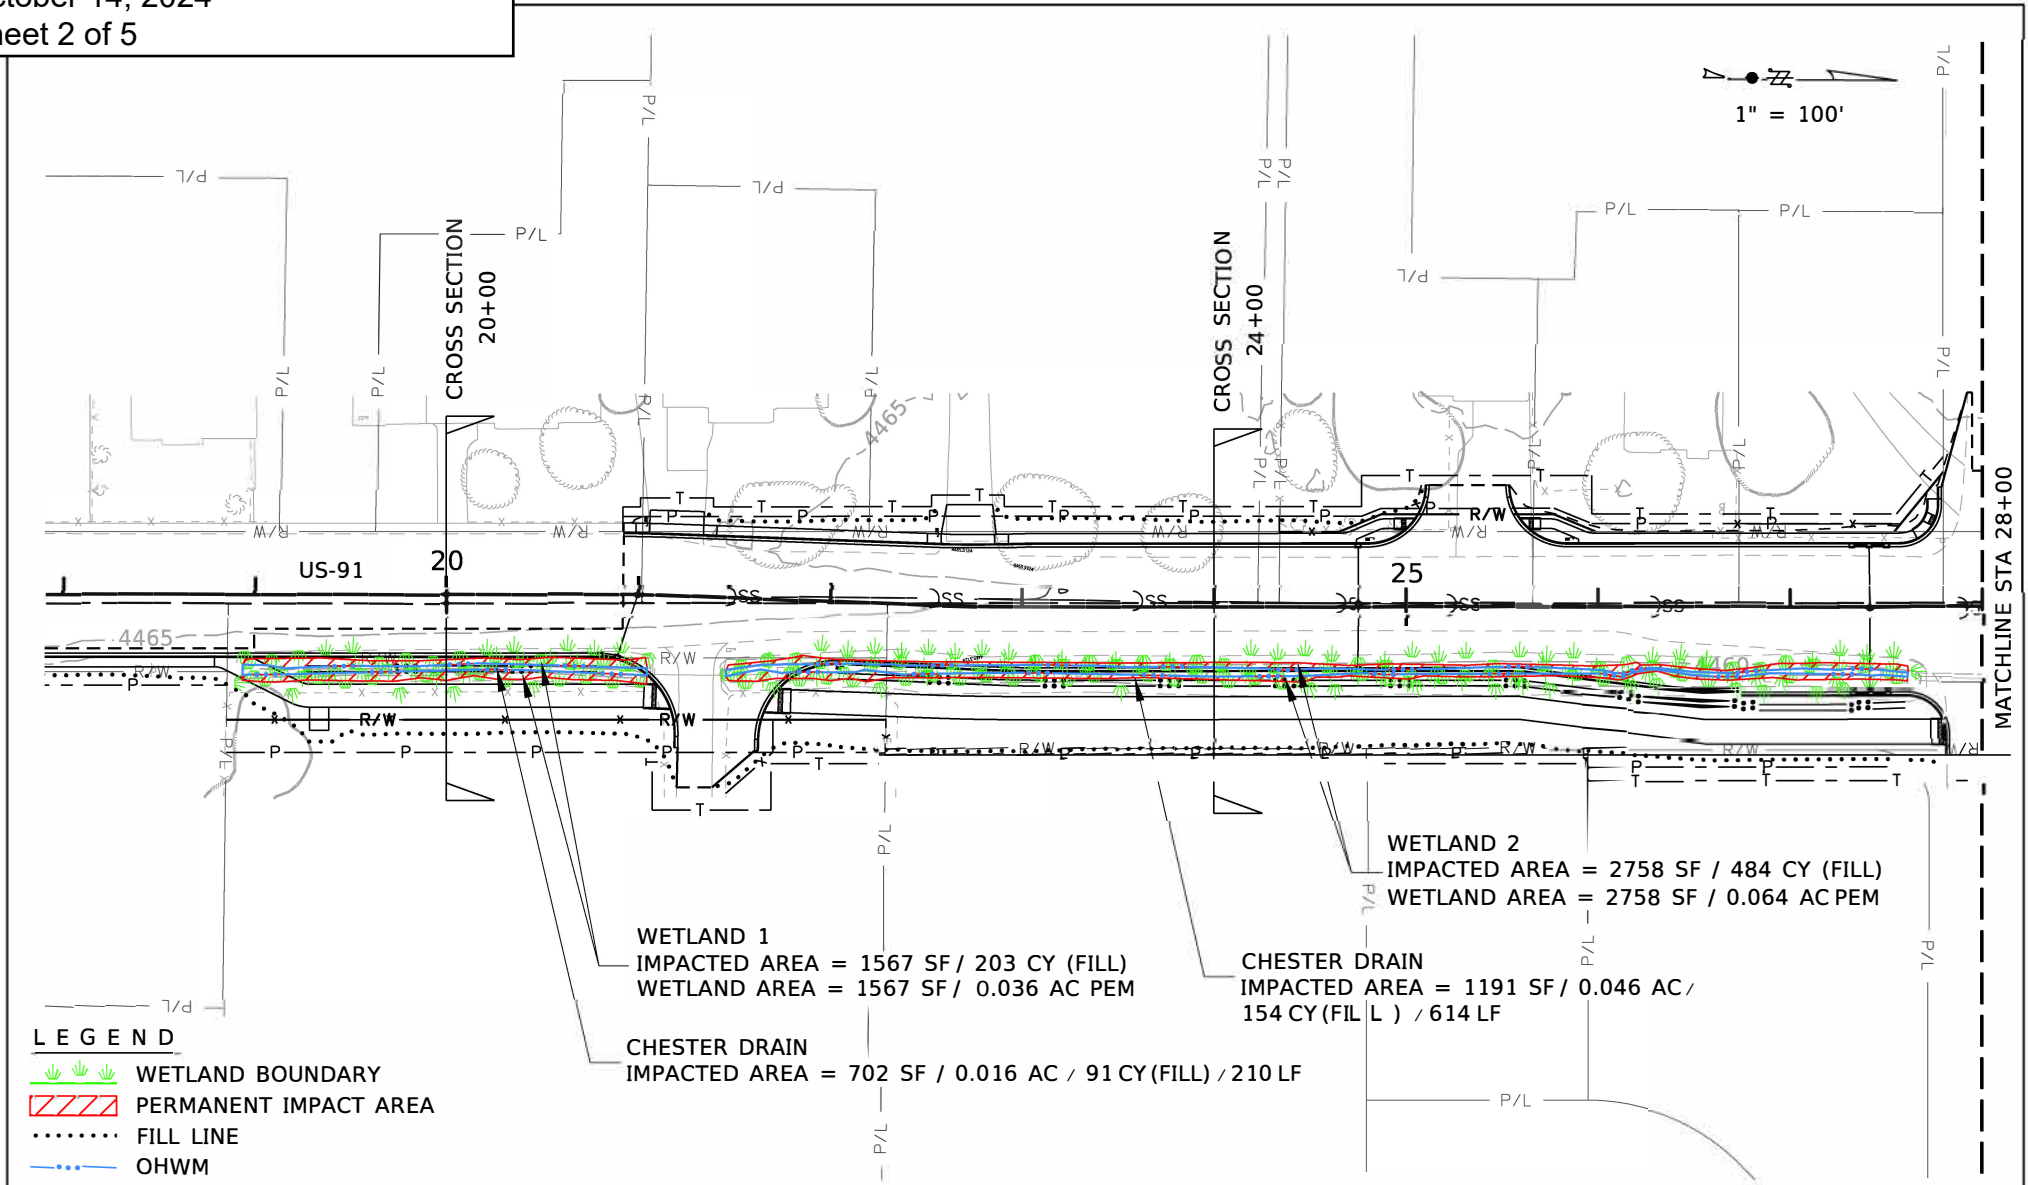

DESIGNED N. PARKS	SCALES SHOWN ARE FOR 8.5" X 11" PRINTS ONLY	IDAHO TRANSPORTATION DEPARTMENT YOUR Safety→YOUR Mobility→YOUR Economic Opportunity	PROJECT NO.	404 PERMIT APPLICATION	ENGLISH
DESIGN CHECKED			A021(860)	US-91, PARK LAWN AVE TO SIPHON ROAD CHUBBUCK	
DETAILED Z. PRATT	CADD FILE NAME 21860 404 plan D001.dgn				
DRAWING CHECKED	DRAWING DATE: 9/13/24				
					COUNTY BANNOCK
					KEY NUMBER 21860

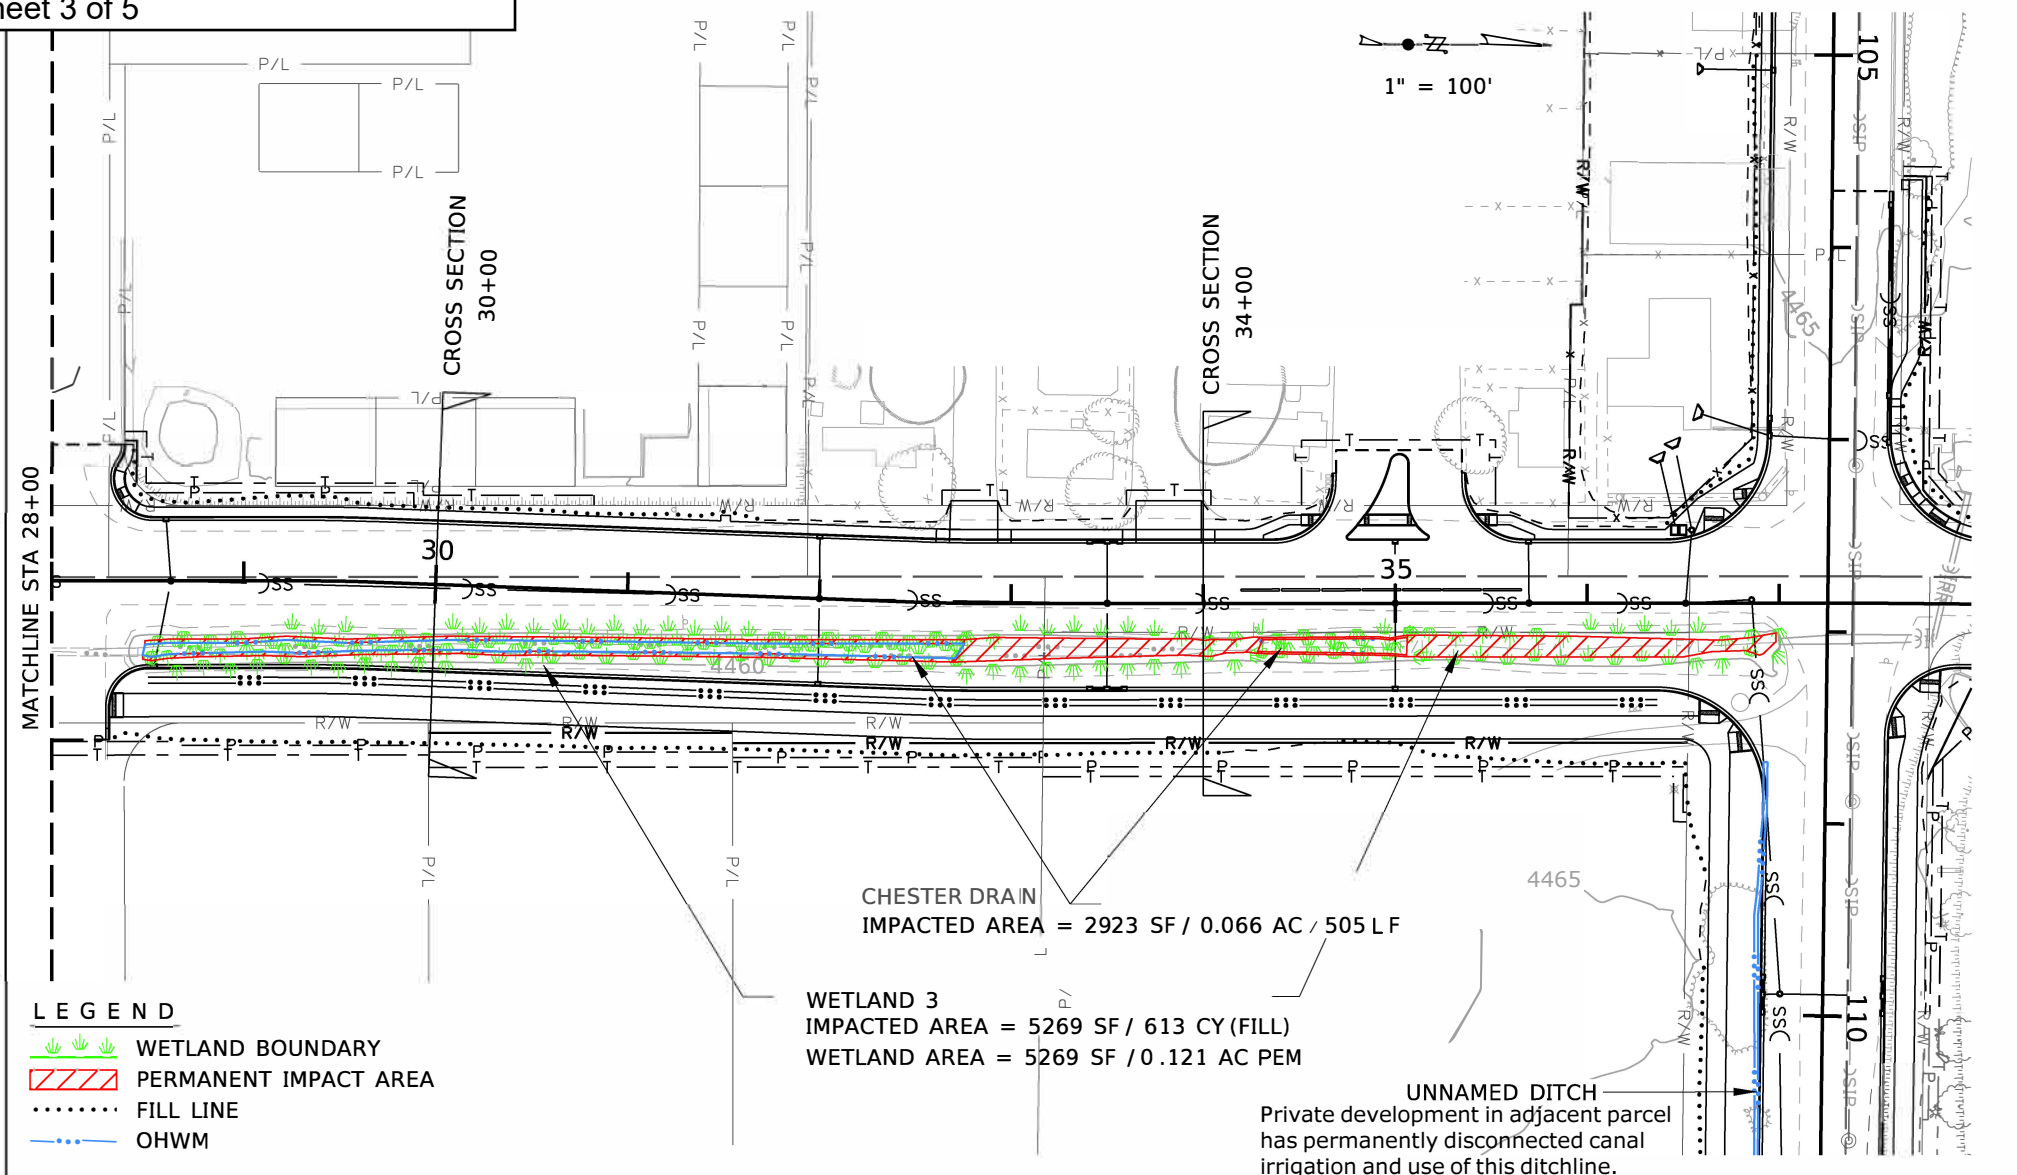



DESIGNED N. PARKS	SCALES SHOWN ARE FOR 8.5" X 11" PRINTS ONLY	IDAHO TRANSPORTATION DEPARTMENT YOUR Safety→YOUR Mobility→YOUR Economic Opportunity DAVID EVANS AND ASSOCIATES INC.	PROJECT NO.	404 PERMIT APPLICATION	ENGLISH
DESIGN CHECKED			A021(860)	US-91, PARK LAWN AVE TO SIPHON ROAD CHUBBUCK	COUNTY BANNOCK
DETAILED Z. PRATT	CADD FILE NAME 21860 404 plan D002.dgn				KEY NUMBER 21860
DRAWING CHECKED	DRAWING DATE: 9/13/24				

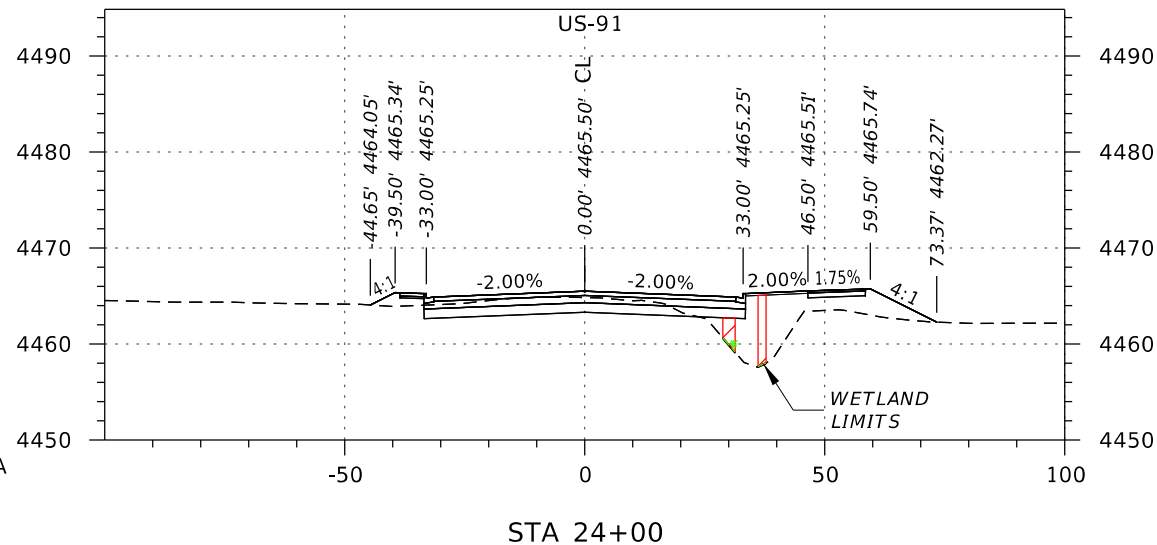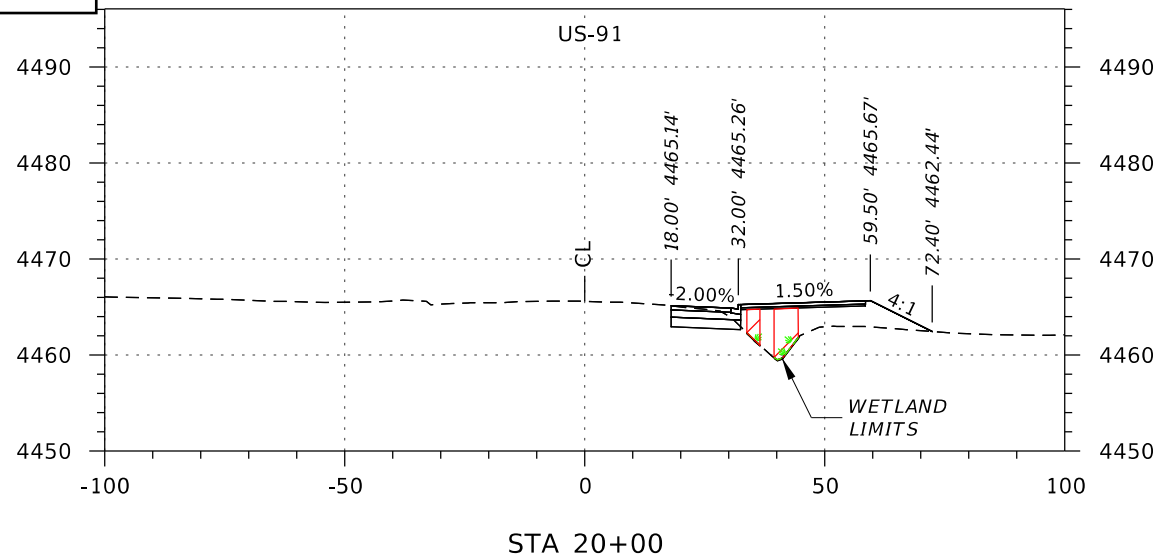

LEGEND

- WETLAND BOUNDARY
- PERMANENT IMPACT AREA
- FILL LINE
- OHWM

DESIGNED N. PARKS	SCALES SHOWN ARE FOR 8.5" X 11" PRINTS ONLY	IDAHO TRANSPORTATION DEPARTMENT YOUR Safety→YOUR Mobility→YOUR Economic Opportunity	PROJECT NO.	404 PERMIT APPLICATION	ENGLISH
DESIGN CHECKED			A021(860)	US-91, PARK LAWN AVE TO SIPHON ROAD CHUBBUCK	COUNTY BANNOCK
DETAILED Z. PRATT	CADD FILE NAME 21860 404 xsec D001.dgn	DAVID EVANS AND ASSOCIATES INC.			KEY NUMBER 21860
DRAWING CHECKED	DRAWING DATE: 9/13/24				

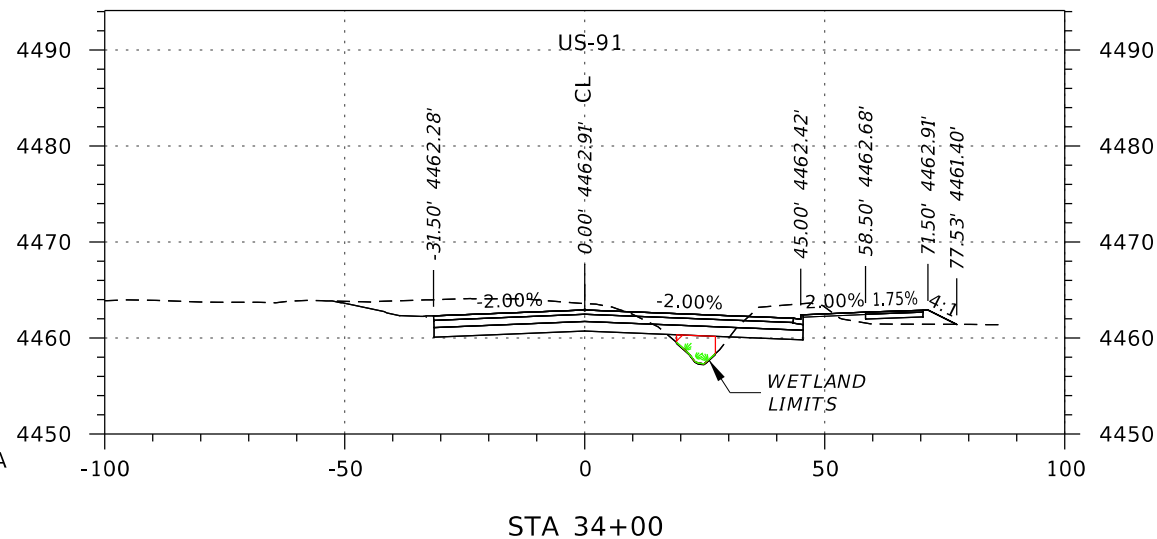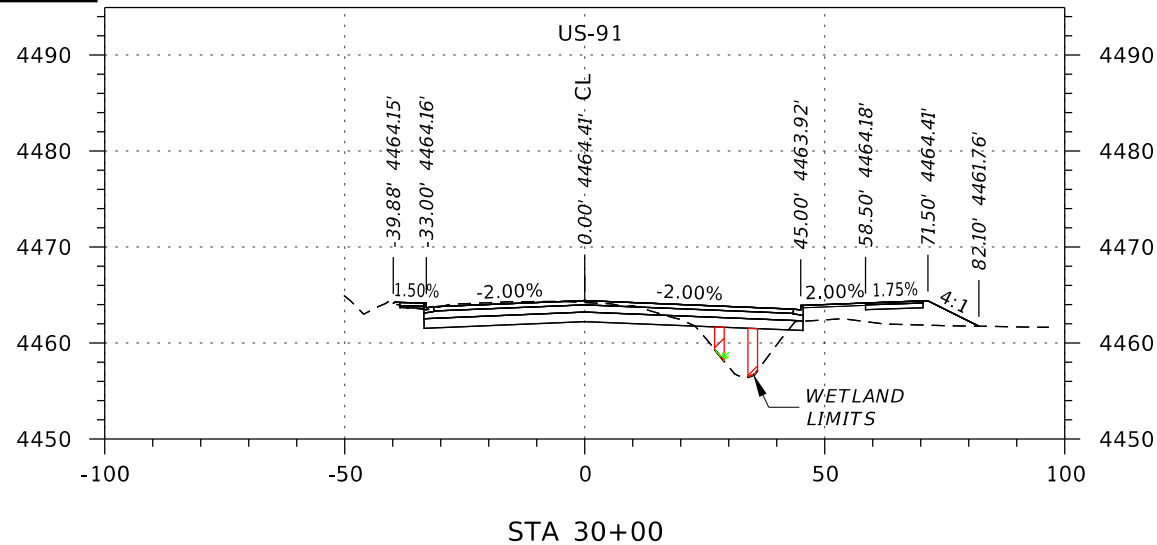

LEGEND

- WETLAND BOUNDARY
- PERMANENT IMPACT AREA
- FILL LINE
- OHWM

DESIGNED N. PARKS	SCALES SHOWN ARE FOR 8.5" X 11" PRINTS ONLY	IDAHO TRANSPORTATION DEPARTMENT YOUR Safety→YOUR Mobility→YOUR Economic Opportunity	PROJECT NO.	404 PERMIT APPLICATION	ENGLISH
DESIGN CHECKED			A021(860)	US-91, PARK LAWN AVE TO SIPHON ROAD CHUBBUCK	COUNTY BANNOCK
DETAILED Z. PRATT	CADD FILE NAME 21860 404 xsec D001.dgn	DAVID EVANS AND ASSOCIATES INC.			KEY NUMBER 21860
DRAWING CHECKED	DRAWING DATE: 9/13/24				